

SAMstudio

Sustainable Architecture Matters

DWG No.

Notes:

Copyright: All rights reserved. This drawing must not be reproduced without permission from S.A.M. Do not scale off this drawing. All dimensions are to be checked on site by contractor / sub contractor. Any discrepancies to be reported to S.A.M.


	Revision notes	Date	By	
--	----------------	------	----	--

SAMstudio


Sustainable Architecture Matters

46a Norfolk Street
Baltic Triangle
L1 0BS
Phone: 07414802022
Email: samcanavan1@hotmail.com


Client		Drawing Title			
JOHN		EXISTING PLAN			
Project Title		Drawn	Date		
		SC	02.07.21		
EXTENSION		Checked	Date		
		SC	02.07.21		
DWG No.	4	Scale	1:30	Revision	

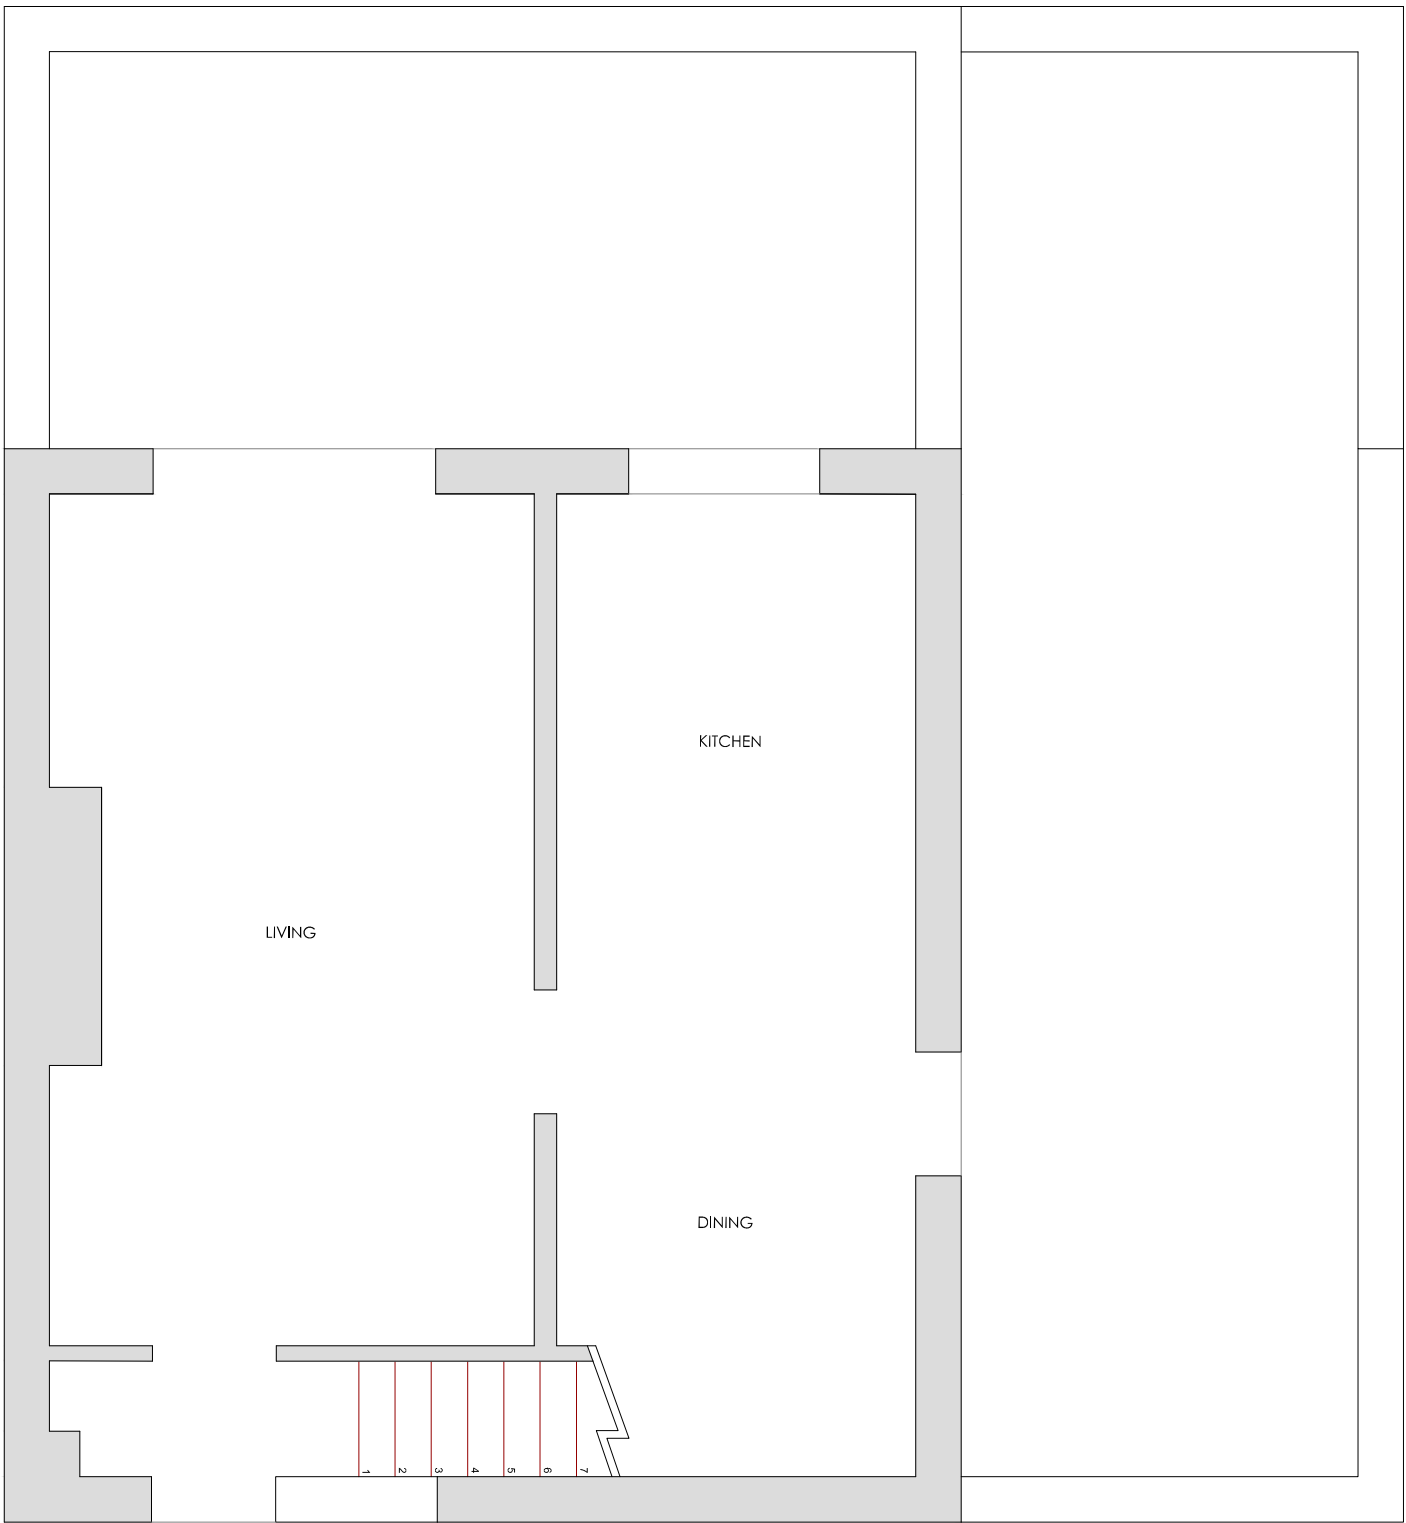

GROUND PROPOSED

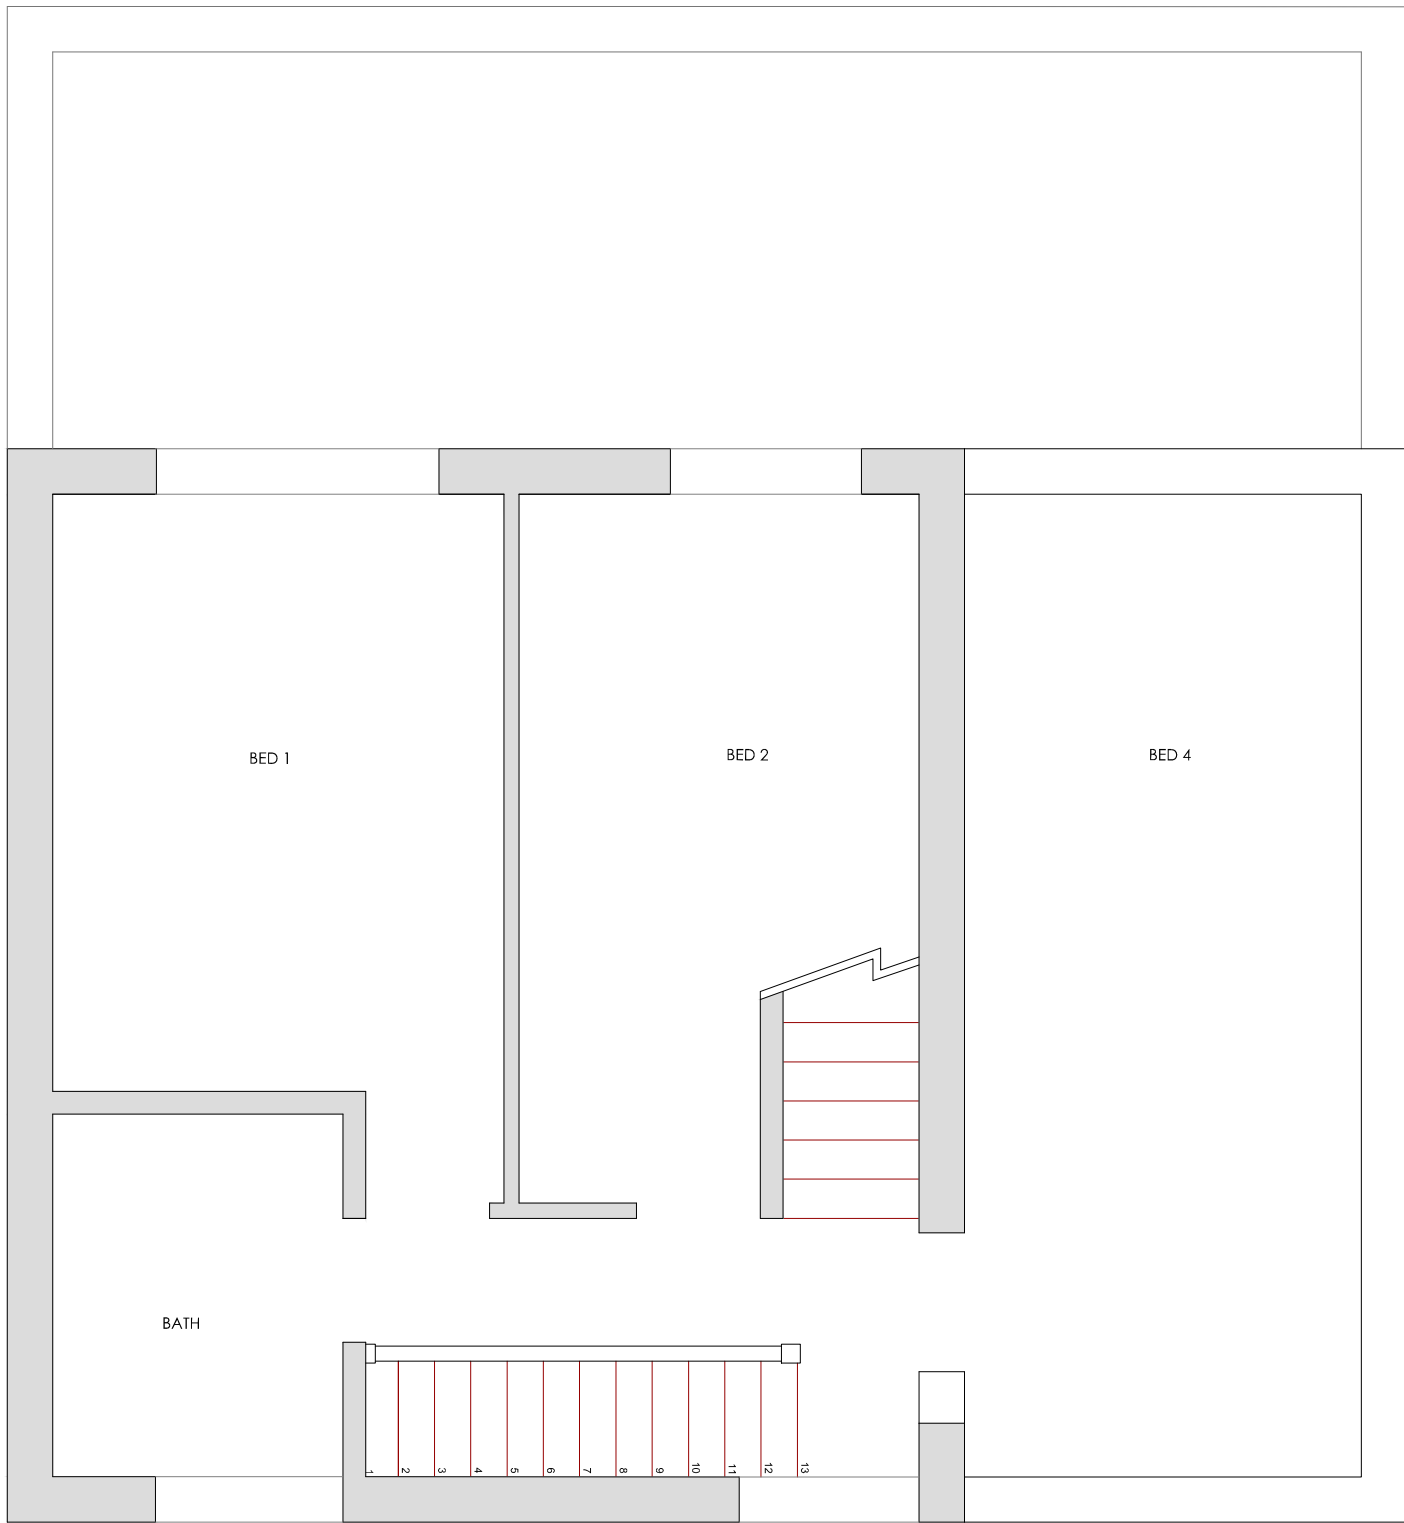

FIRST PROPOSED

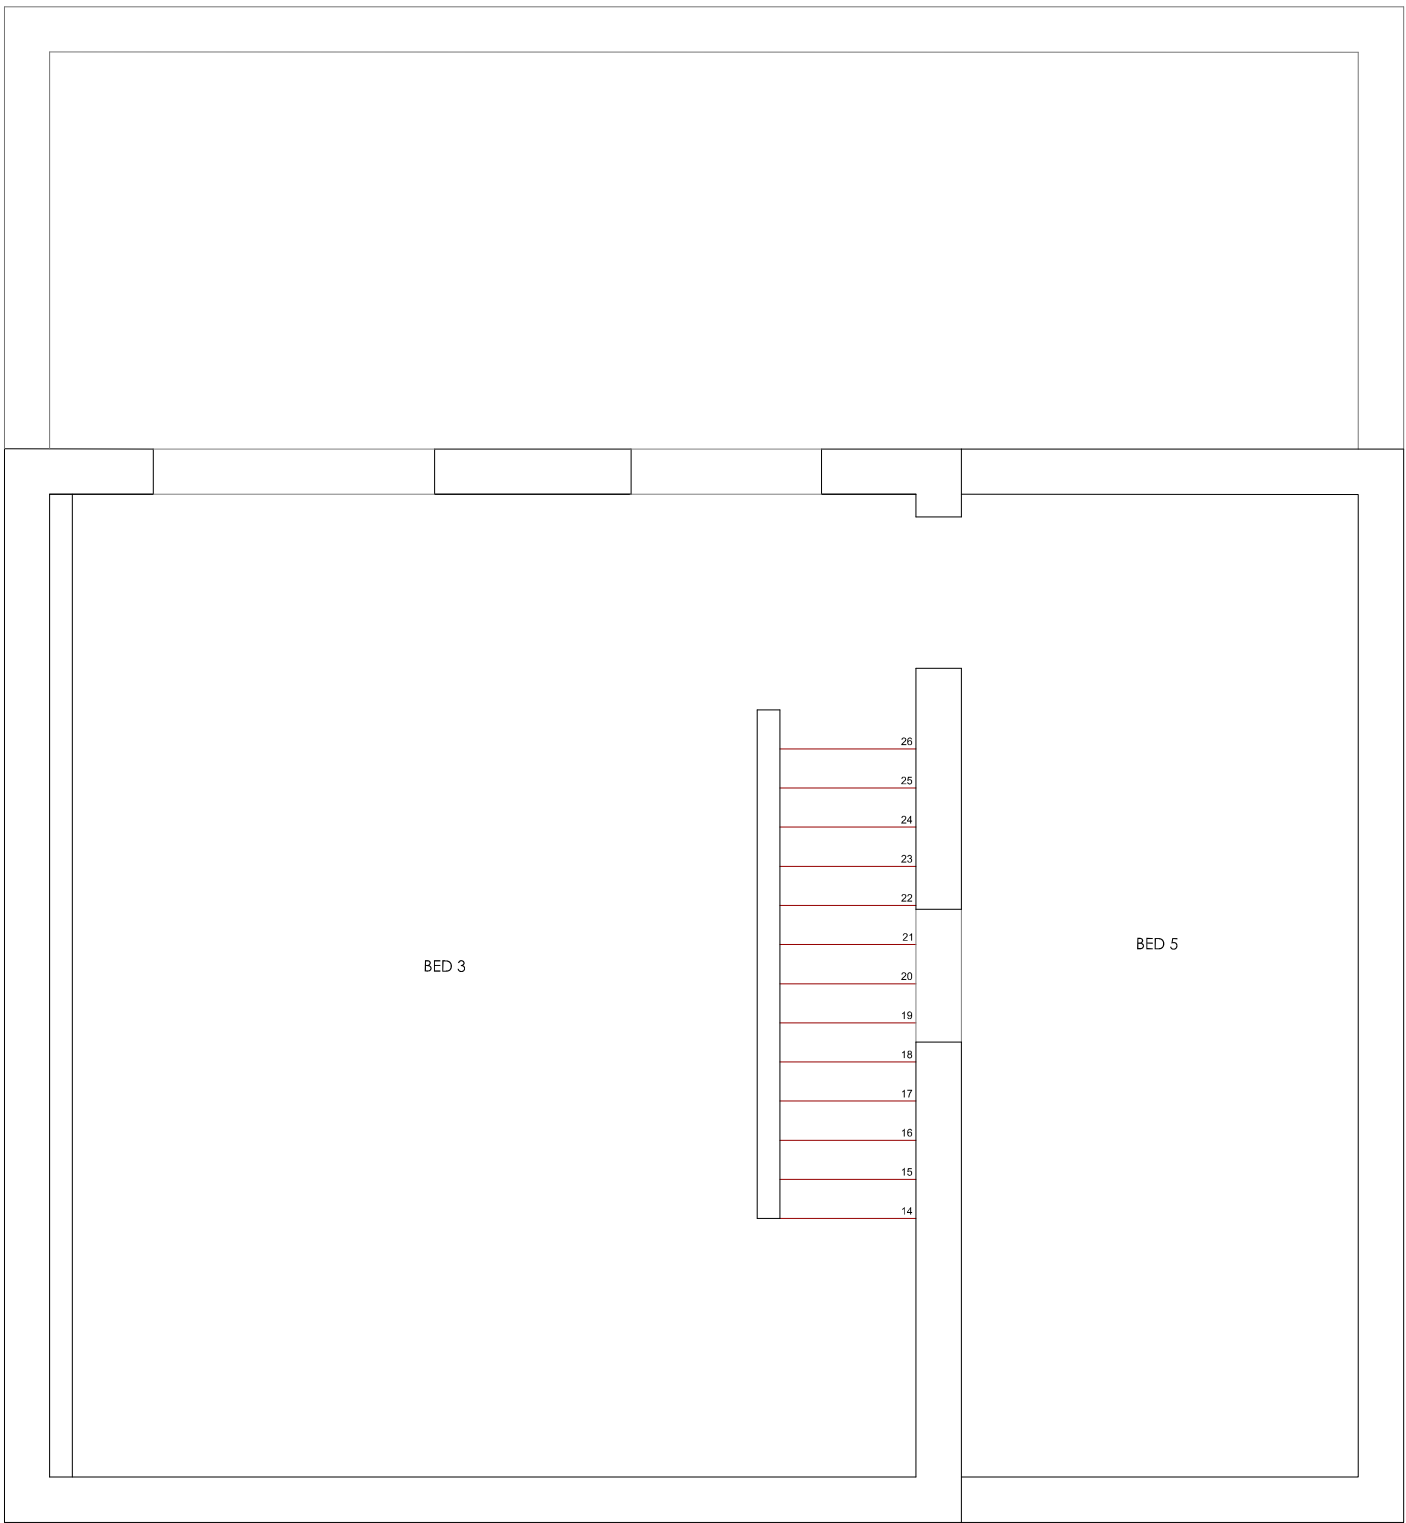

ATTIC PROPOSED