



RIDGE 0000
CEILING 2100

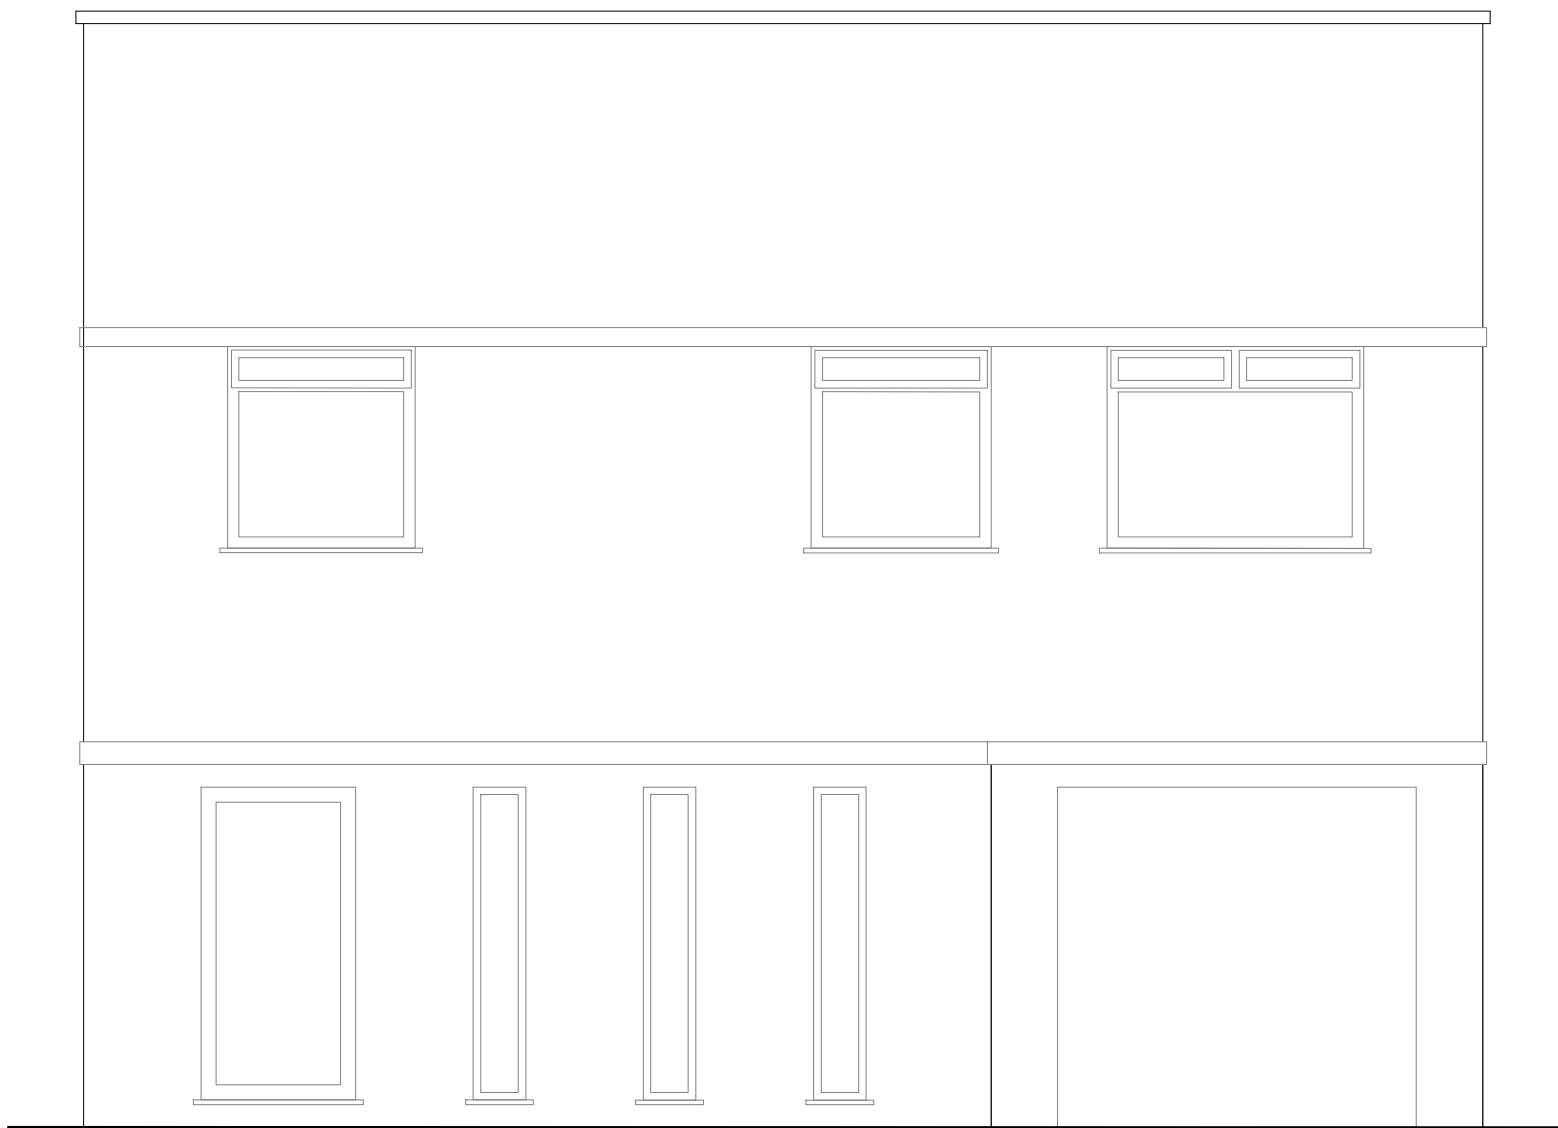


FRONT PROPOSED

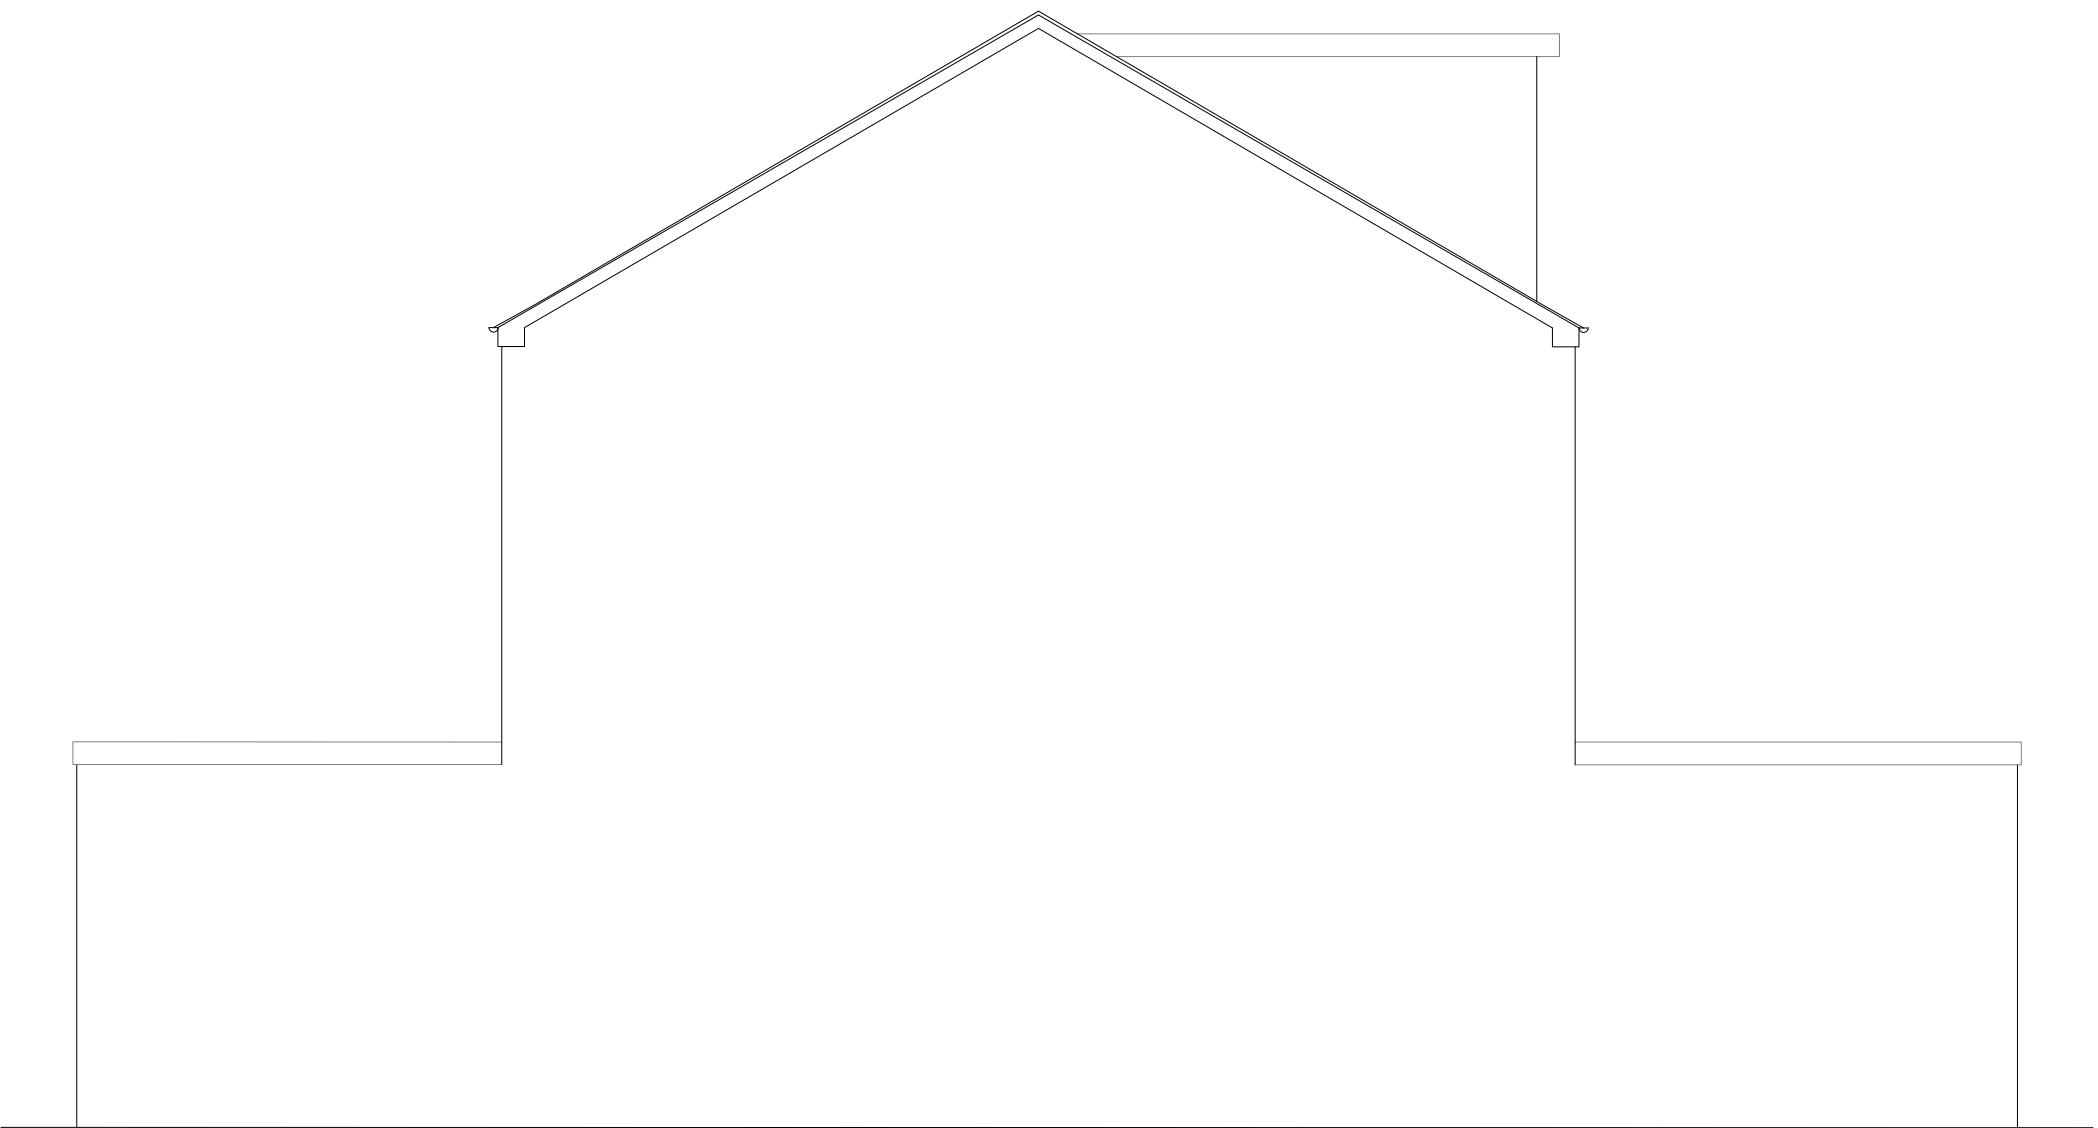


SIDE PROPOSED


RIDGE 7235
FASCIA 6935

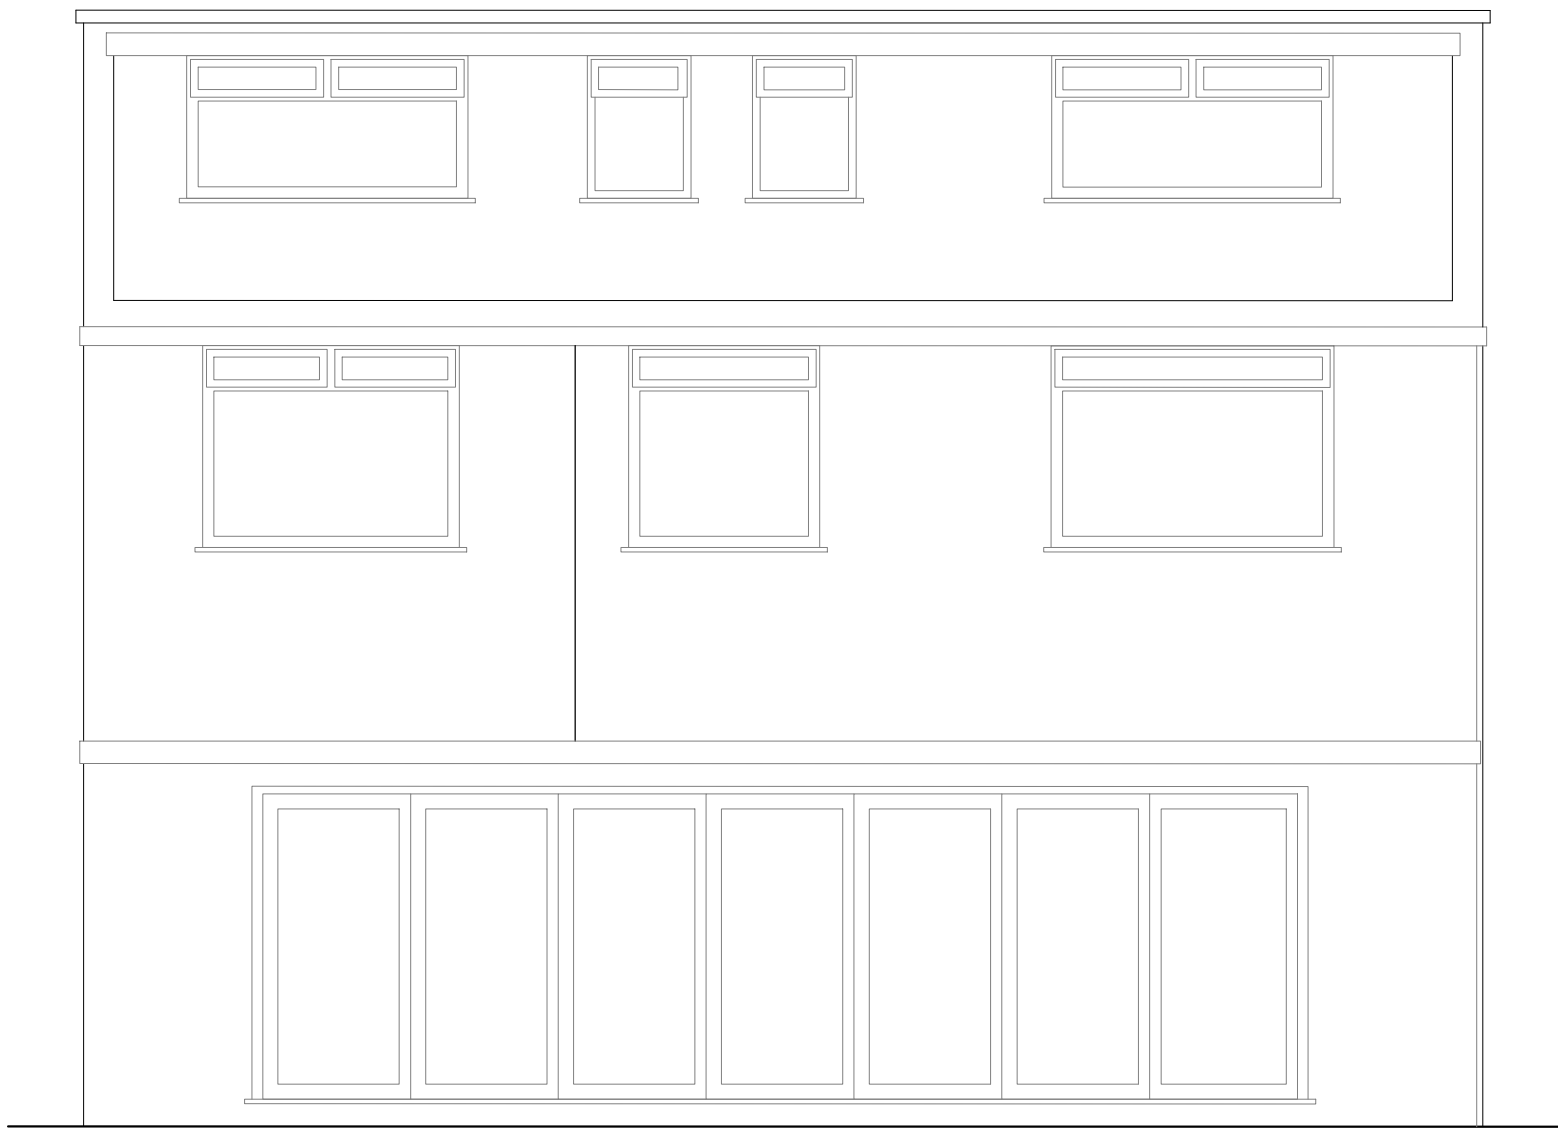

REAR PROPOSED

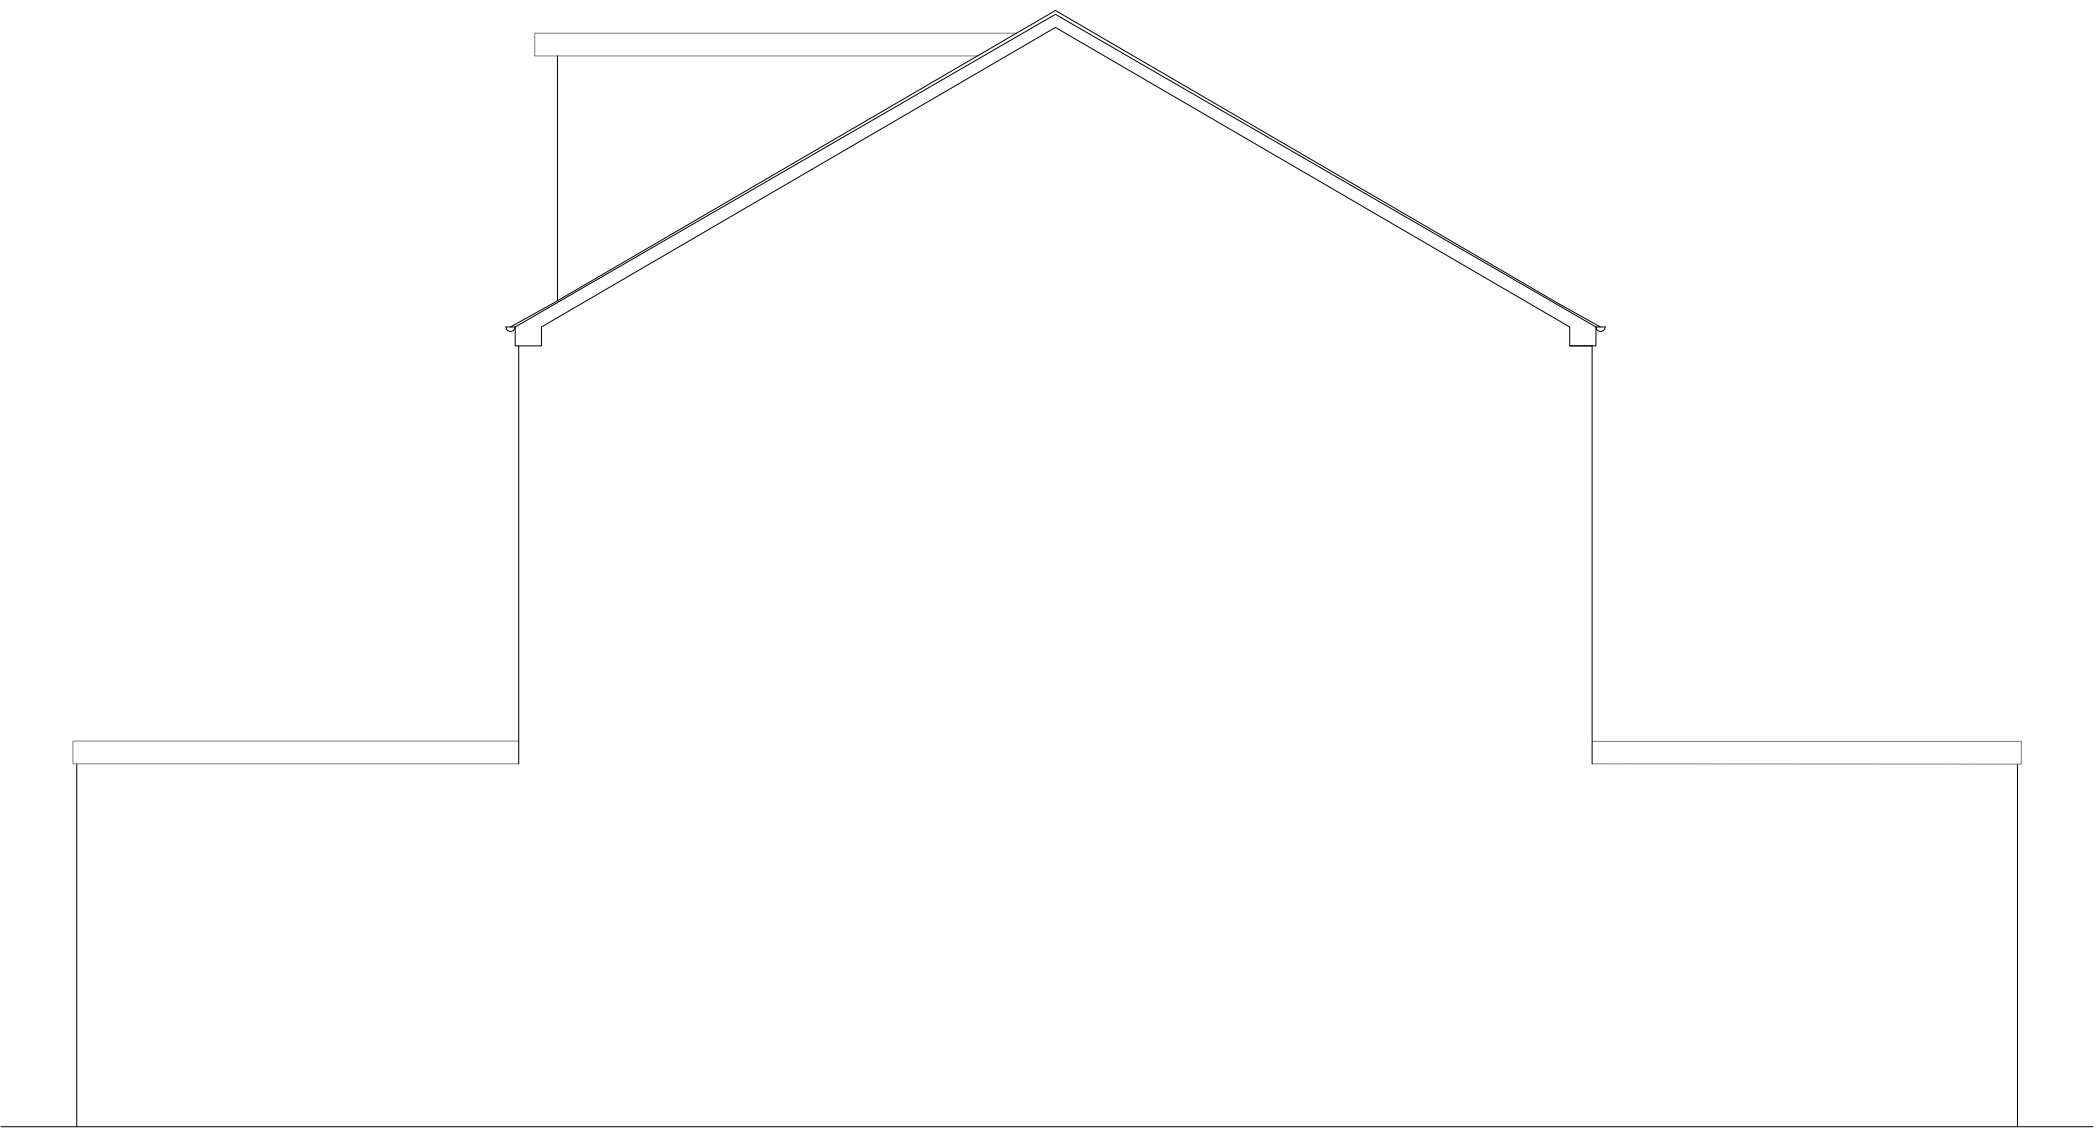

SIDE PROPOSED

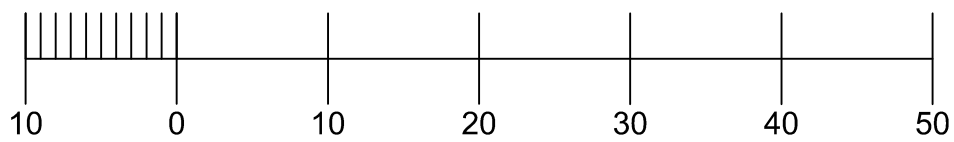

SAMstudio

Sustainable Architecture Matters

DWG No.

Notes:

Copyright: All rights reserved. This drawing must not be reproduced without permission from S.A.M. All dimensions are to be checked on site by contractor / sub contractor. Any discrepancies to be reported to S.A.M.

	Revision notes	Date	By

SAMstudio

Sustainable Architecture Matters

46a Norfolk Street
Baltic Triangle
L1 0BS

Phone: 07414802022

Email: samcanavan1@hotmail.com

Client			Drawing Title		
JOHN			PROPOSED ELEVATION		
Project Title EXTENSION			Drawn SC	Date 02.07.21	
			Checked SC	Date 02.07.21	
DWG No.	5	Scale	1:50	Revision	

A1