


Notes:

Copyright: All rights reserved. This drawing must not be reproduced without permission from S.A.M. All dimensions are to be checked on site by contractor / sub contractor. Any discrepancies to be reported to S.A.M.


Revision notes	Date	By	

46a Norfolk Street
Baltic Triangle
L1 0BS
Phone: 07414802022
Email: samcanavan1@hotmail.com


Client		Drawing Title	
HALEWOOD		PROPOSED PLAN	
Project Title		Drawn	Date
		SC	02.07.21
EXTENSION		Checked	Date
		SC	02.07.21
DWG No.	6	Scale	1:50
		Revision	

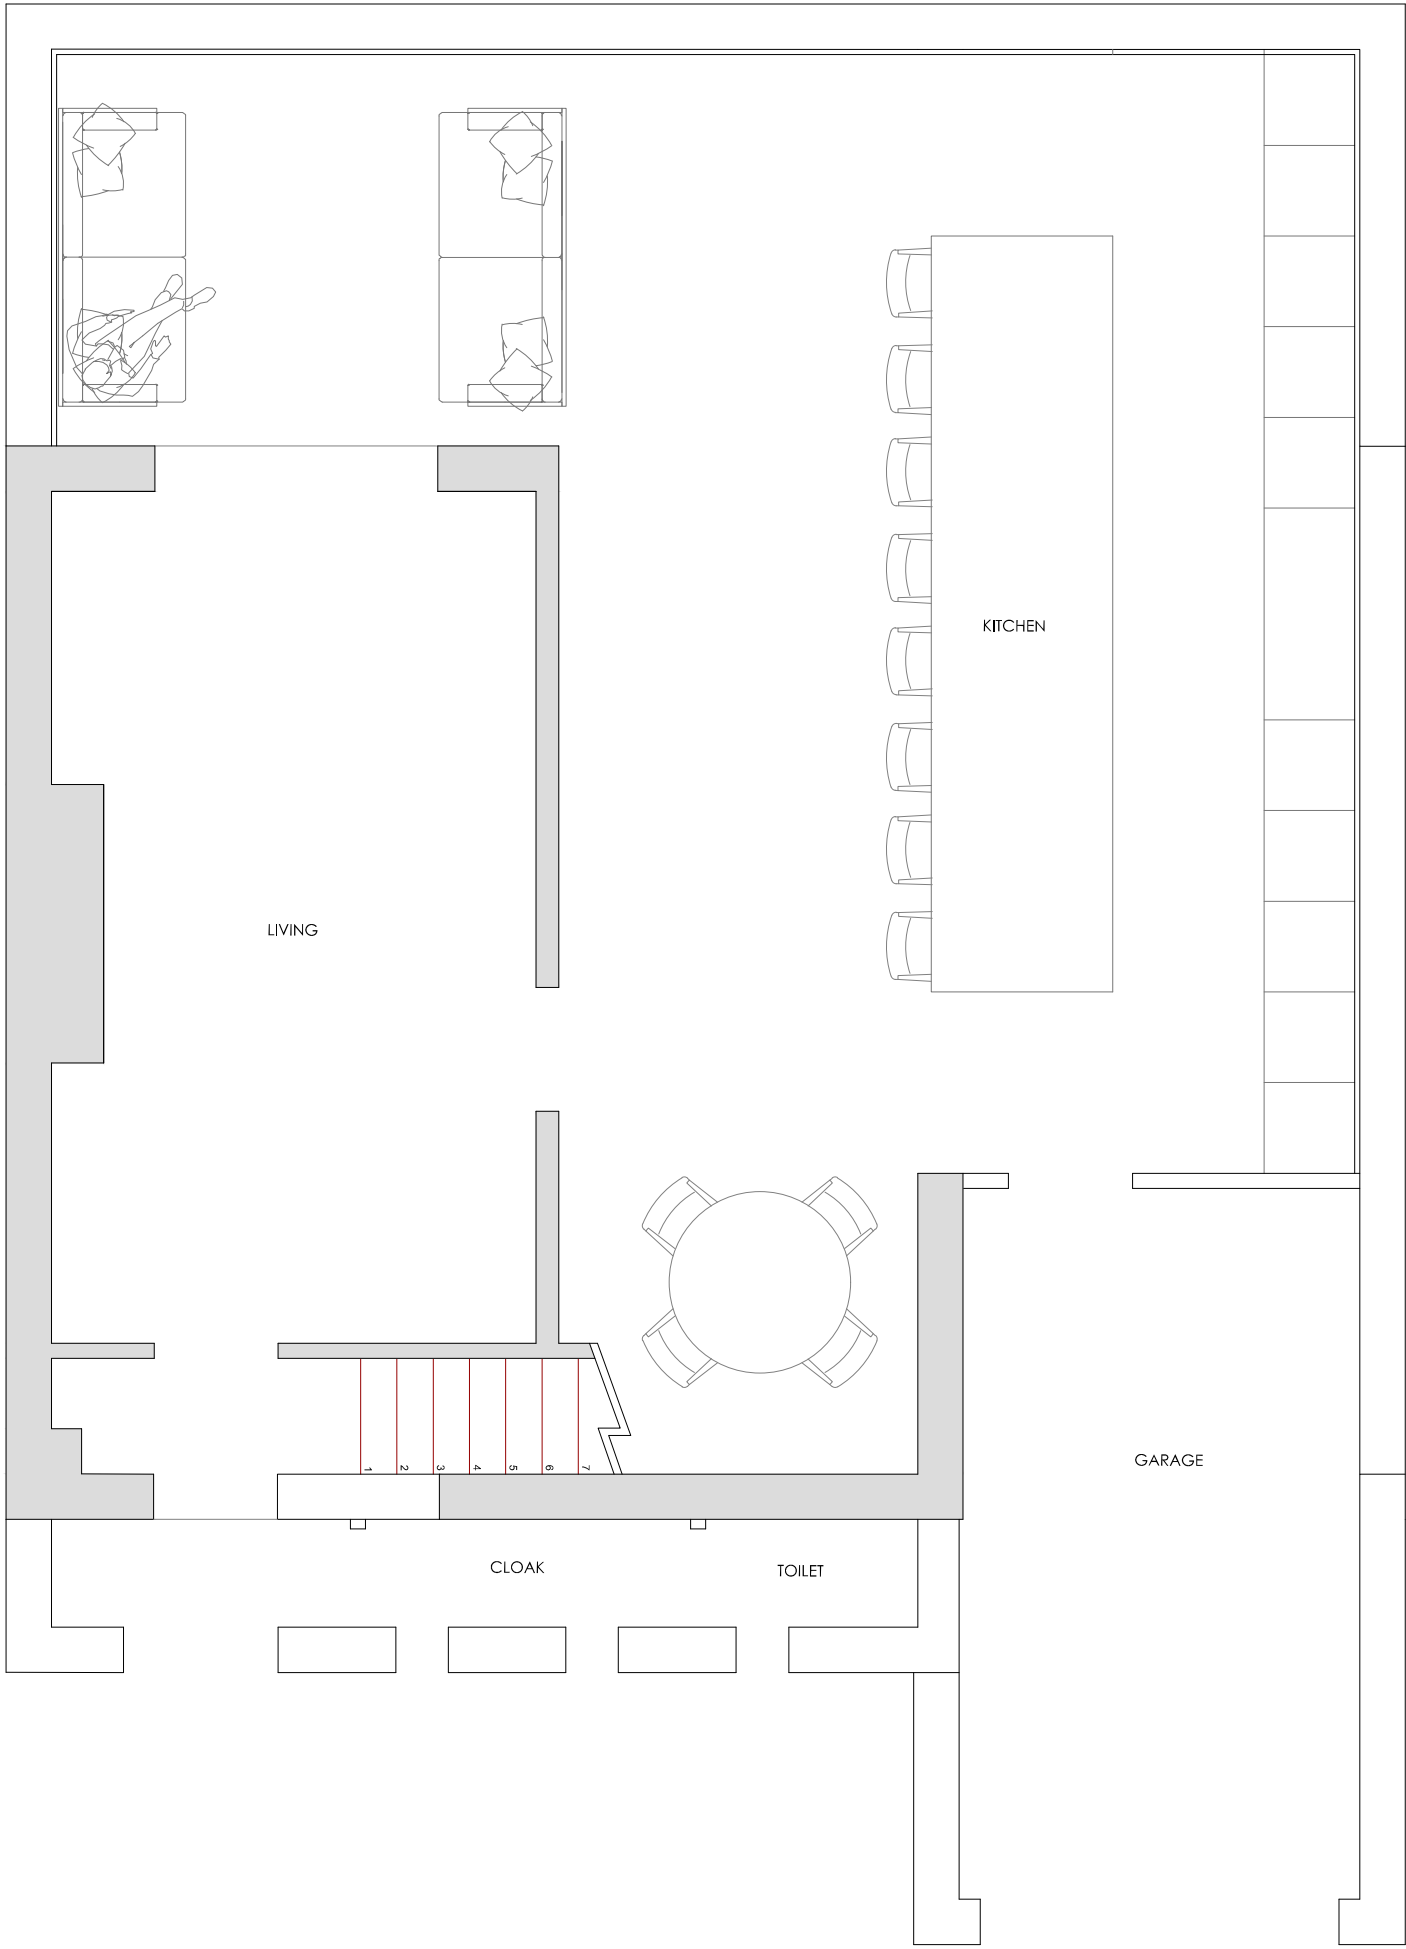

GROUND PROPOSED

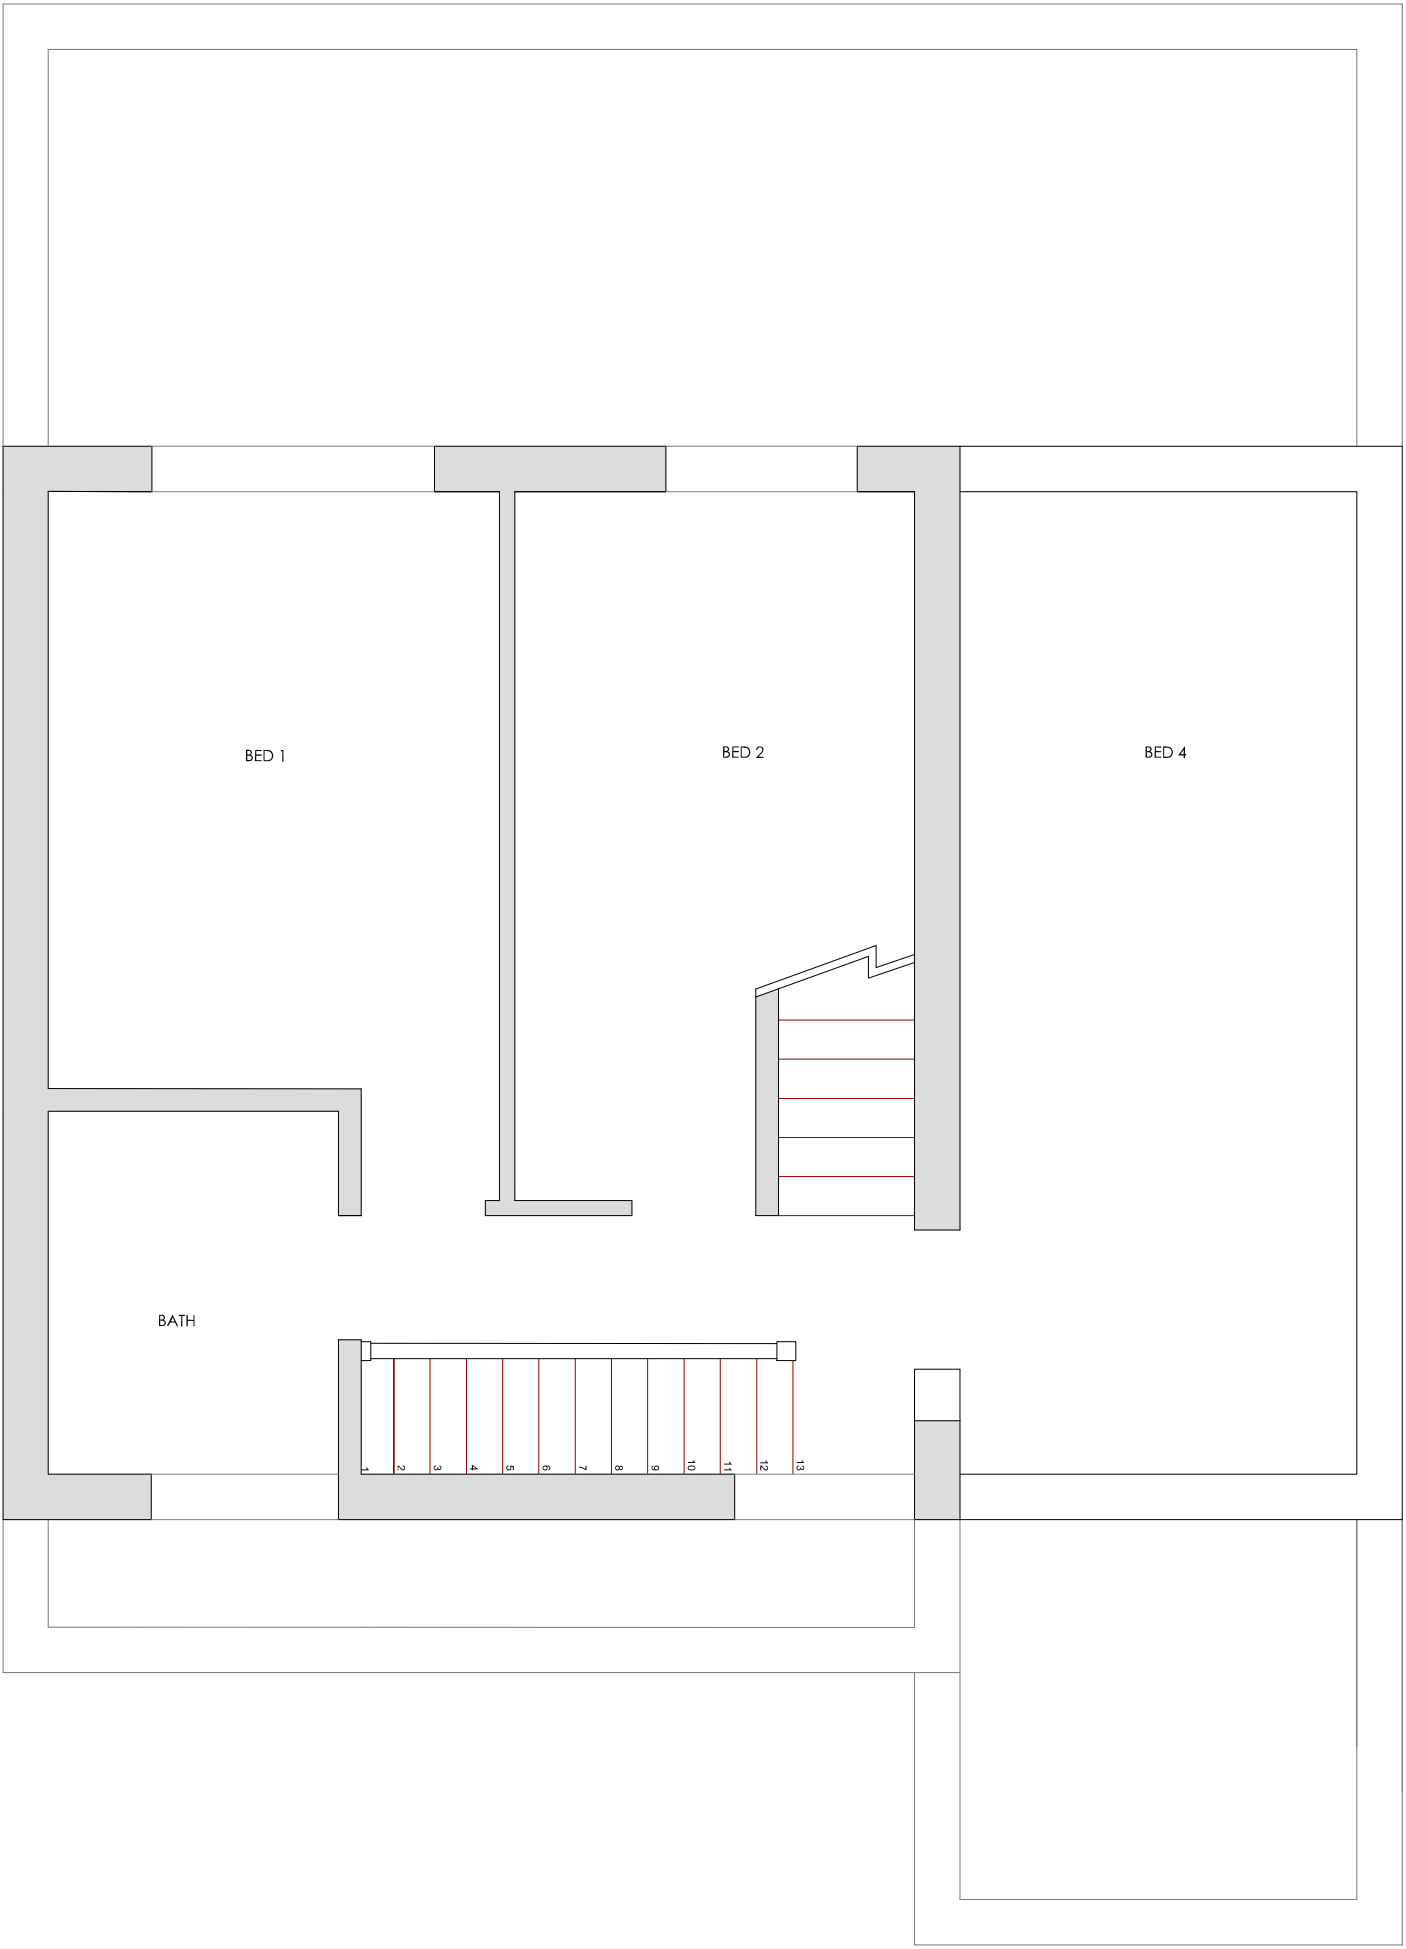

FIRST PROPOSED

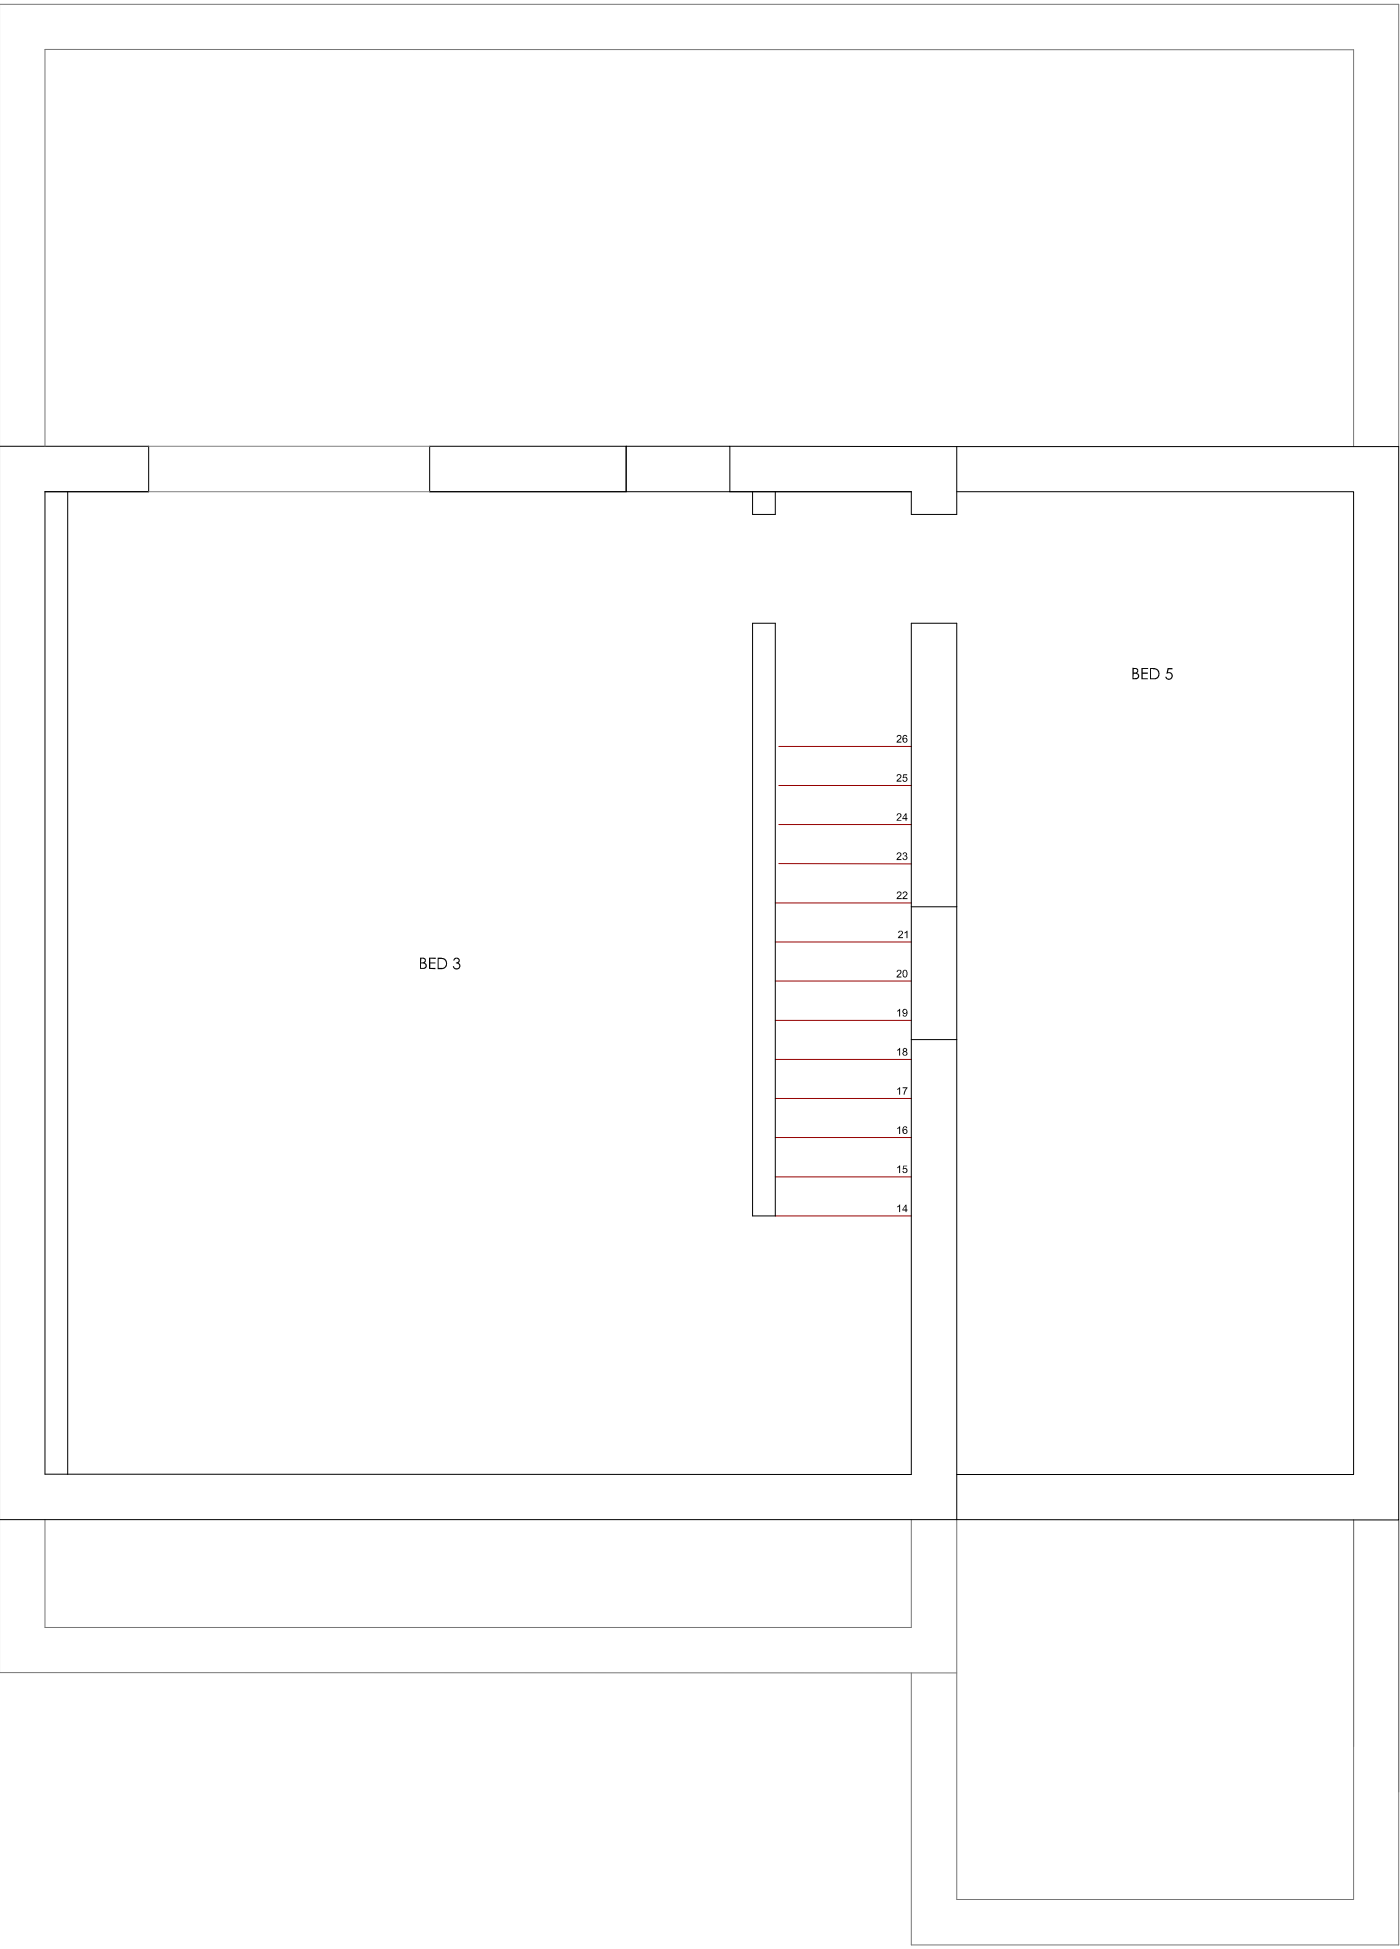

ATTIC PROPOSED

