


NORTH

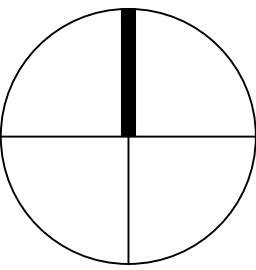

notes.

Do not scale this drawing except for planning purposes


Drawing to be used for the status indicated only

All dimensions and setting out shall be checked and confirmed and any discrepancies to be reported to the Designer prior to commencement of any work


All work and materials to be in accordance with current statutory legislation, relevant codes of practice and British Standards

Drawing to be read in accordance with relevant consultants and sub-contractors drawings and specifications


This drawing is the property of the Designer and is not to be used in whole or in part without written consent

 


Existing Footprint

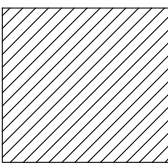


Proposed Extension

 

Site Boundary

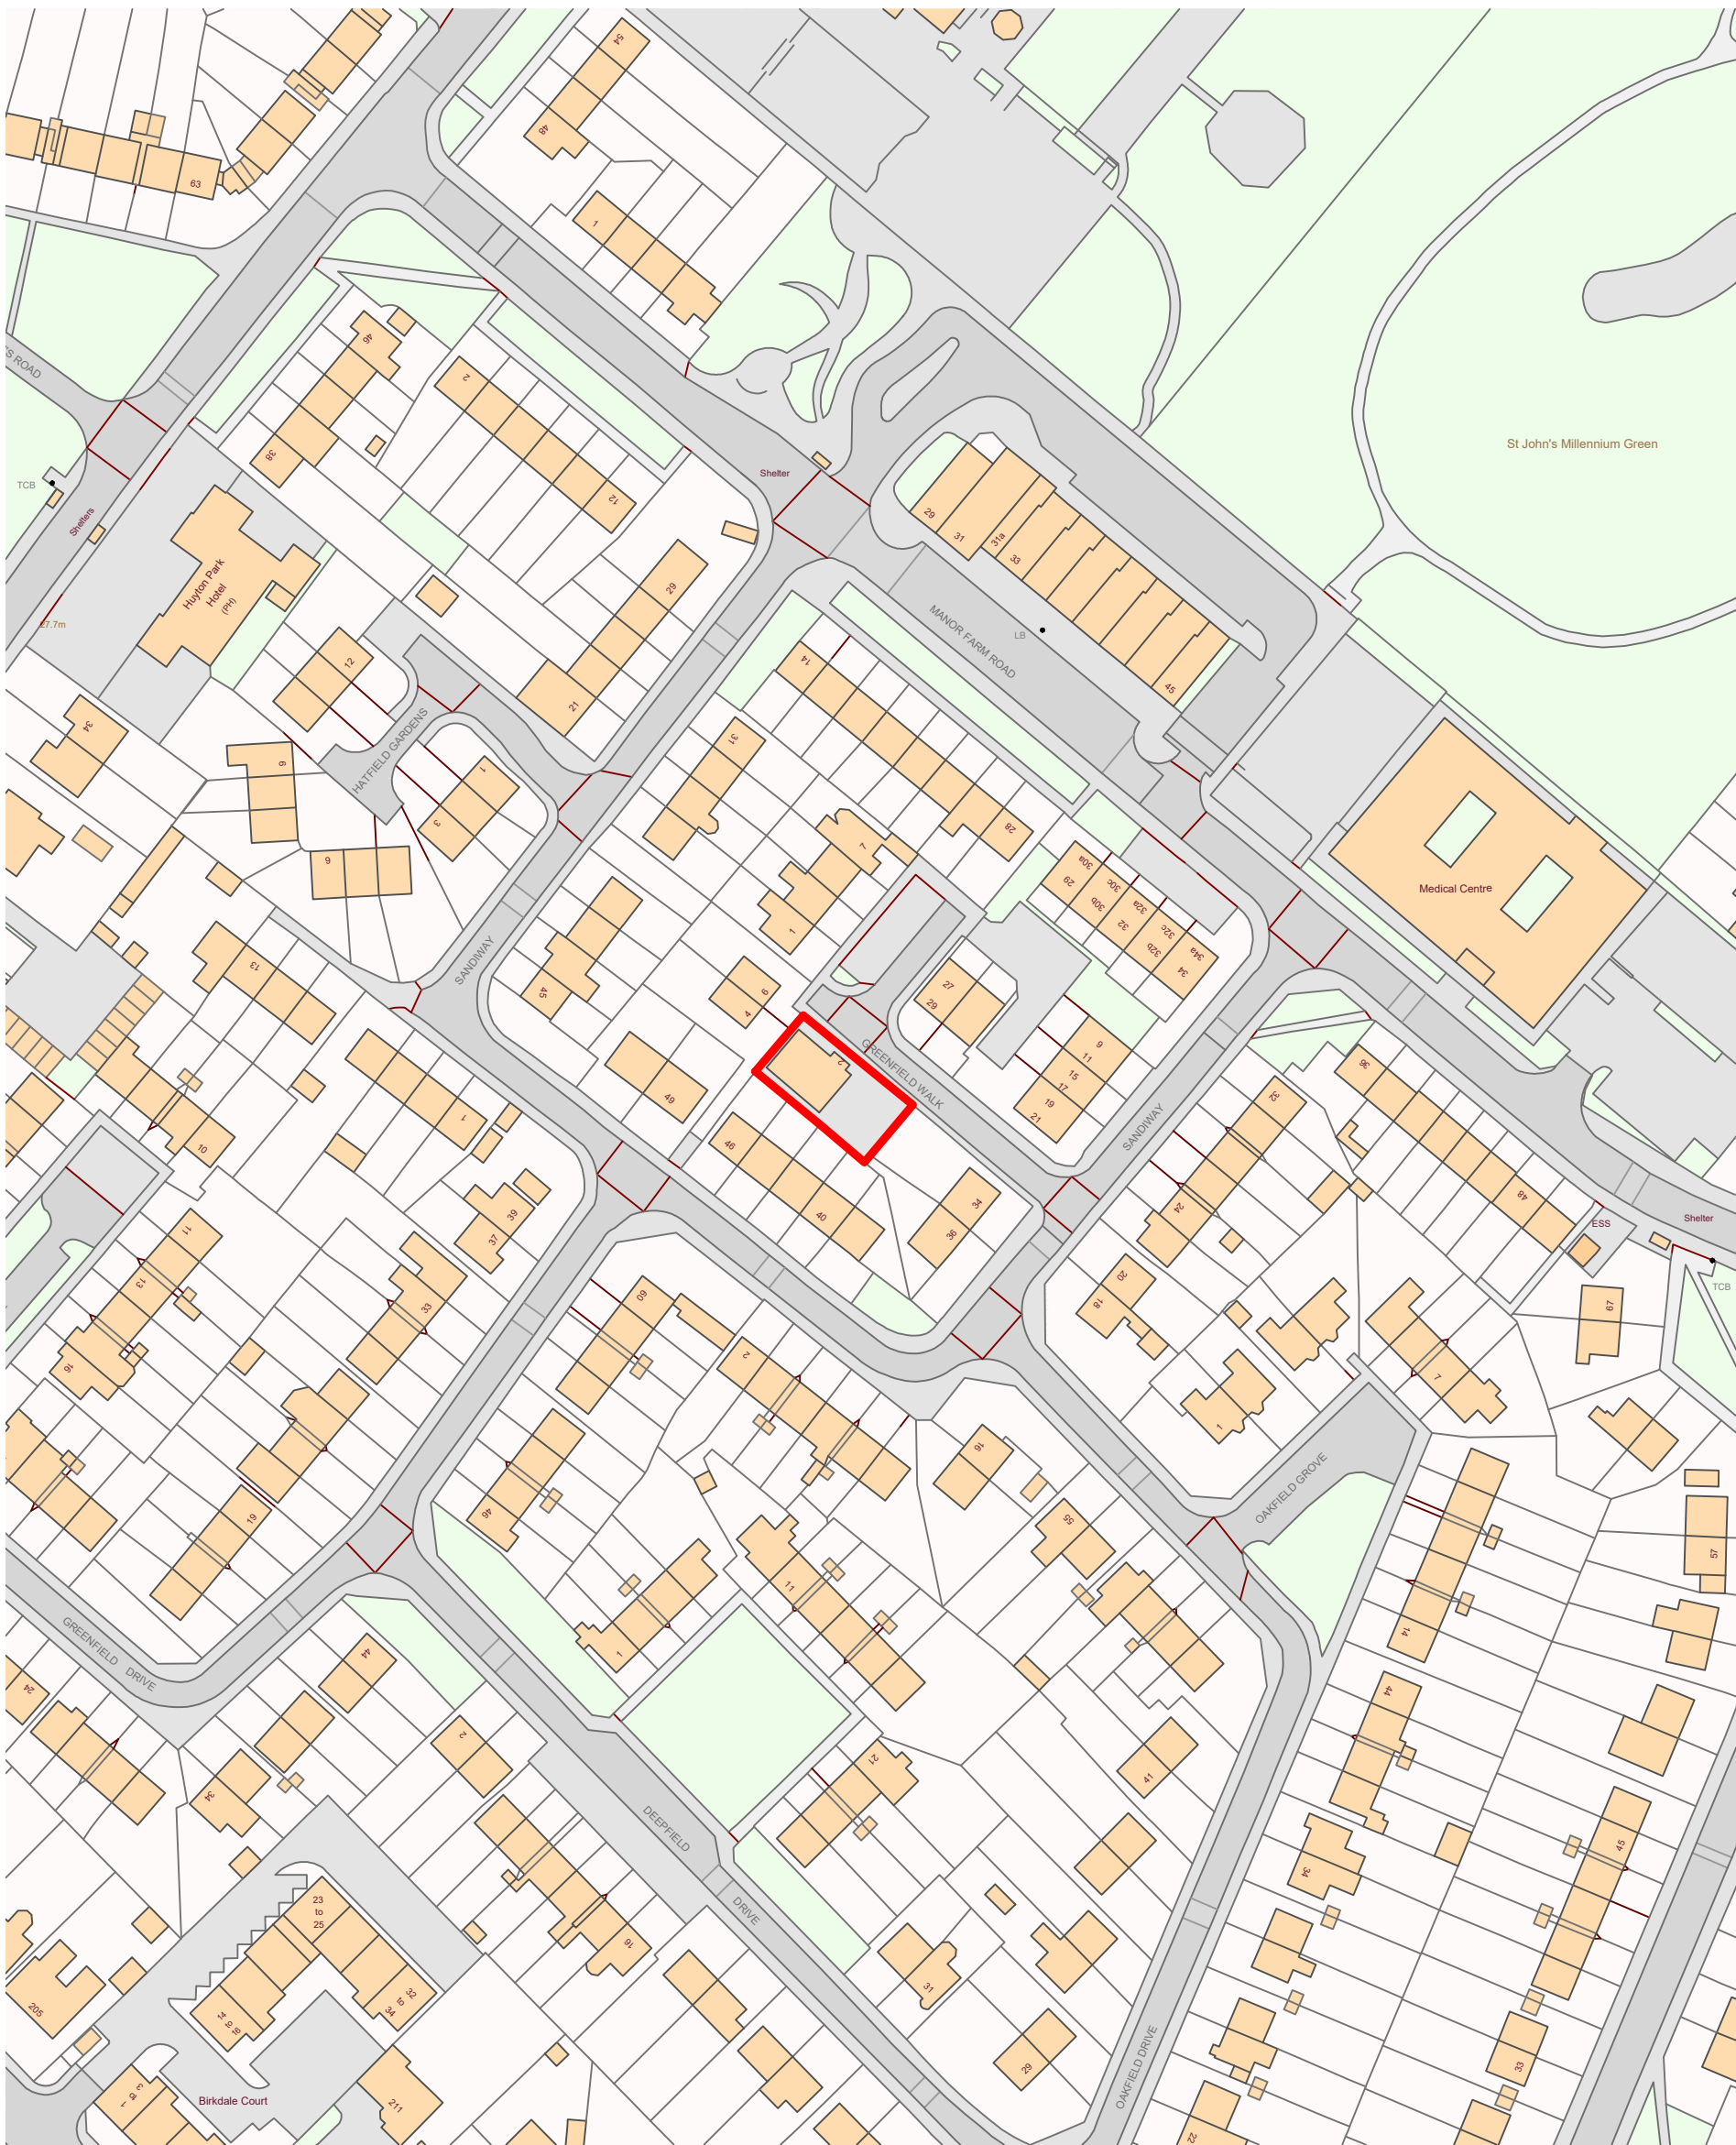

EXISTING LOCATION PLAN
1:1250 Scale

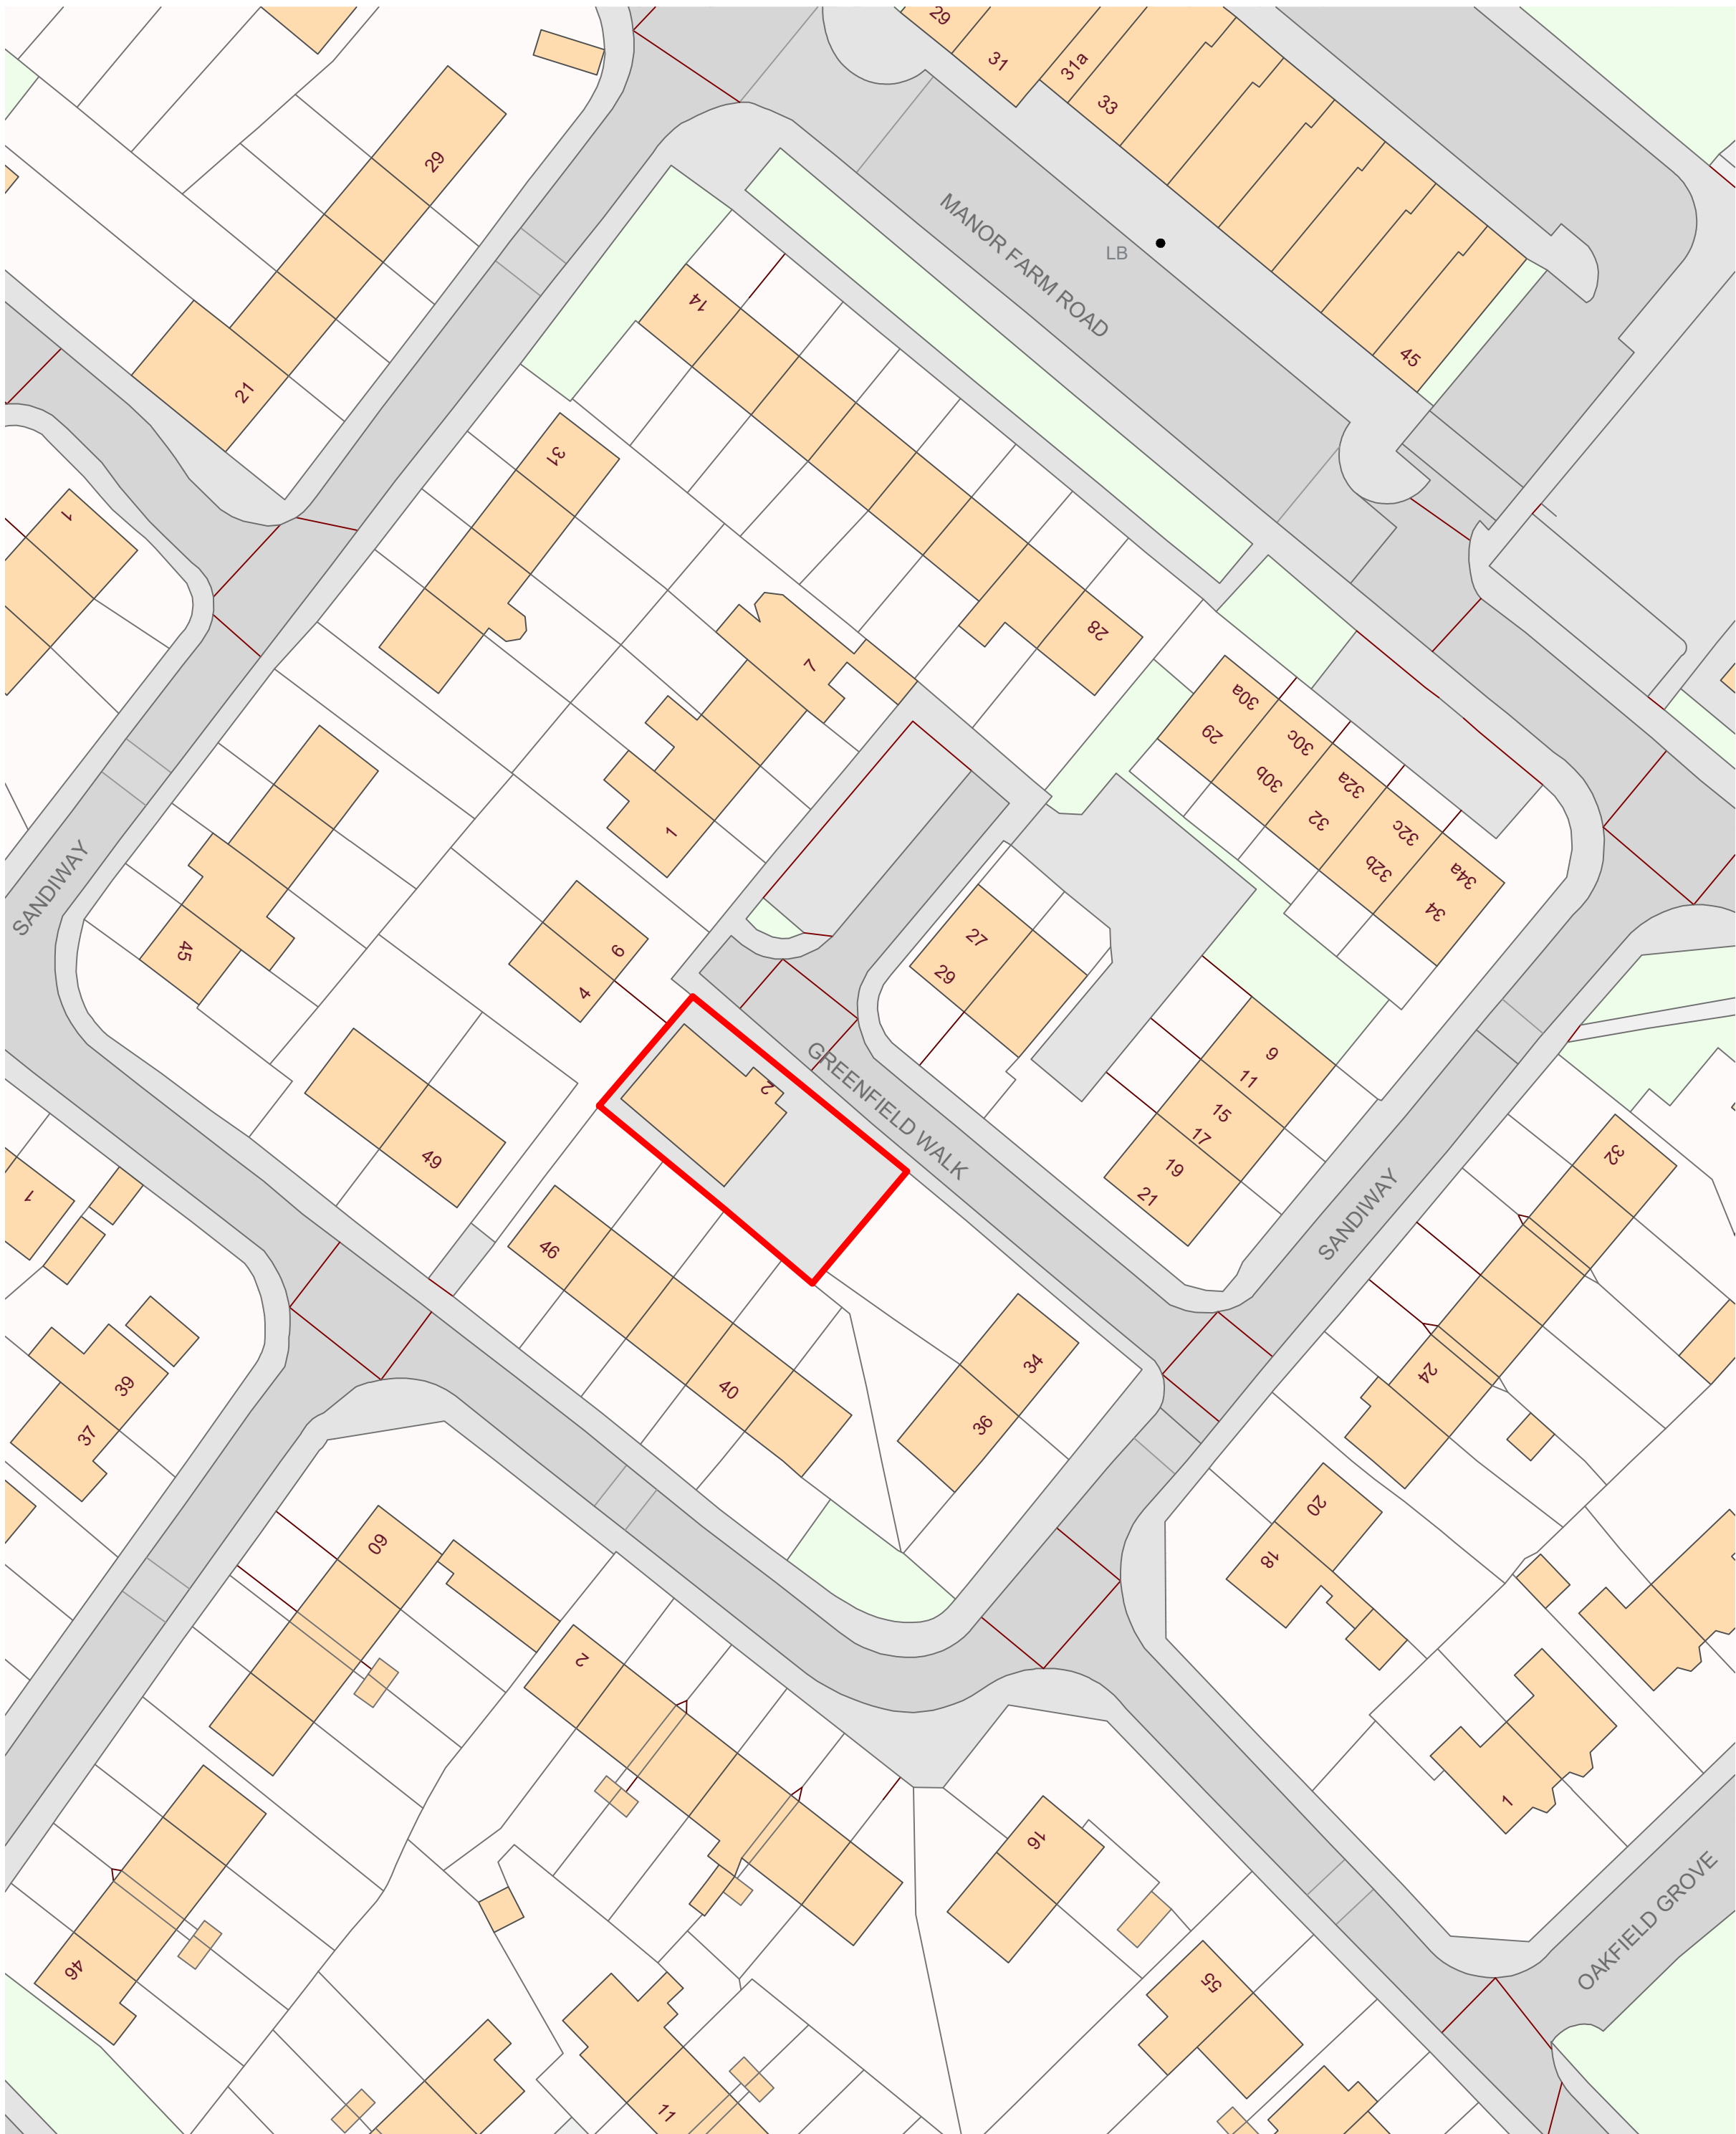

PROPOSED BLOCK PLAN
1:500 Scale

PHAT

architecture design planning

PHATarchitecture.co.uk

project_

St John's House, Greenfield Walk,
Liverpool L36 0XP

title_

Location Plan & Block Plan

drawing_number_	scale_	sheet
139_SP_001	various	A1

revision	date_
A	jan 2023

drawing_status

planning