



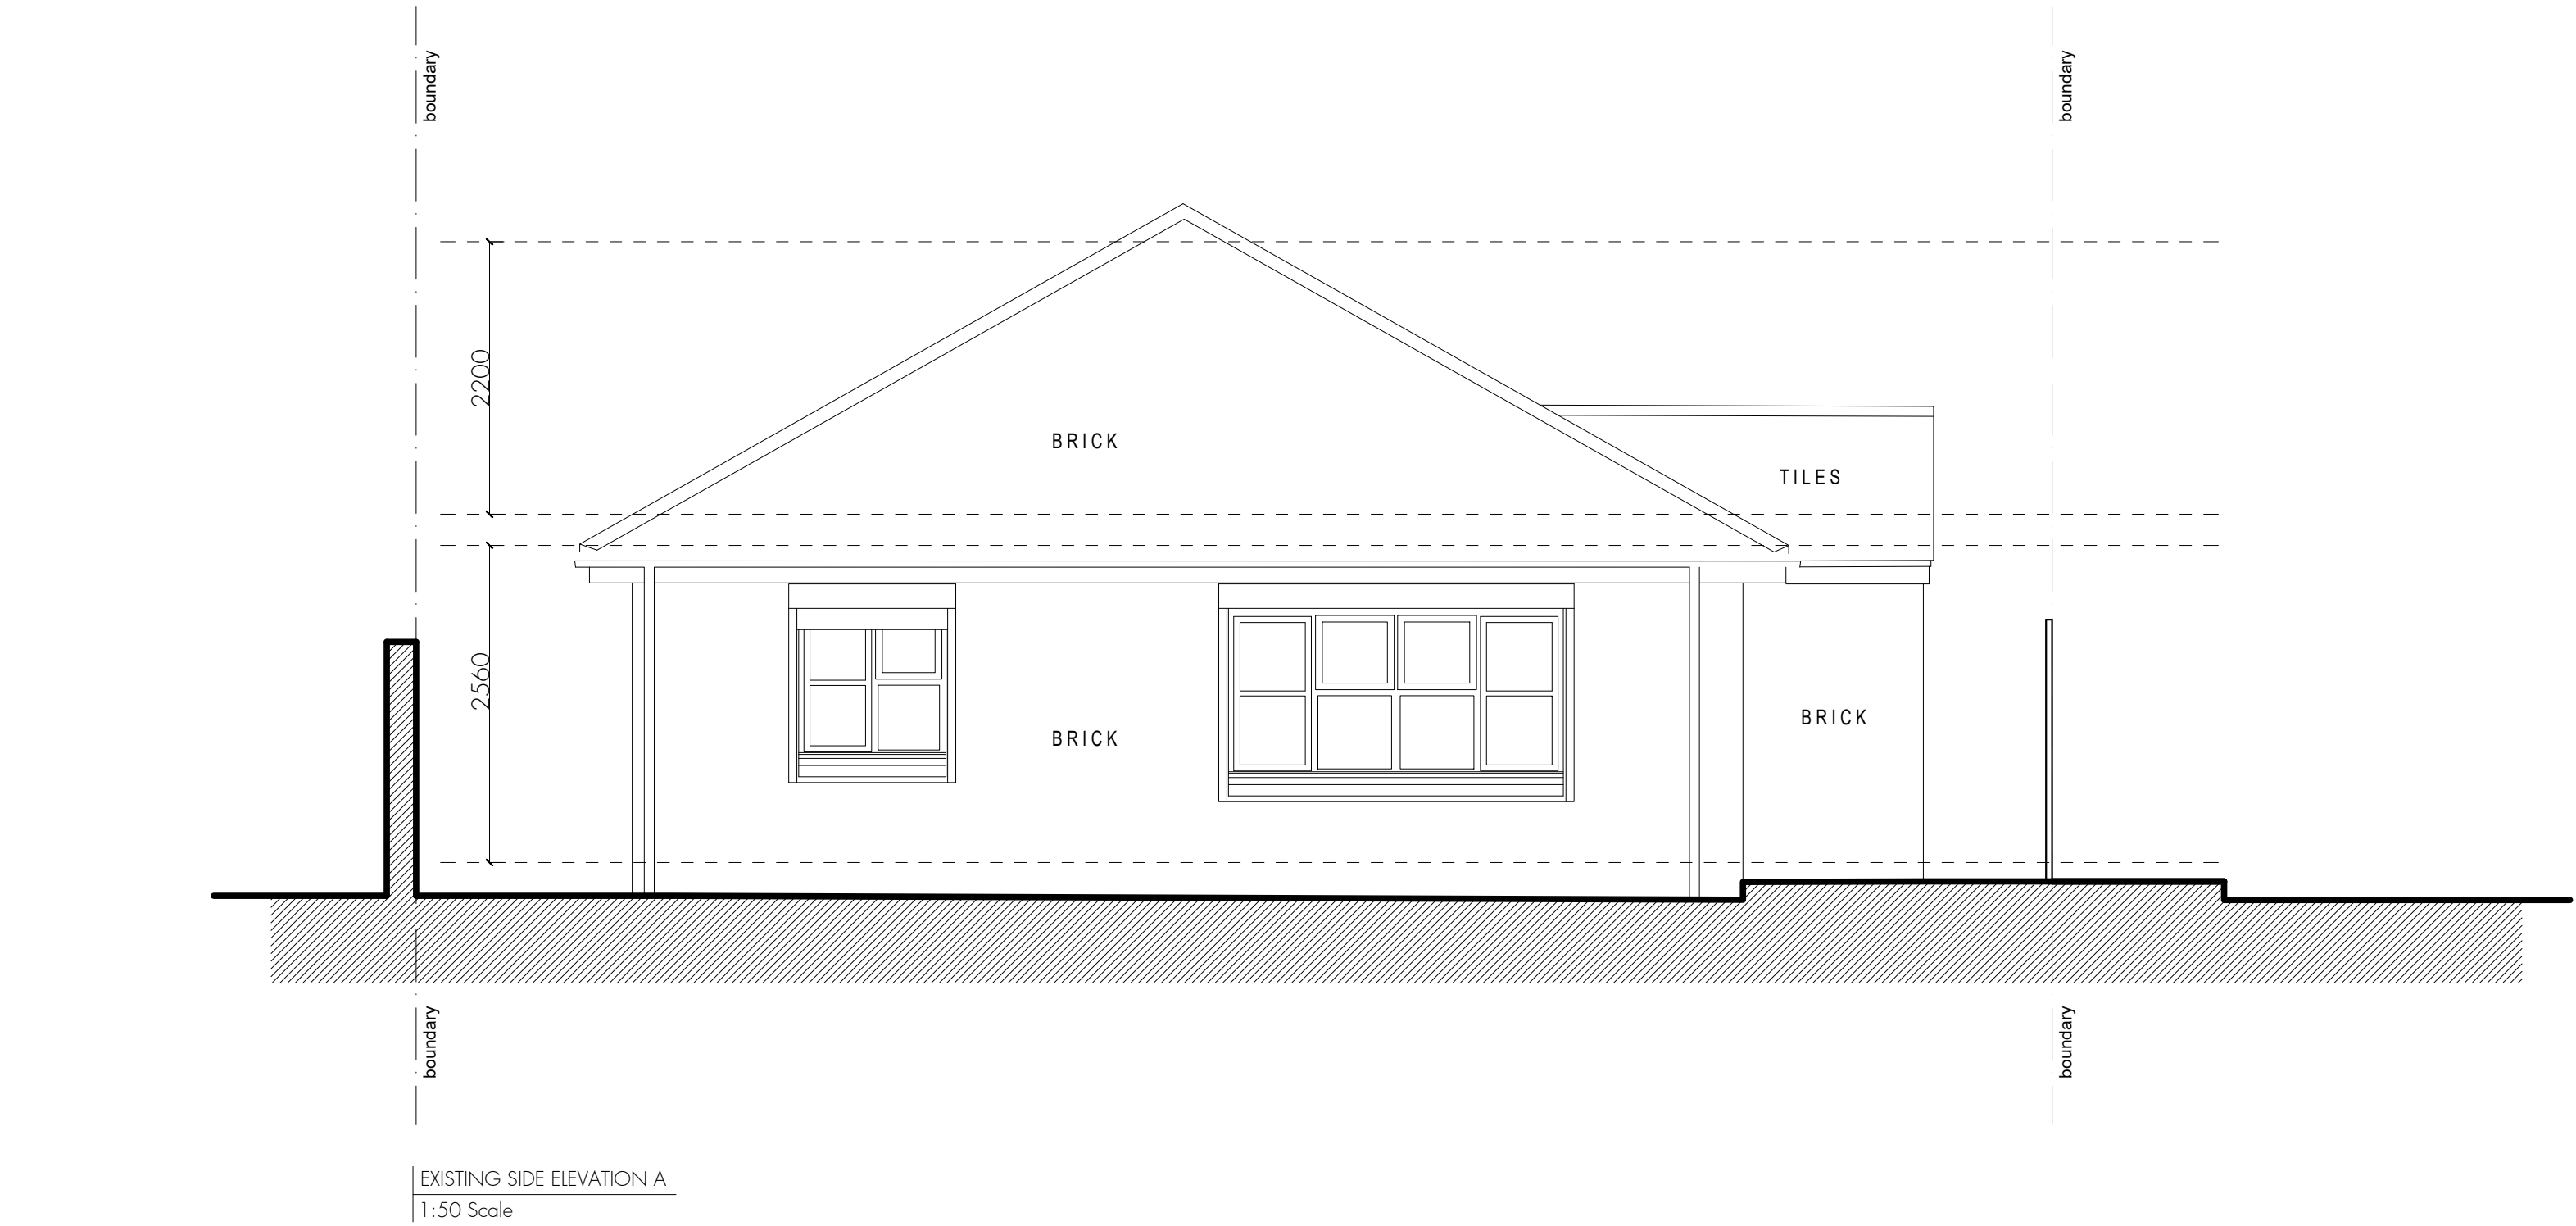

EXISTING SIDE ELEVATION A
1:50 Scale

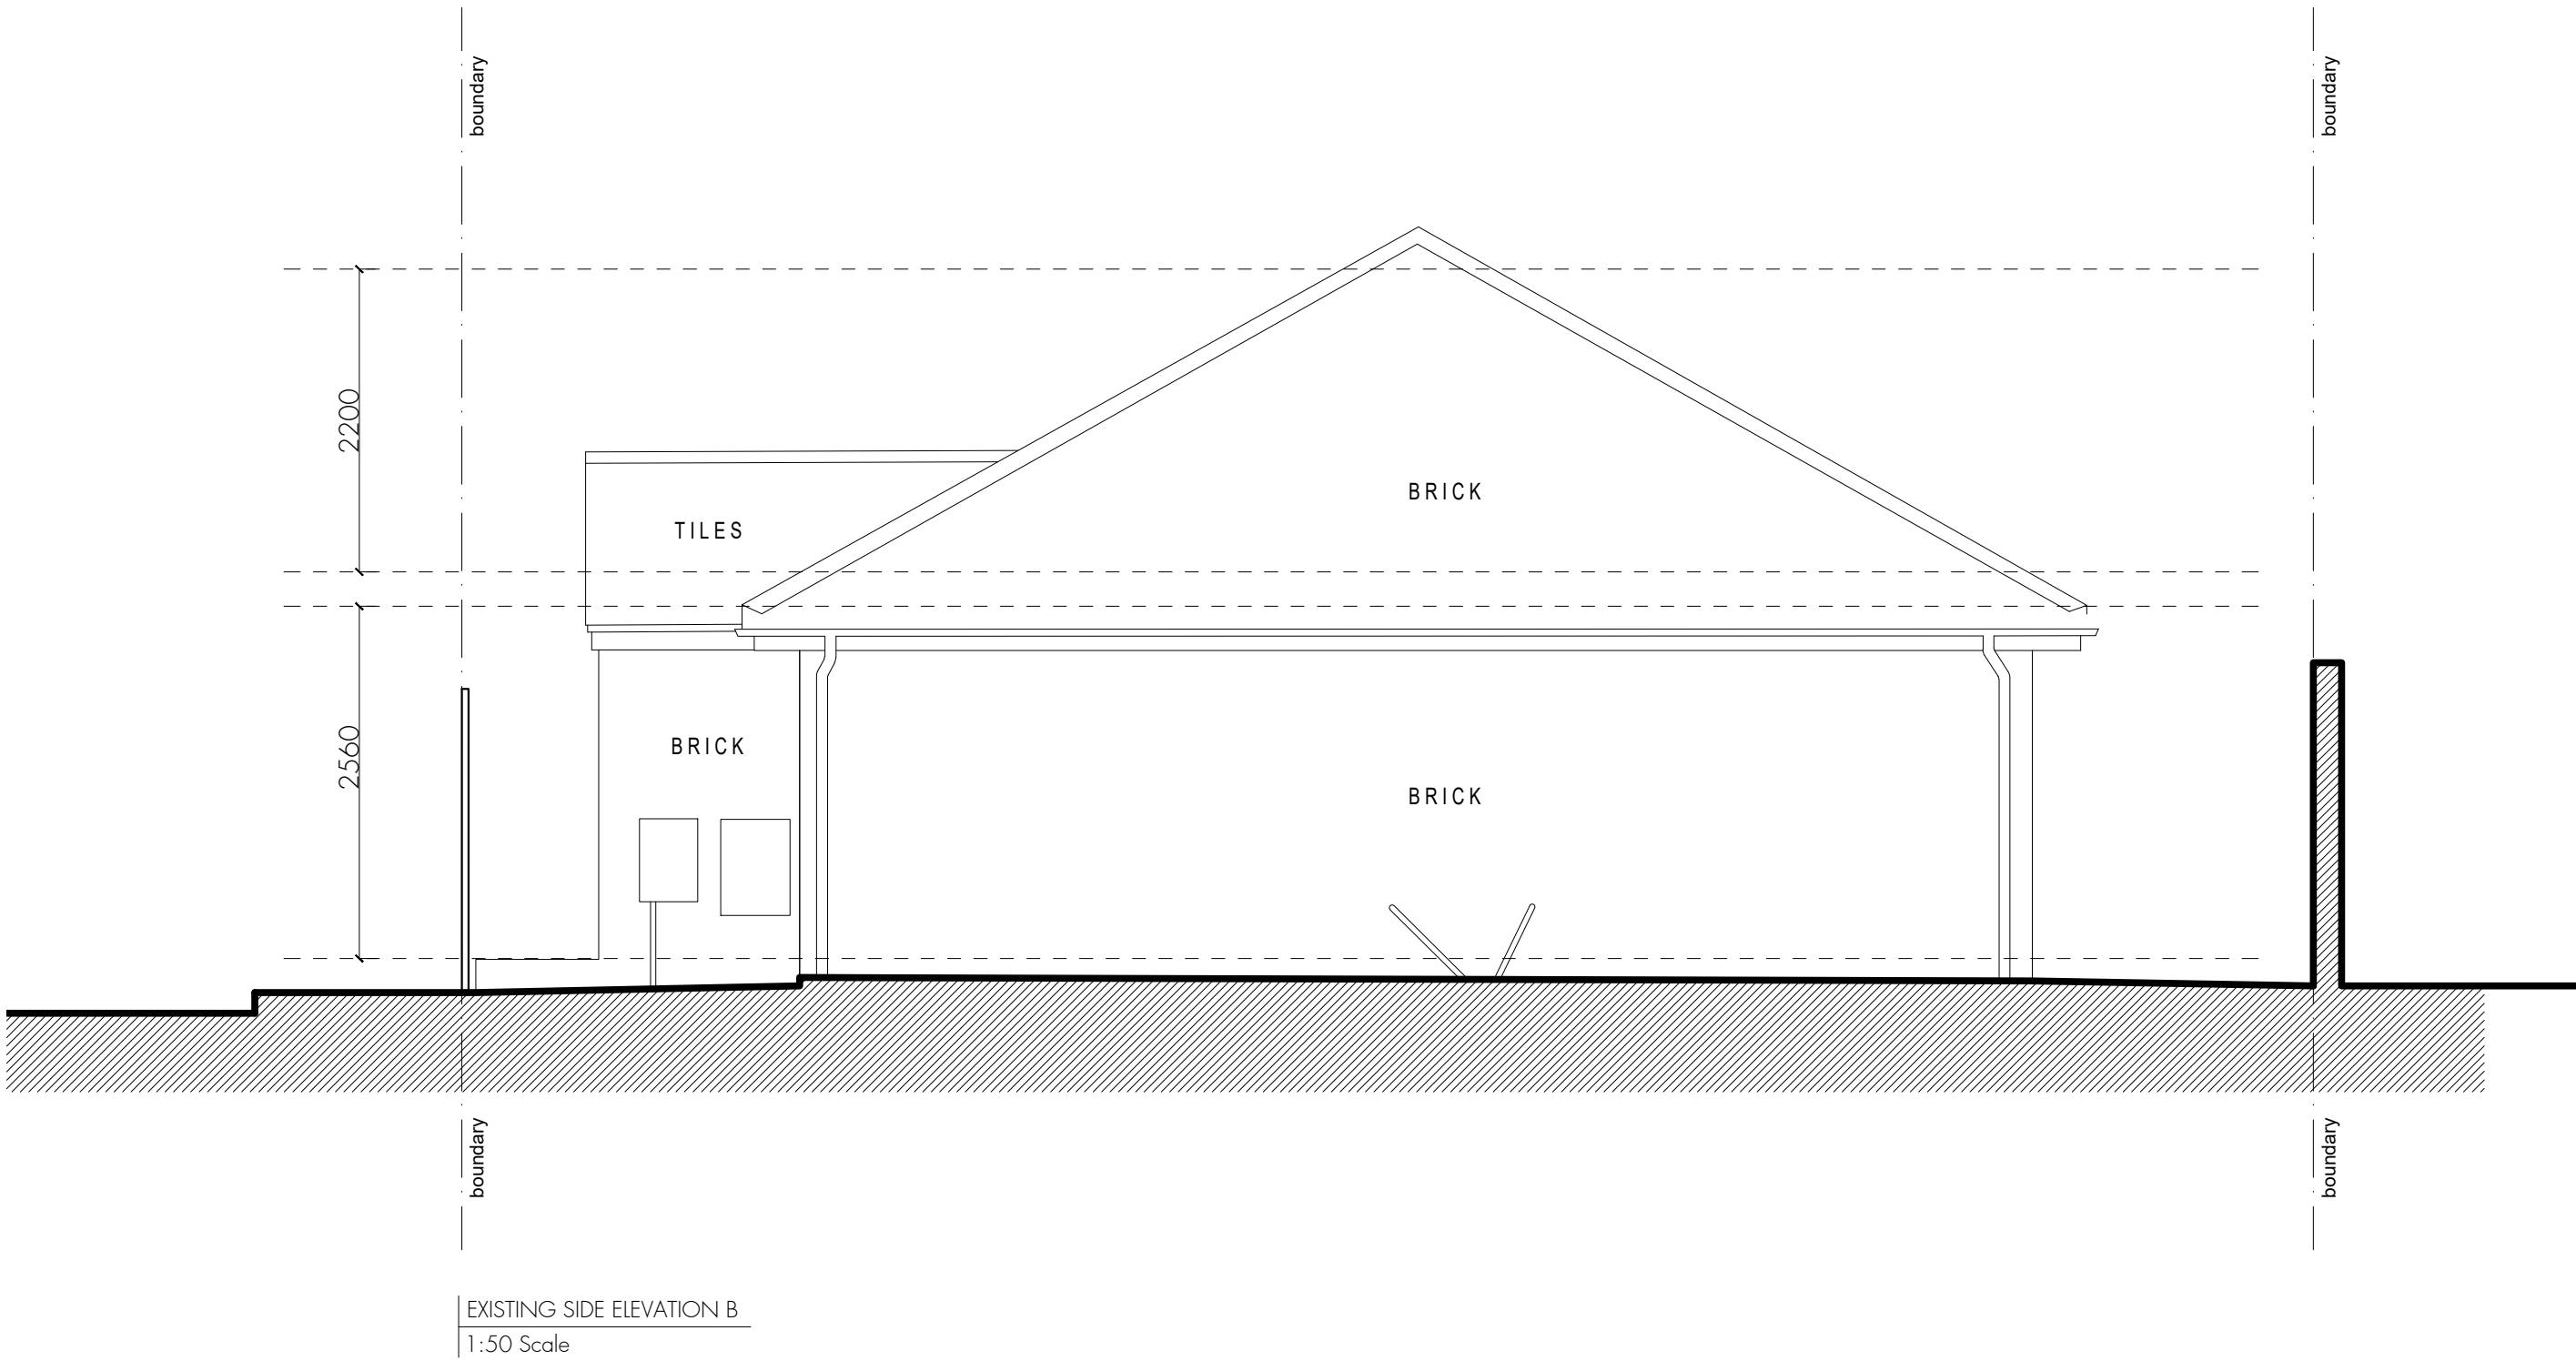

EXISTING SIDE ELEVATION B
1:50 Scale

notes.

Do not scale this drawing except for planning purposes


Drawing to be used for the status indicated only

All dimensions and setting out shall be checked and confirmed and any discrepancies to be reported to the Designer prior to commencement of any work

All work and materials to be in accordance with current statutory legislation, relevant codes of practice and British Standards

Drawing to be read in accordance with relevant consultants and sub-contractors drawings and specifications

This drawing is the property of the Designer and is not to be used in whole or in part without written consent

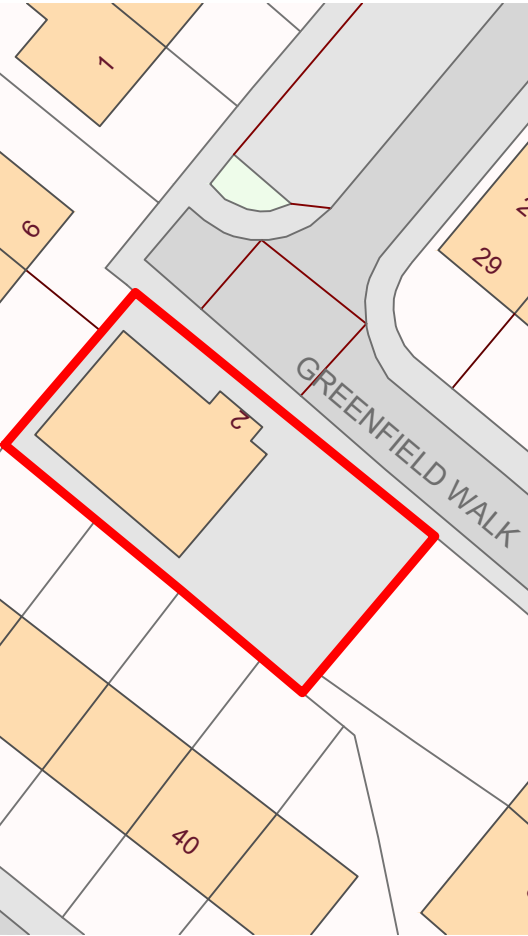

PHAT
architecture design planning
PHATarchitecture.co.uk

project_
St John's House, Greenfield Walk,
Liverpool L36 0XP

title_
Existing Side Elevations

drawing_number_	scale_	sheet
139_SP_008	1:50	A1
revision	date_	
A	jan 2023	

drawing_status
planning