


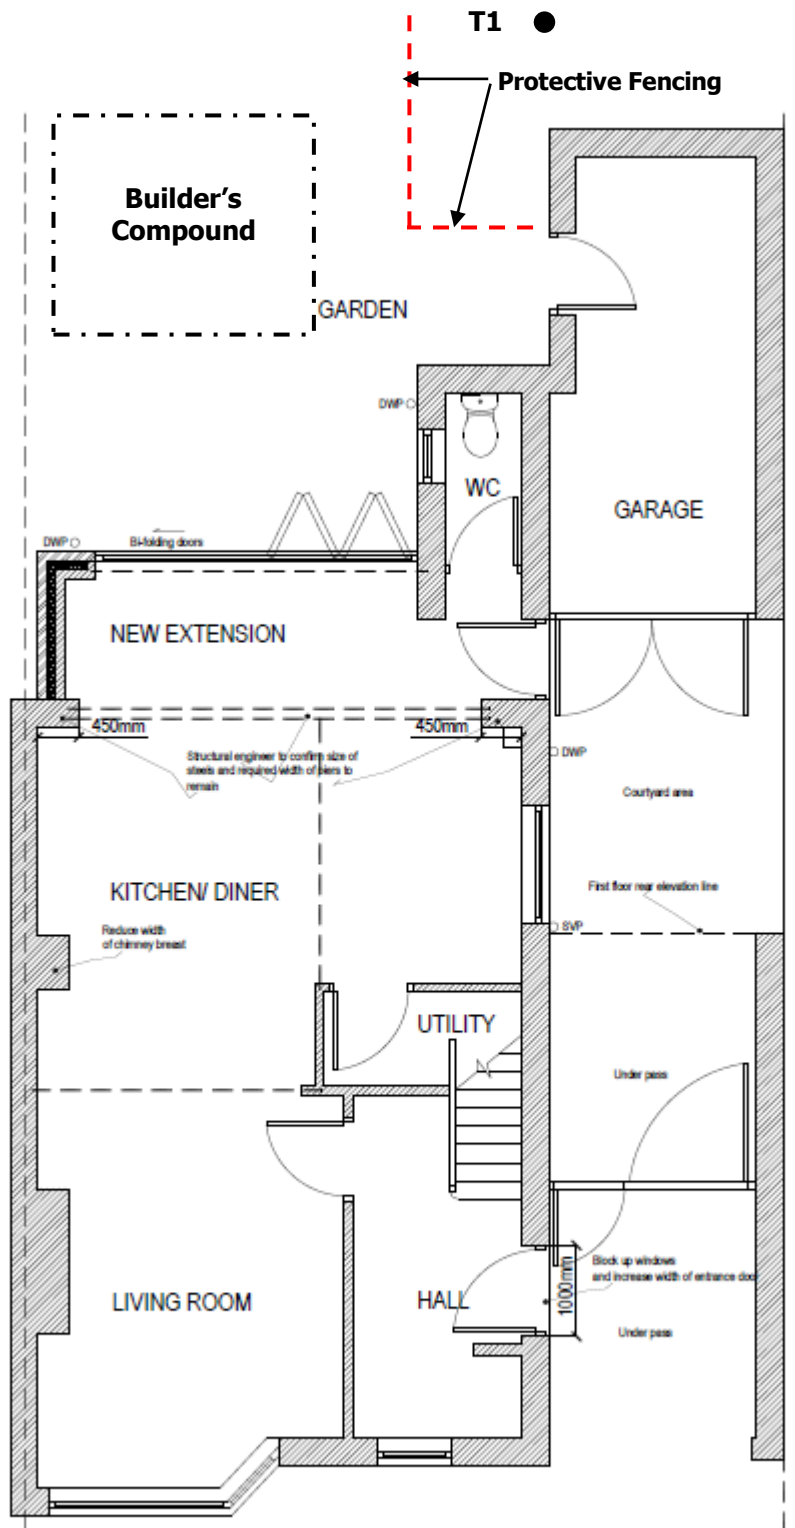

PROPOSED GROUND FLOOR LAYOUT

41 Longview Drive, Huyton, L36 6EA
Tree Protection Plan: DTCL 310. AIA.2023. TS.01