


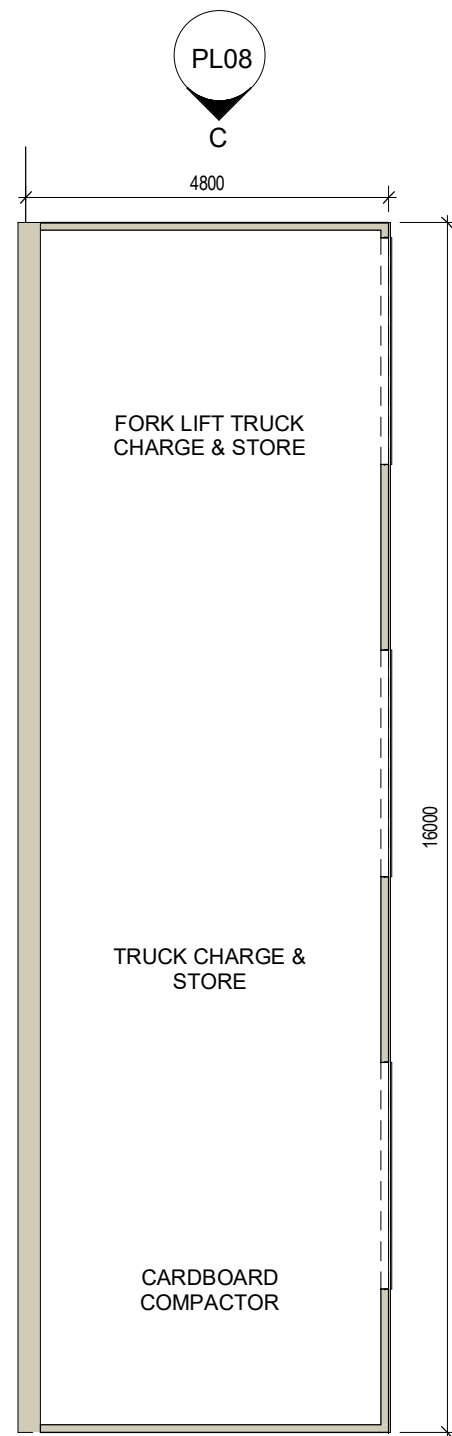


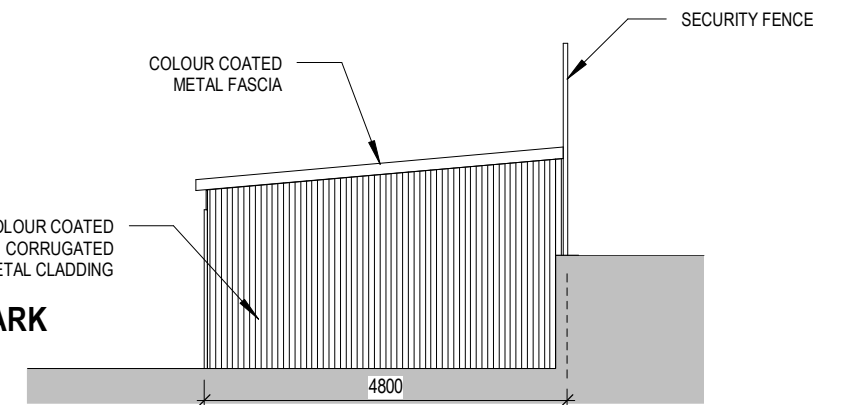

EXTERNAL PLANT
SALES AREA

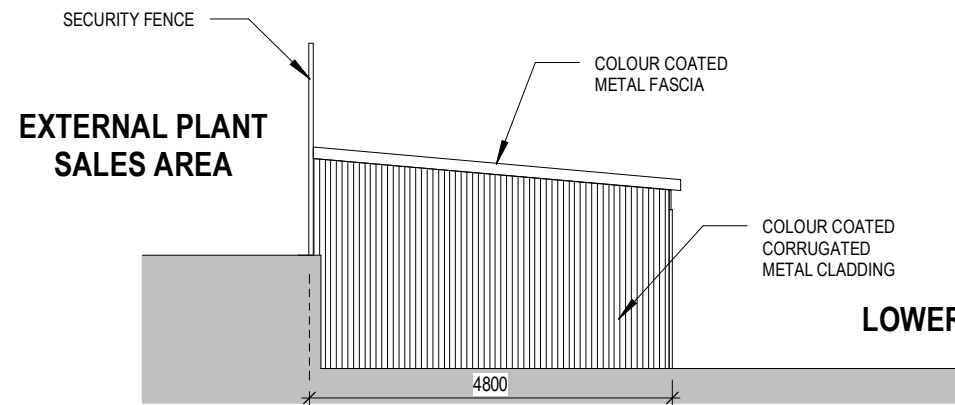

LOWER CAR PARK

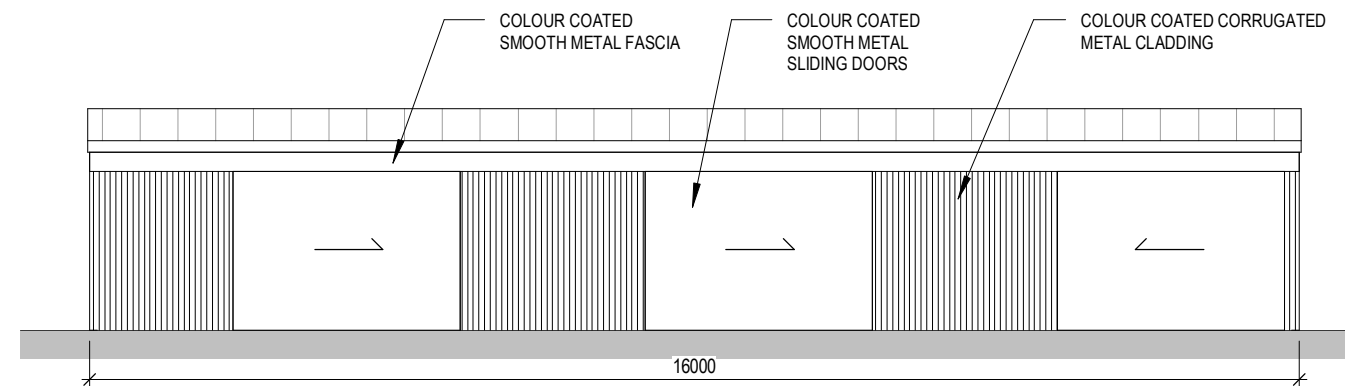

A - Dimensions added 03.04.24

Life Architecture Ltd  ARCHITECTURE LTD		<u>Client:</u> Whitaker's Garden Centre	
		<u>Job Title:</u> Proposed new Garden Centre at Manchester Road, Prescott	
<u>Drawing Title:</u> Charging & Compactor Plans & Elevations		<u>Date:</u> Sept 2023	
16 Column Road, West Kirby, Wirral CH48 8AX T: 0151 625 6635 M: 07885 518 154 E: andrew@lifearchitecture.co.uk		<u>Scale:</u> 1 : 100	<u>Rev:</u> A
		<u>Dwg No:</u> PL08	