
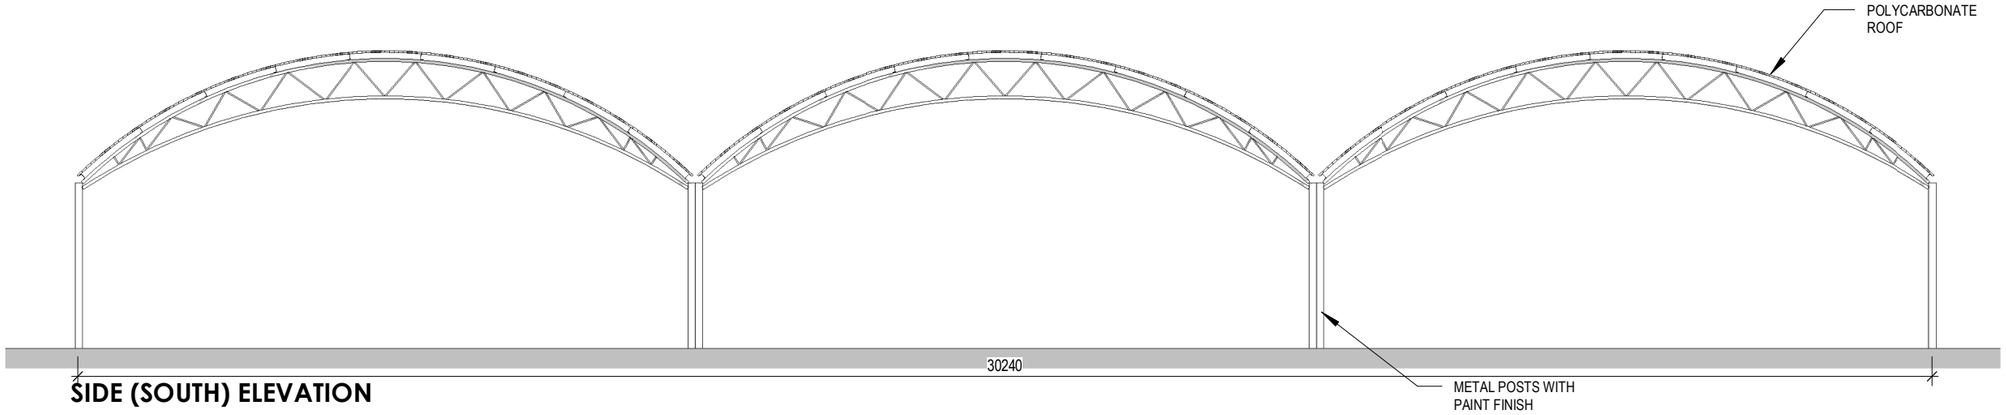



SIDE (SOUTH) ELEVATION

Scale: 1 : 100

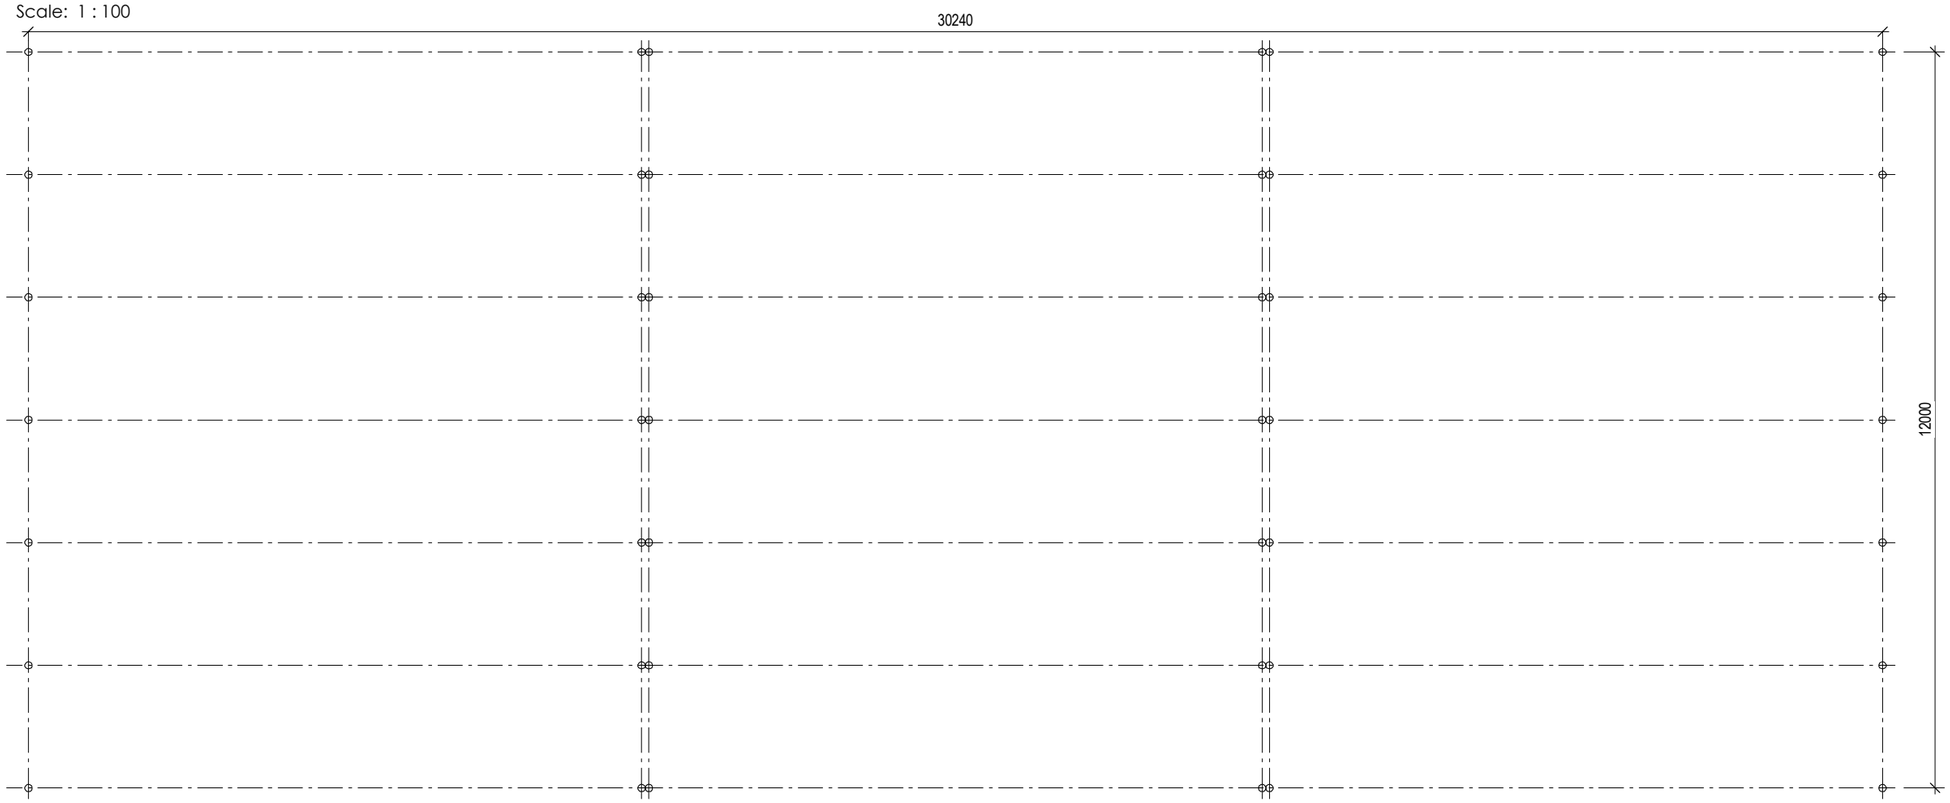


CANOPY PLAN AS PROPOSED

Scale: 1 : 100

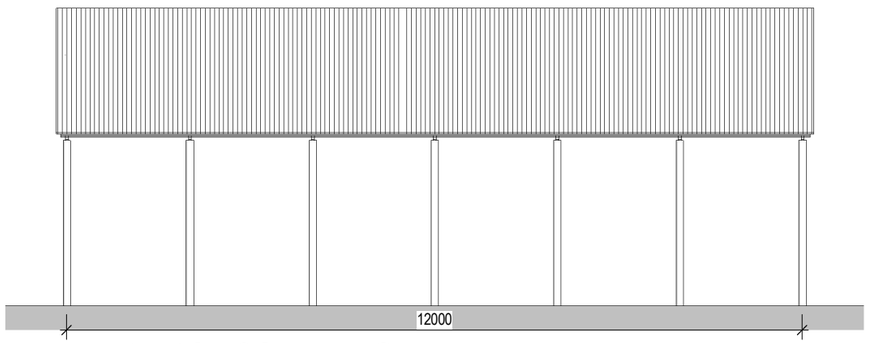

REAR (WEST) ELEVATION

Scale: 1 : 100

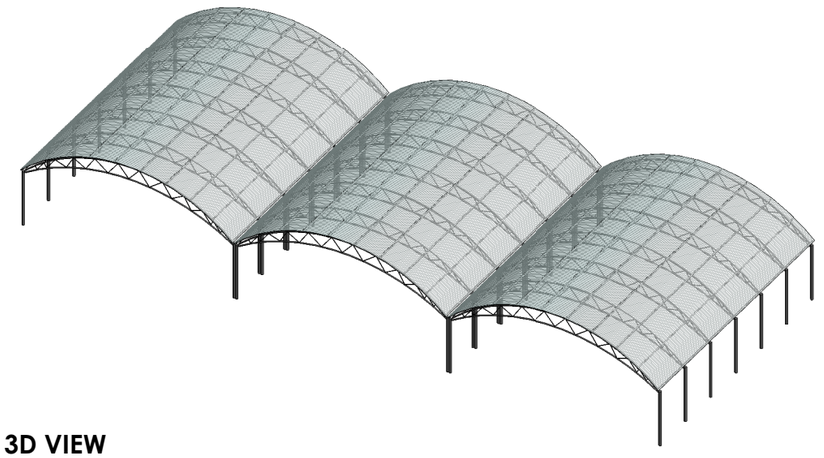

3D VIEW

A - Dimensions added 03.04.24

Life Architecture Ltd

ARCHITECTURE LTD

16 Column Road, West Kirby, Wirral CH48 8AX
T: 0151 625 6635
M: 07885 518 154
E: andrew@lifearchitecture.co.uk

Client:
Whitaker's Garden Centre

Job Title:
Proposed new Garden Centre at Manchester Road, Prescott

Drawing Title:
Proposed Canopy to External Plant Sales Area

Date:	Scale:	Rev:	Dwg No:
Sept 2023	1 : 100	A	PL07