


NOTES	
1.	Do not scale this drawing.
2.	All dimensions to be checked on Site.
3.	Final postions of all equipment to be agreed on Site.
4.	This drawing is subject to Copyright and is not to be reproduced in part or whole without approval.

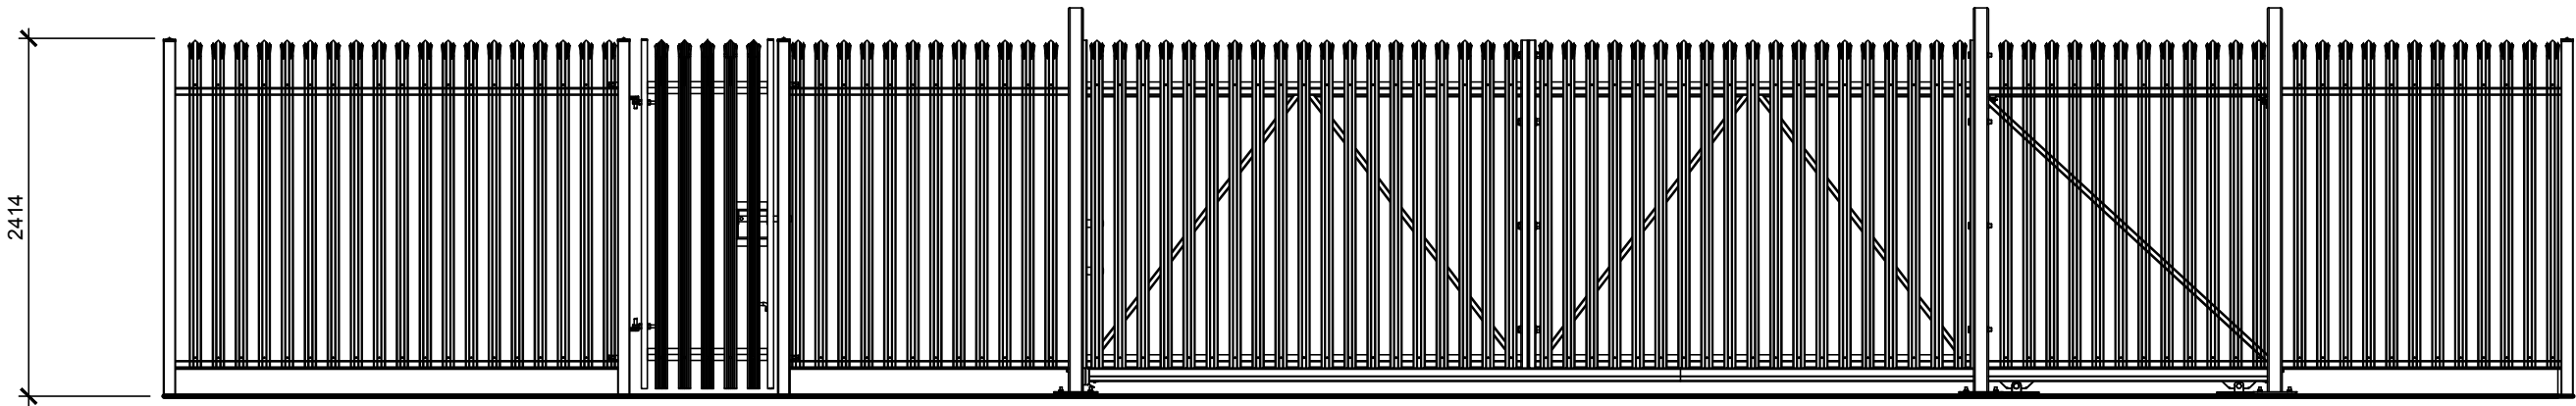

1. Gates Elevation



2. Gate Plan

Galvanised Steel Pallisade fencing
Fence height: 2.4m
Thickness: 3mm
D pale
Concrete-in posts
Includes all fixings, pales, posts and rails in galvanised finish.

0	TS	18.05.2026	First issue.
Rev.	By	Date	Description



Client Green Recovery Southwest Ltd.	Drawing Title Entrance Gates		ARCHITECTURE WORKS RESIDENTIAL COMMERCIAL INDUSTRIAL The Coach House Warrington Road Mickle Trafford Chester CH2 4EA Tel: 01244 300199 Mobile: 07974 674674 Email: toby@architecture.works
Project Former Waste Site Land off Link Road Huyton L36 6AP	Drawn By TS	Date October 2024	
	Job No. P499	Status Planning	
	Dwg No. L09	Rev. 0	