

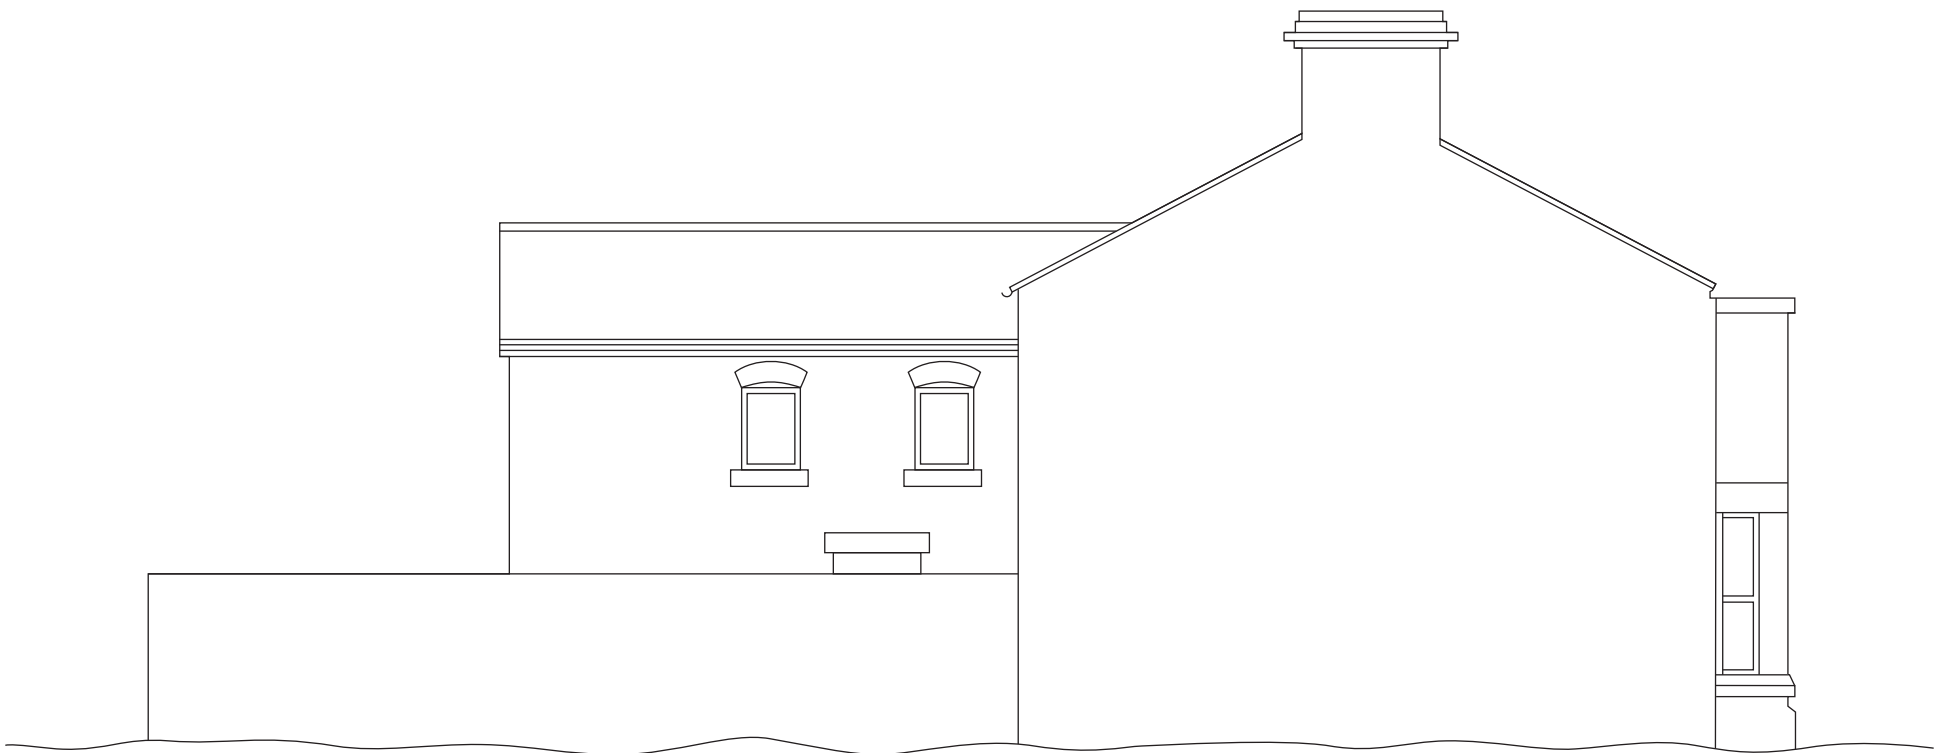


EXISTING

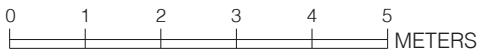

PROPOSED

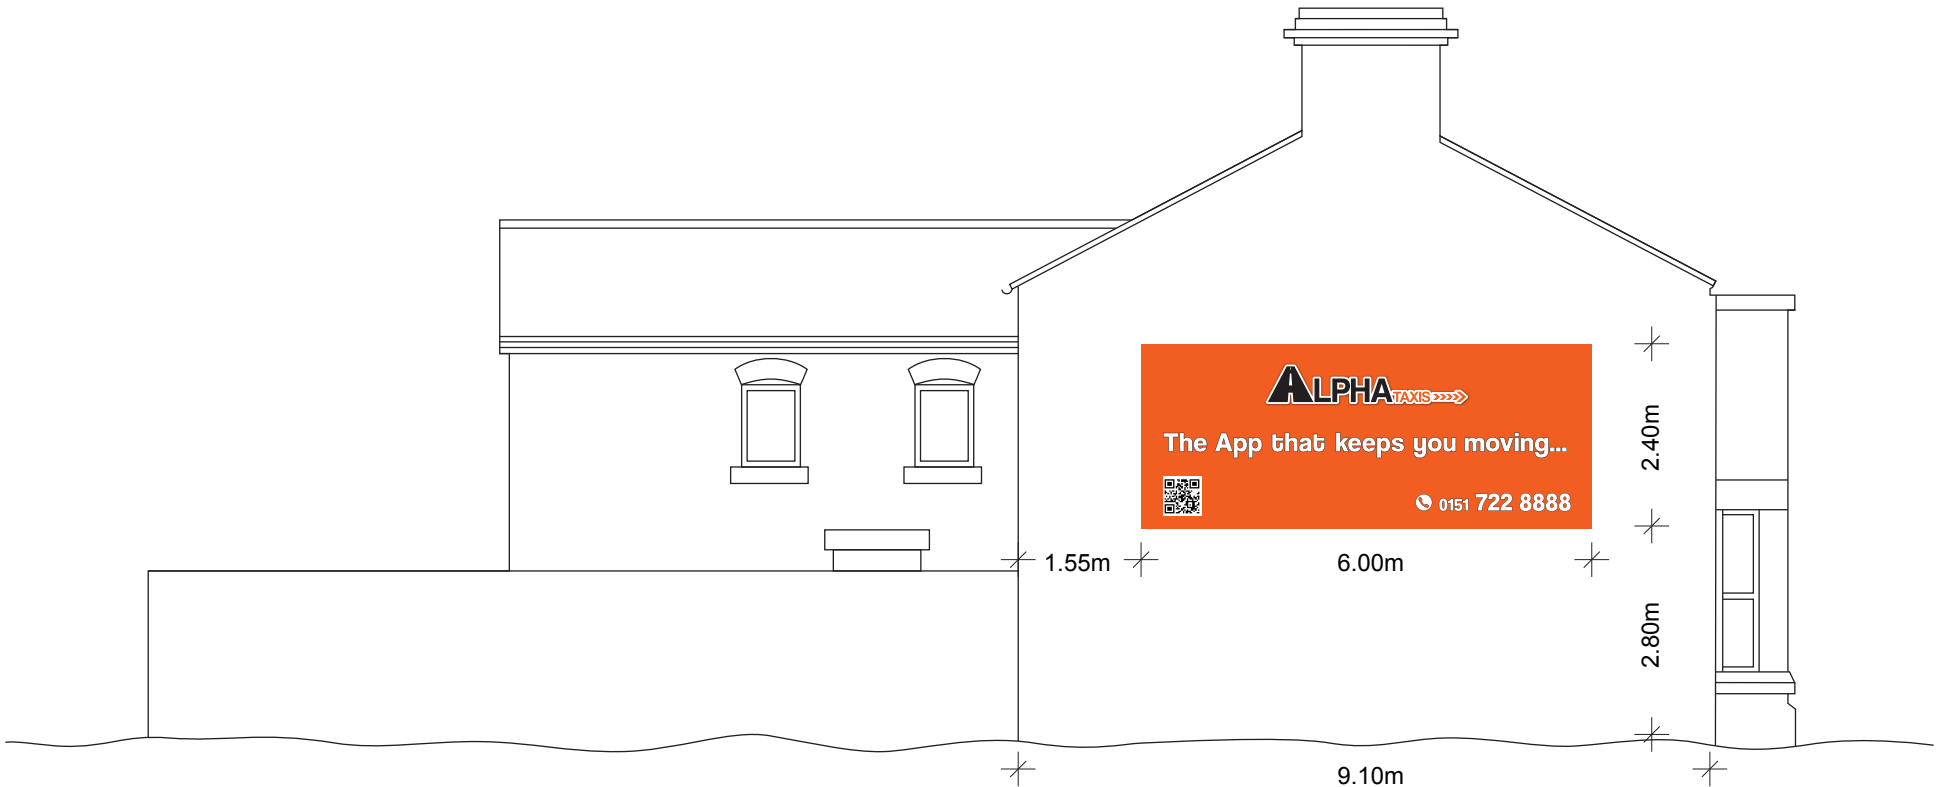

APPLICANT: MR JAMES BRADLEY, ALPHA CARS LTD.			SUBJECT ELEVATIONS / WARRINGTON ROAD	
SITE / ADDRESS 73 WARRINGTON ROAD, PRESCOT, KNOWSLEY, L34 5QY				
SIZE A3	JOB No	DATE 22/04/26	DWG No 2 OF 2	REV 1
DRAWN BY B. GILFOYLE			DRAWN FOR ALPHA CARS LTD.	
			SCALE 1 : 100 ON A3	