



SCALING OF DRAWING FOR REFERENCE AND PLANNING PURPOSES ONLY. ALL DIMENSIONS ON TO BE CHECKED ON SITE WITH ANY DISCREPANCY REPORTED IMMEDIATELY TO THE CLIENT AND DESIGN TEAM. THE CONTRACTOR WILL BE HELD RESPONSIBLE FOR THE ACCURACY OF WORKS INVOLVING SETTING OUT AND CHECKING OF DIMENSIONS. COPRIGHT OF THIS DRAWING REMAINS WITH THE CLIENT.

PLANNING

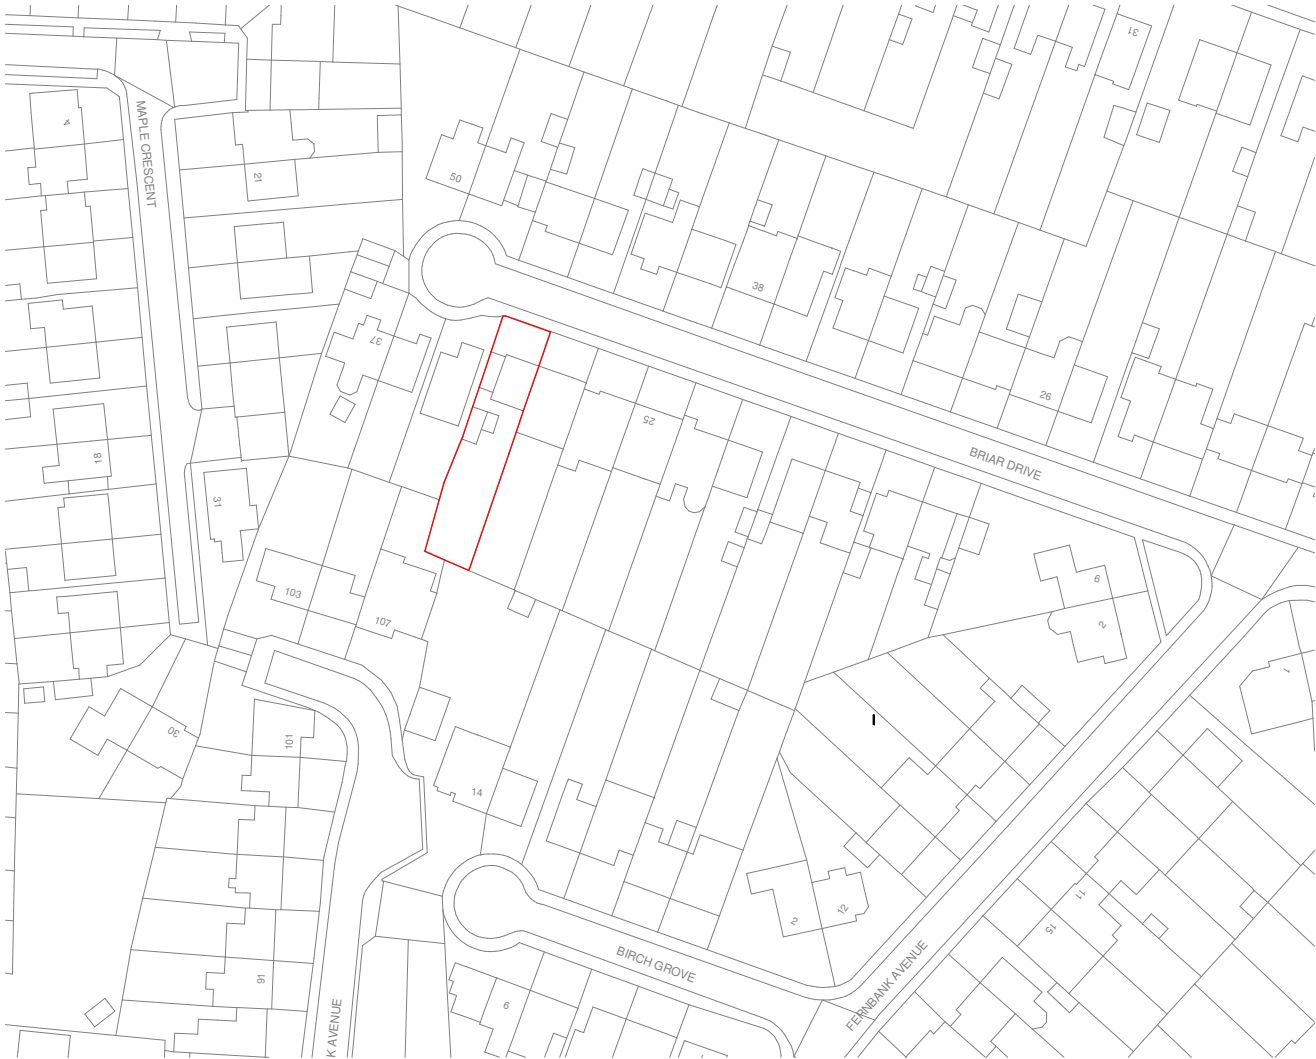

1 SITE LOCATION PLAN
SCALE 1 : 1250

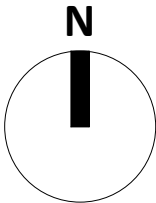

VISUAL SCALE 1:1250 @ A3

A	Red line postion amended to sit over boundary	24.01.24	TM
REV	DESCRIPTION	DATE	BY

CLIENT
MR P. ONEIL

PROJECT 31 BRIAR DRIVE, HUYTON	SCALE 1 : 1250 @A3	DATE 20/11/15
	DRAWN TM	CHECKED TM

DRAWING TITLE SITE LOCATION PLAN	PROJECT No P23-002	REVISION A
	DRAWING No 001	