

SCALING OF DRAWING FOR REFERENCE AND PLANNING PURPOSES ONLY. ALL DIMENSIONS ON TO BE CHECKED ON SITE WITH ANY DISCREPANCY REPORTED IMMEDIATELY TO THE CLIENT AND DESIGN TEAM. THE CONTRACTOR WILL BE HELD RESPONSIBLE FOR THE ACCURACY OF WORKS INVOLVING SETTING OUT AND CHECKING OF DIMENSIONS. COPRIGHT OF THIS DRAWING REMAINS WITH THE CLIENT.



PLANNING



EXTENT OF PROPOSED EXTENSION

EXISTING GARAGE AND EXTERNAL
STORE TO BE CAREFULLY DEMOLISHED

1 | PROPOSED SITE LAYOUT
SCALE 1 : 500

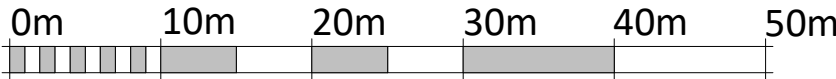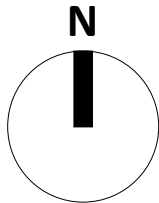

VISUAL SCALE 1:500 @ A3

A	Red line postion amended to sit over boundary	24.01.24	TM
REV	DESCRIPTION	DATE	BY

CLIENT
MR P. ONEILL

PROJECT 31 BRIAR DRIVE, HUYTON	SCALE 1 : 500 @A3	DATE 20/11/15
	DRAWN TM	CHECKED TM

DRAWING TITLE PROPOSED SITE LAYOUT	PROJECT No P23-002	REVISION A
	DRAWING No 010	