
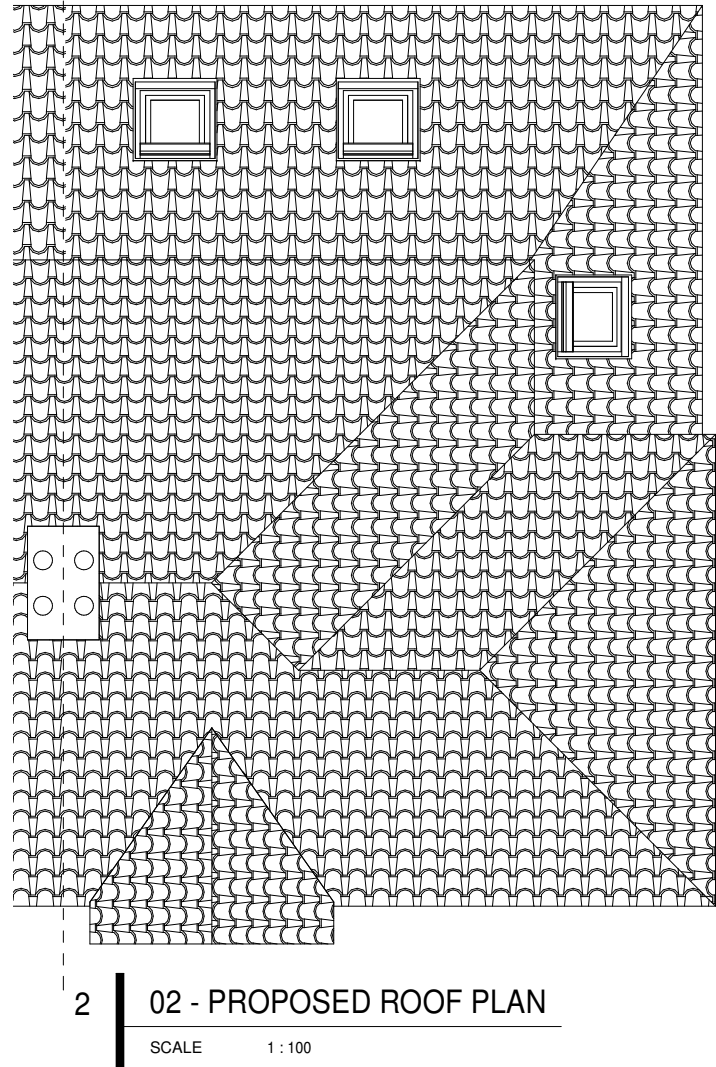
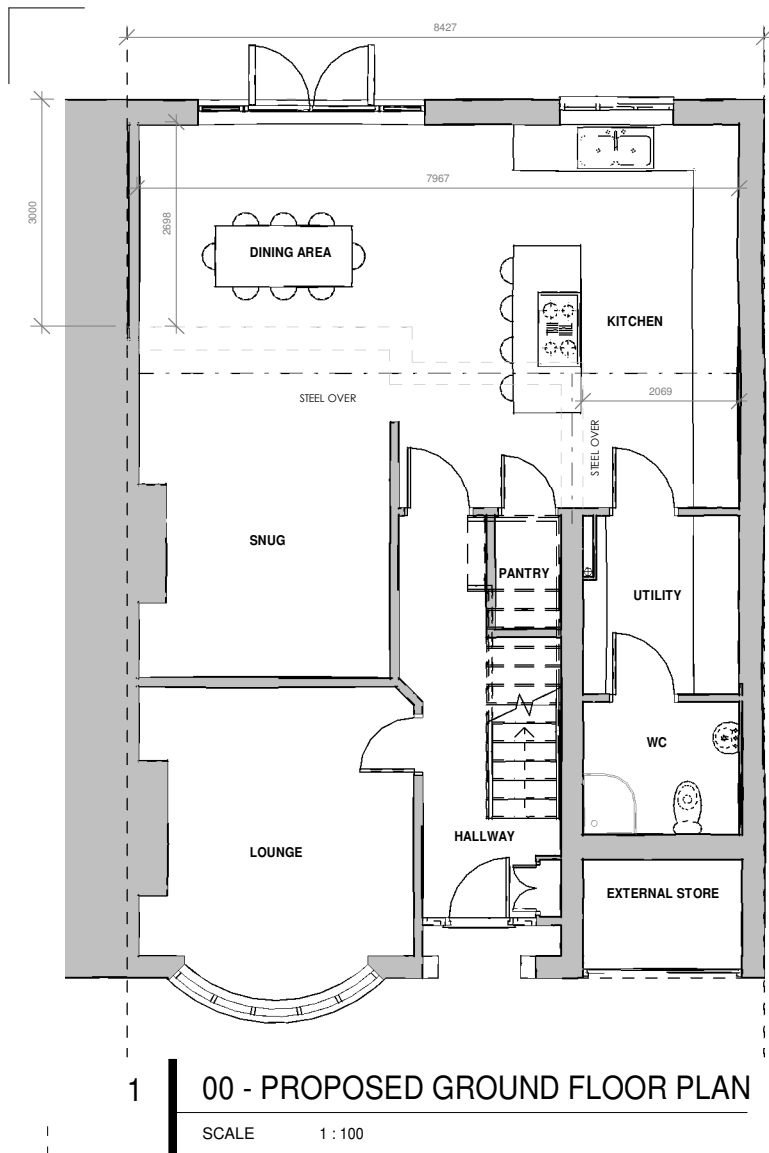


VISUAL SCALE 1:100 @ A3

- BRICKWORK - PROPOSED BRICKWORK TO BE SMOOTH RED, SIZE AND COLOUR TO MATCH EXISTING
- ROOF TILES - PROPOSED ROOFING TO BE RED/BROWN INTERLOCKING CONCRETE TILES, SIZE AND PROFILE TO MATCH EXISTING
- WINDOWS - PROPOSED WINDOWS TO BE WHITE uPVC, PROFILE TO MATCH EXISTING
- DOORS - PROPOSED DOORS TO BE WHITE uPVC, PROFILE TO MATCH EXISTING
- RAINWATER GOODS - CIRCULAR BLACK uPVC TO MATCH EXISTING

SCALING OF DRAWING FOR REFERENCE AND PLANNING PURPOSES ONLY. ALL DIMENSIONS ON TO BE CHECKED ON SITE WITH ANY DISCREPANCY REPORTED IMMEDIATELY TO THE CLIENT AND DESIGN TEAM. THE CONTRACTOR WILL BE HELD RESPONSIBLE FOR THE ACCURACY OF WORKS INVOLVING SETTING OUT AND CHECKING OF DIMENSIONS. COPYRIGHT OF THIS DRAWING REMAINS WITH THE CLIENT.

PLANNING

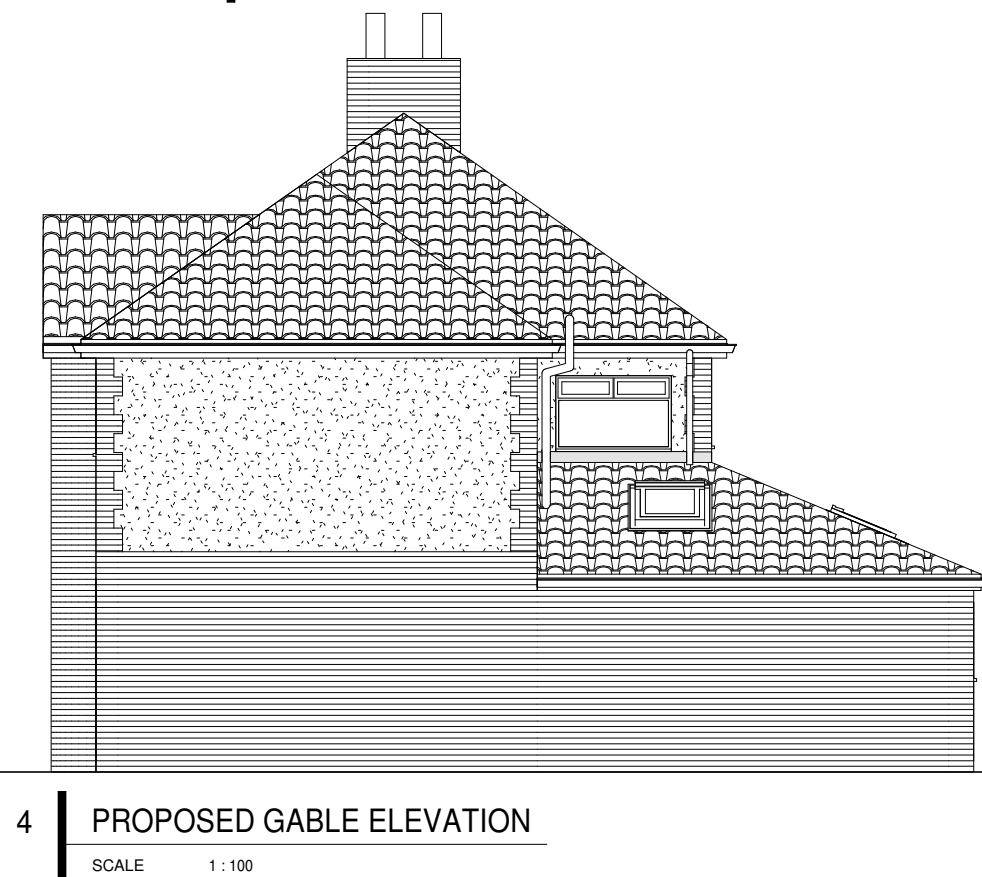

A	Dimensions added	24.01.24	TM
REV	DESCRIPTION	DATE	BY

CLIENT
MR P. ONEILL

PROJECT	SCALE	DATE
31 BRIAR DRIVE, HUYTON	1 : 100 @A3	11/26/23
	DRAWN	CHECKED
	TM	TM
DRAWING TITLE	PROJECT No	REVISION
PROPOSED PLANS & ELEVATIONS	P23-002	A
	DRAWING No	
	110	