


Notes

1. This document and all drawings are copyright of BARR + Partners and may not be reproduced without their specific permission.  
2. All dimensions to be site verified by contractor before construction.  
3. All dimensions are to structure unless noted otherwise.  
4. All dimensions are in millimetres unless noted otherwise.  
5. BARR + Partners shall be notified in writing of any discrepancies.

Revisions

| REV | DATE     | DRAWN | NOTES               |
|-----|----------|-------|---------------------|
| A   | 24.06.25 | GB    | Issued for planning |
|     |          |       |                     |
|     |          |       |                     |
|     |          |       |                     |

project north

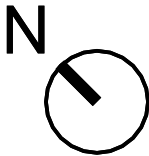

status: PL  
client: Private Client

project: 1A Newlands

title: Block Plan

revision: A


drawn by: GB

date: 24.06.25

job no: BPA-377-NEW

scale: 1 : 200

drawing no:  
**A103**

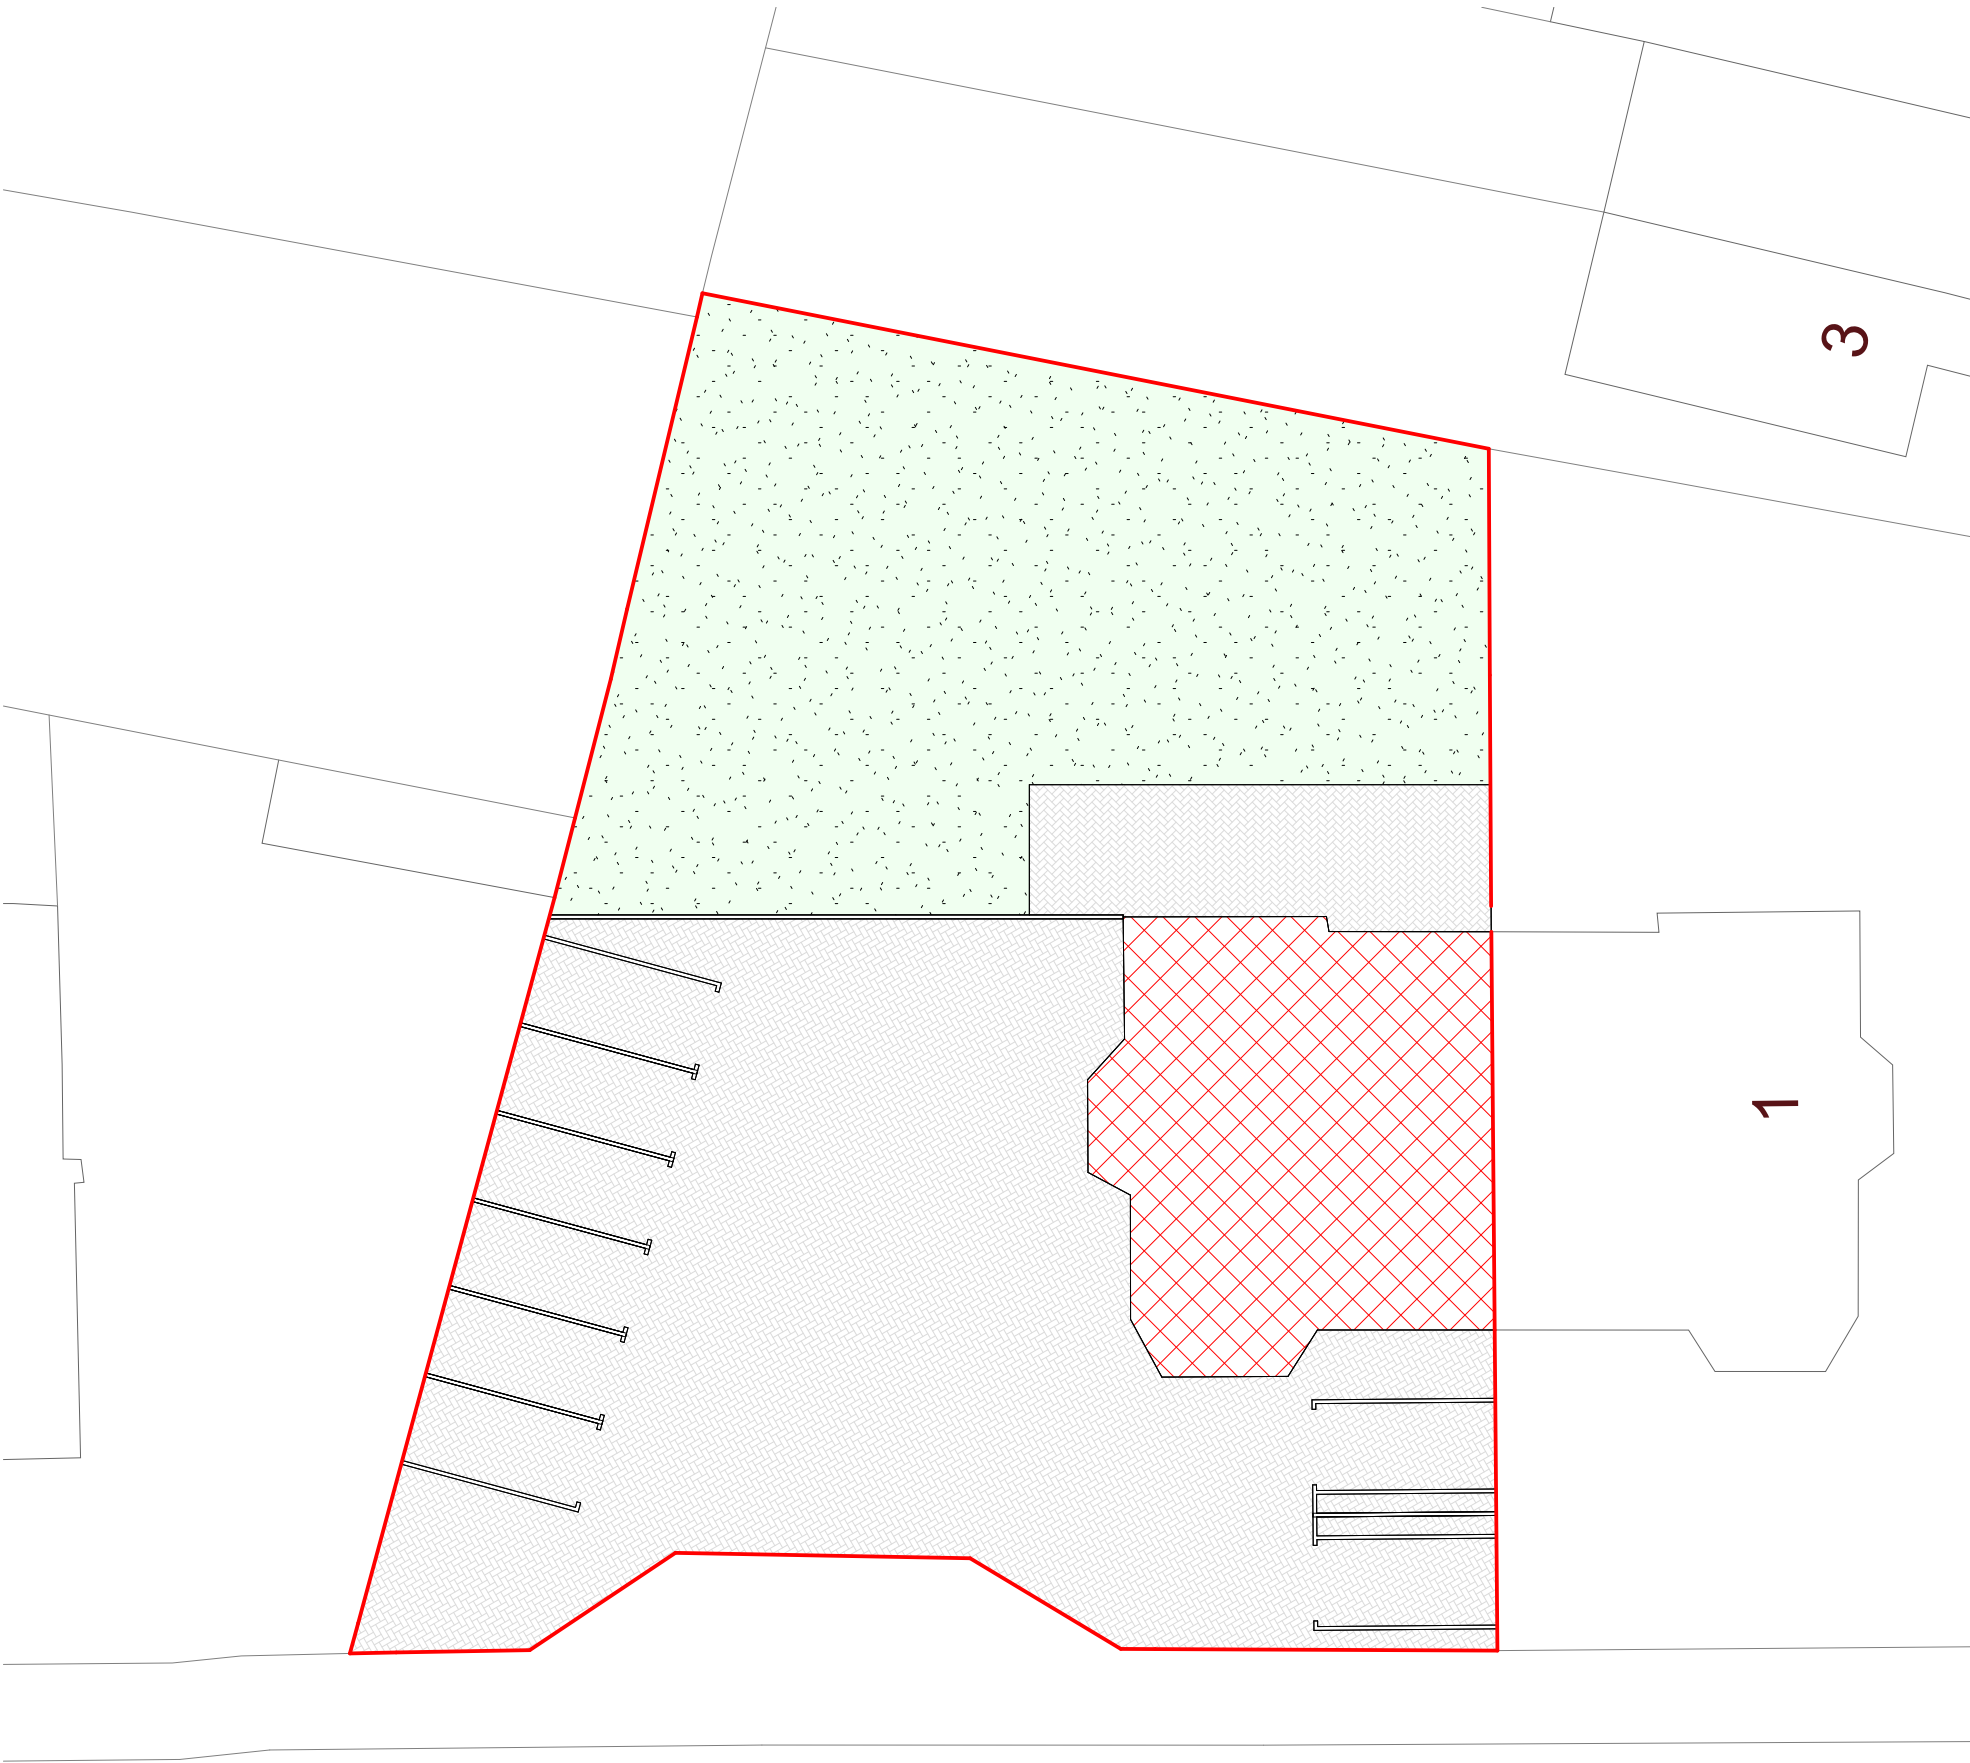

**1** **103 - Block Plan**  
1 : 200

