




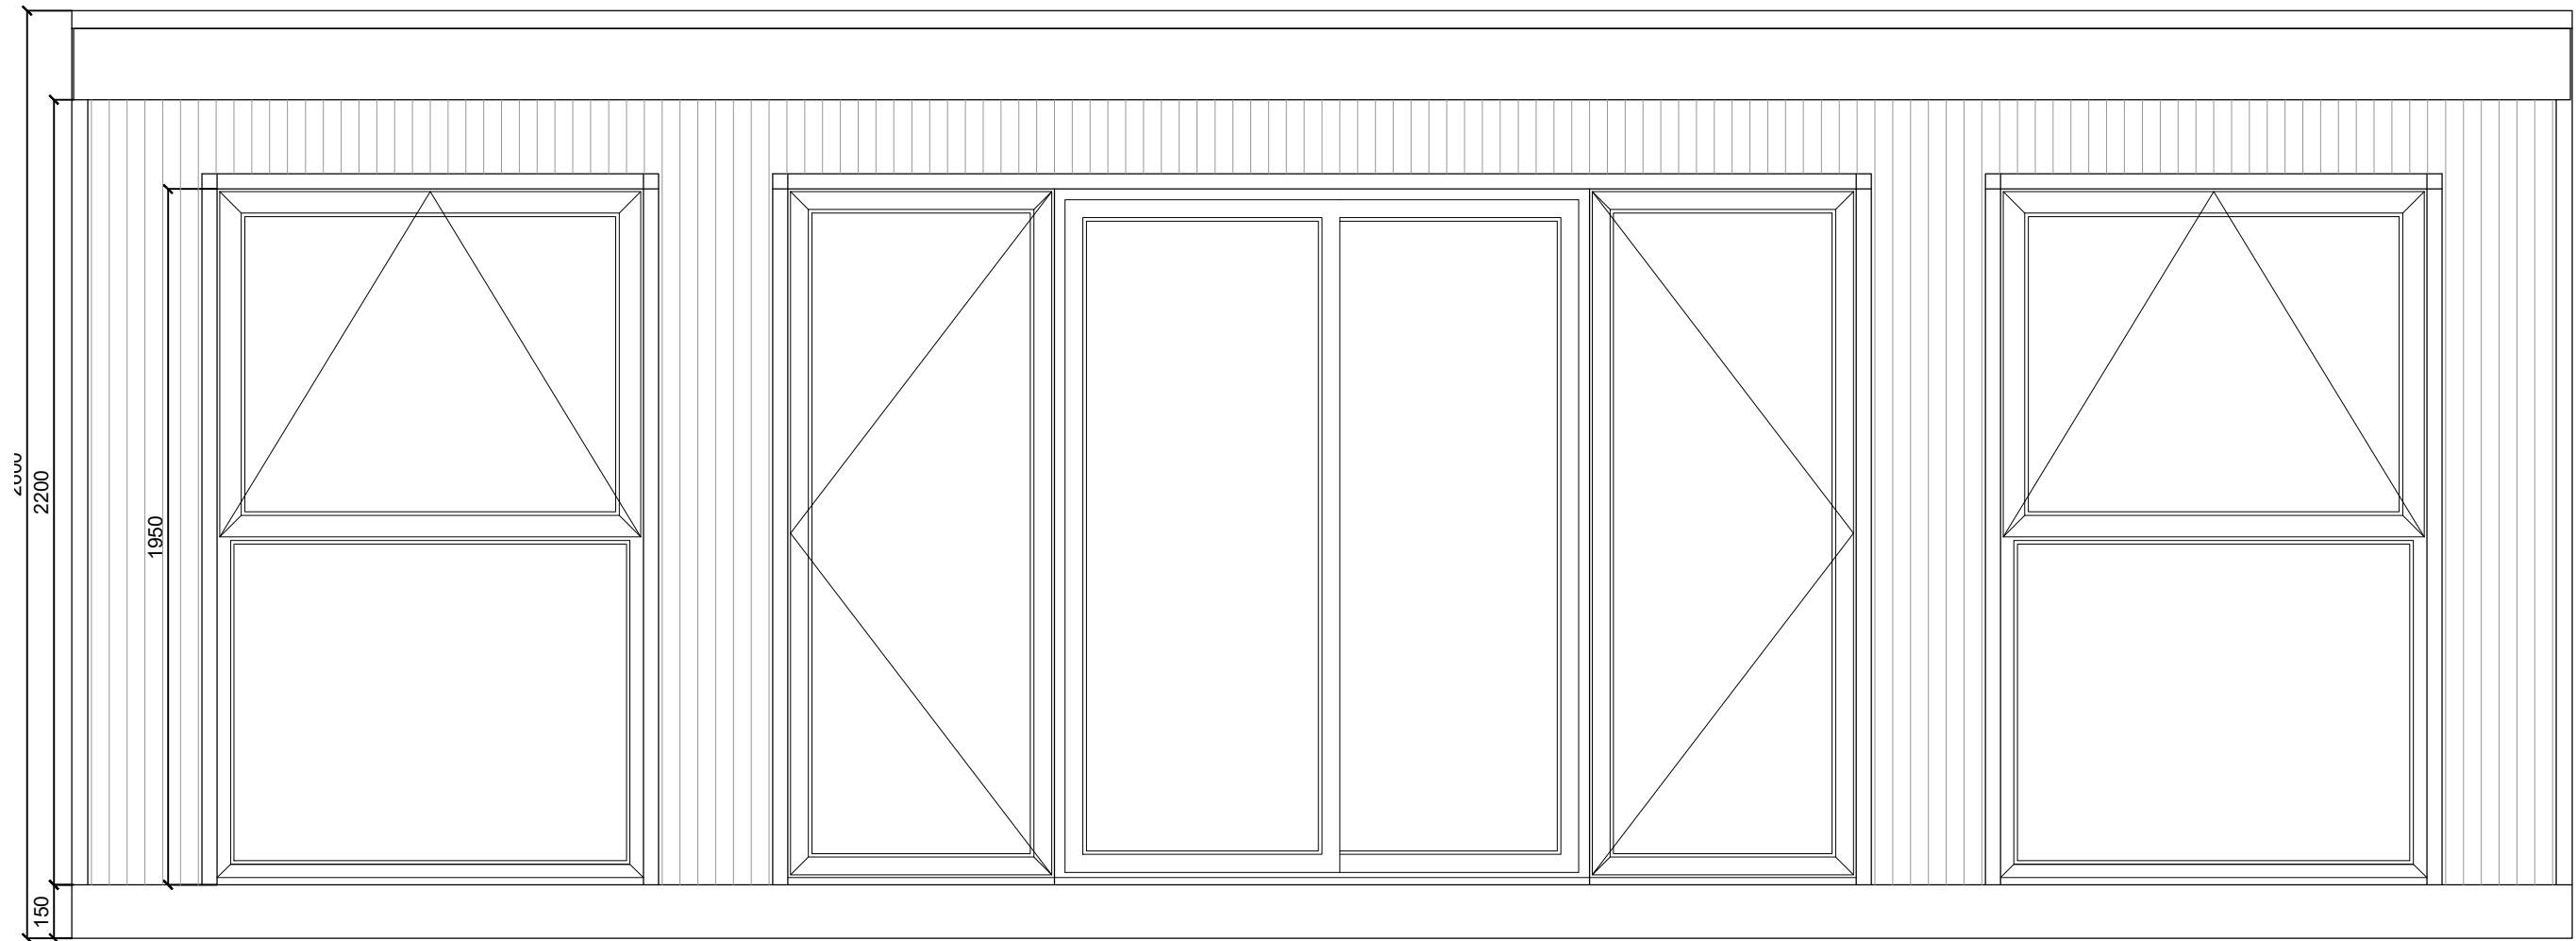

Proposed Elevation A Scale 1:20

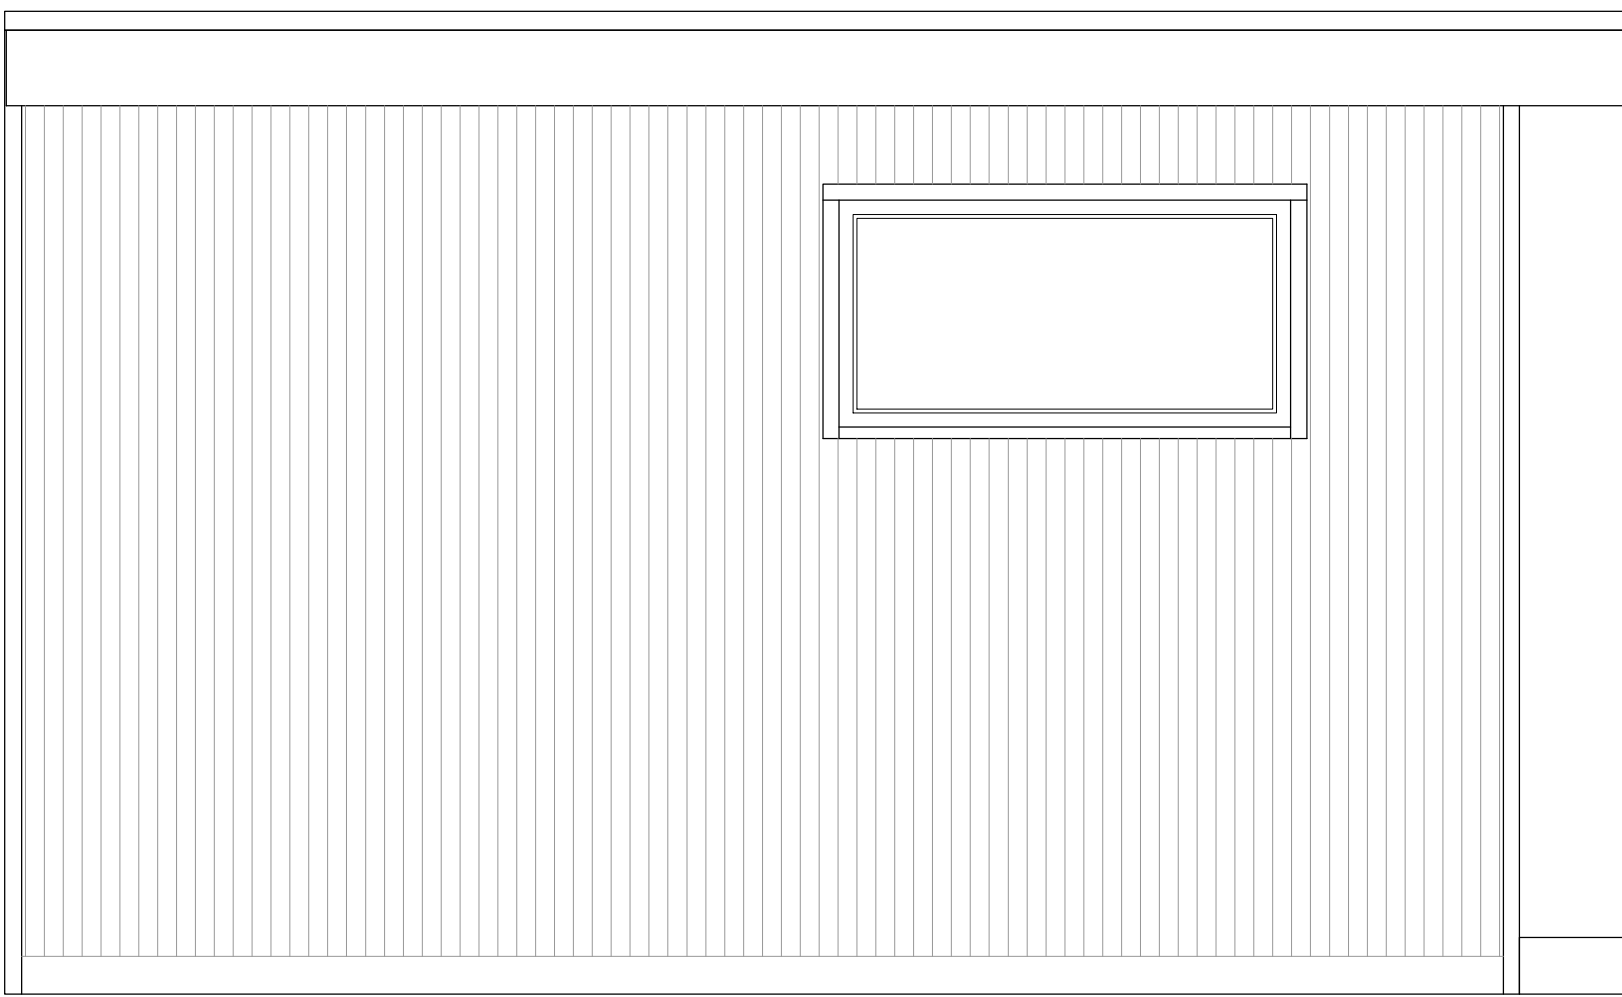



Proposed Elevation B Scale 1:20

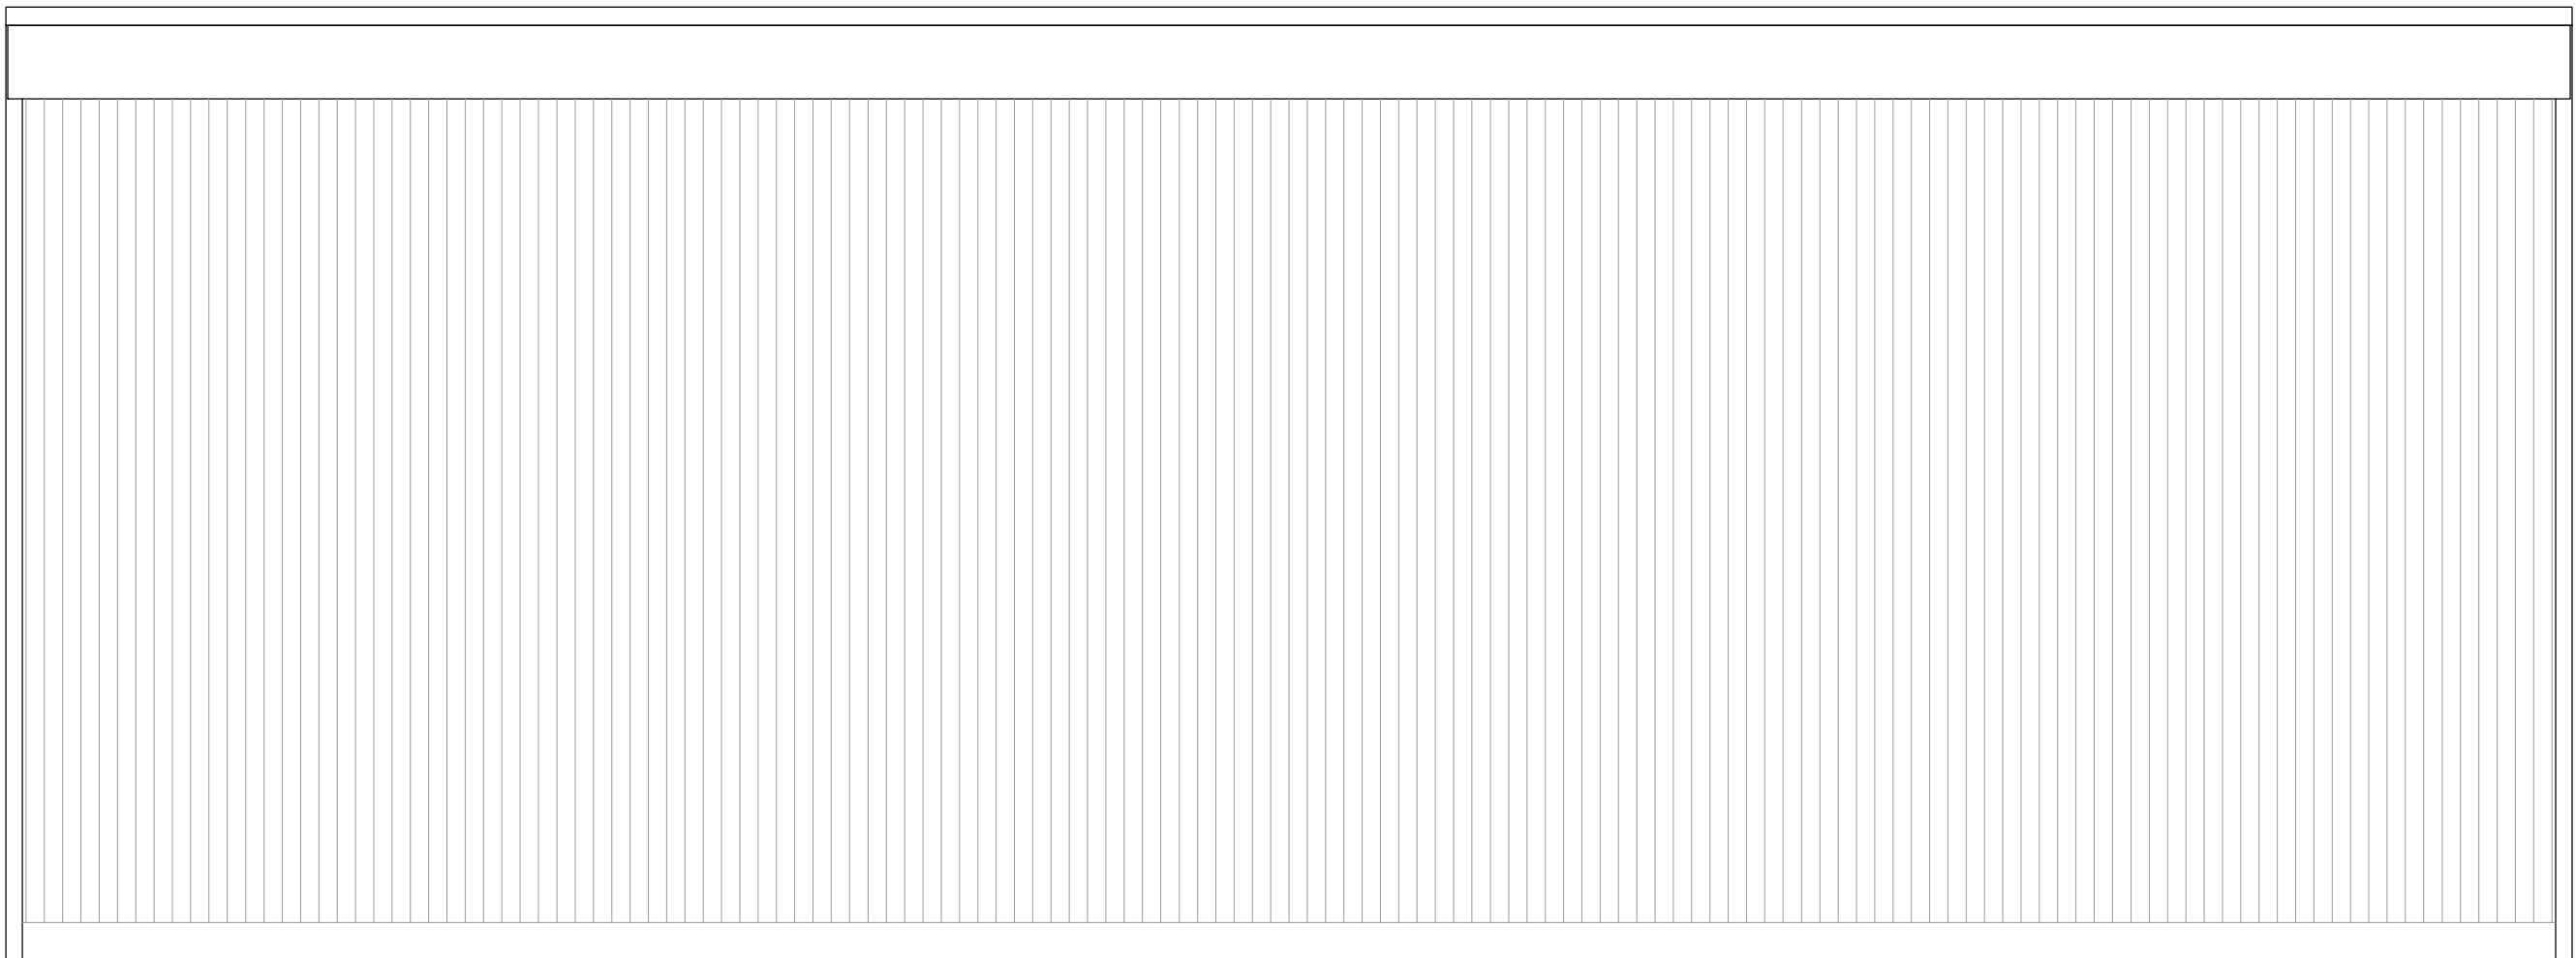

Proposed Elevation C Scale 1:20



Proposed Elevation D Scale 1:20

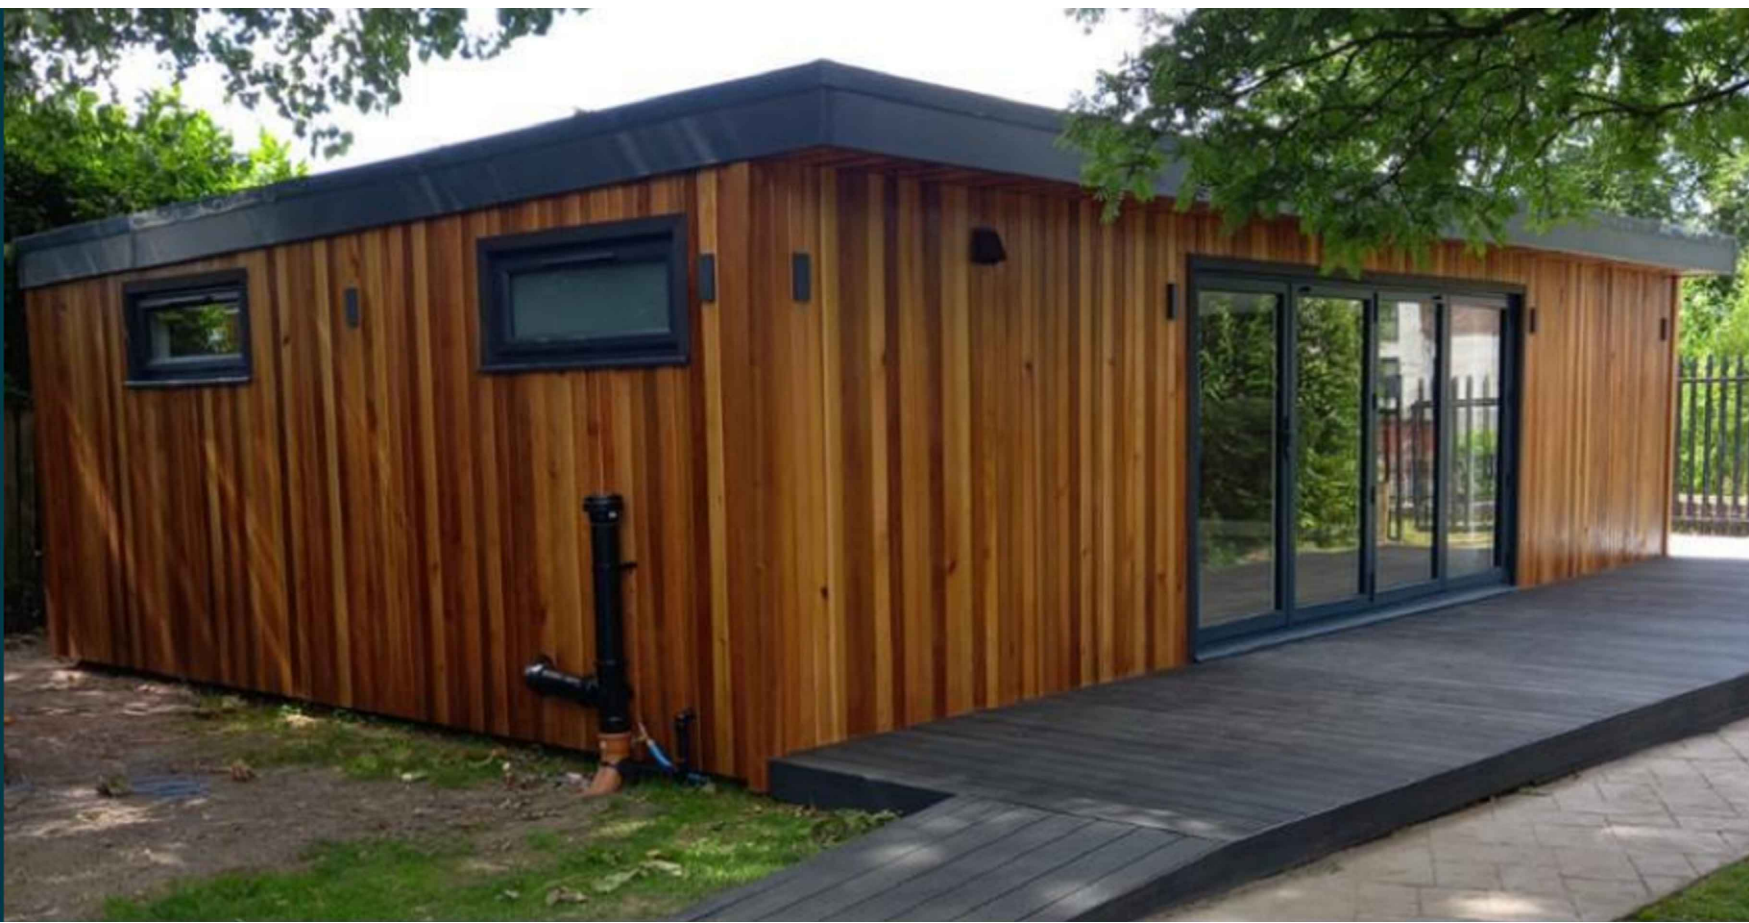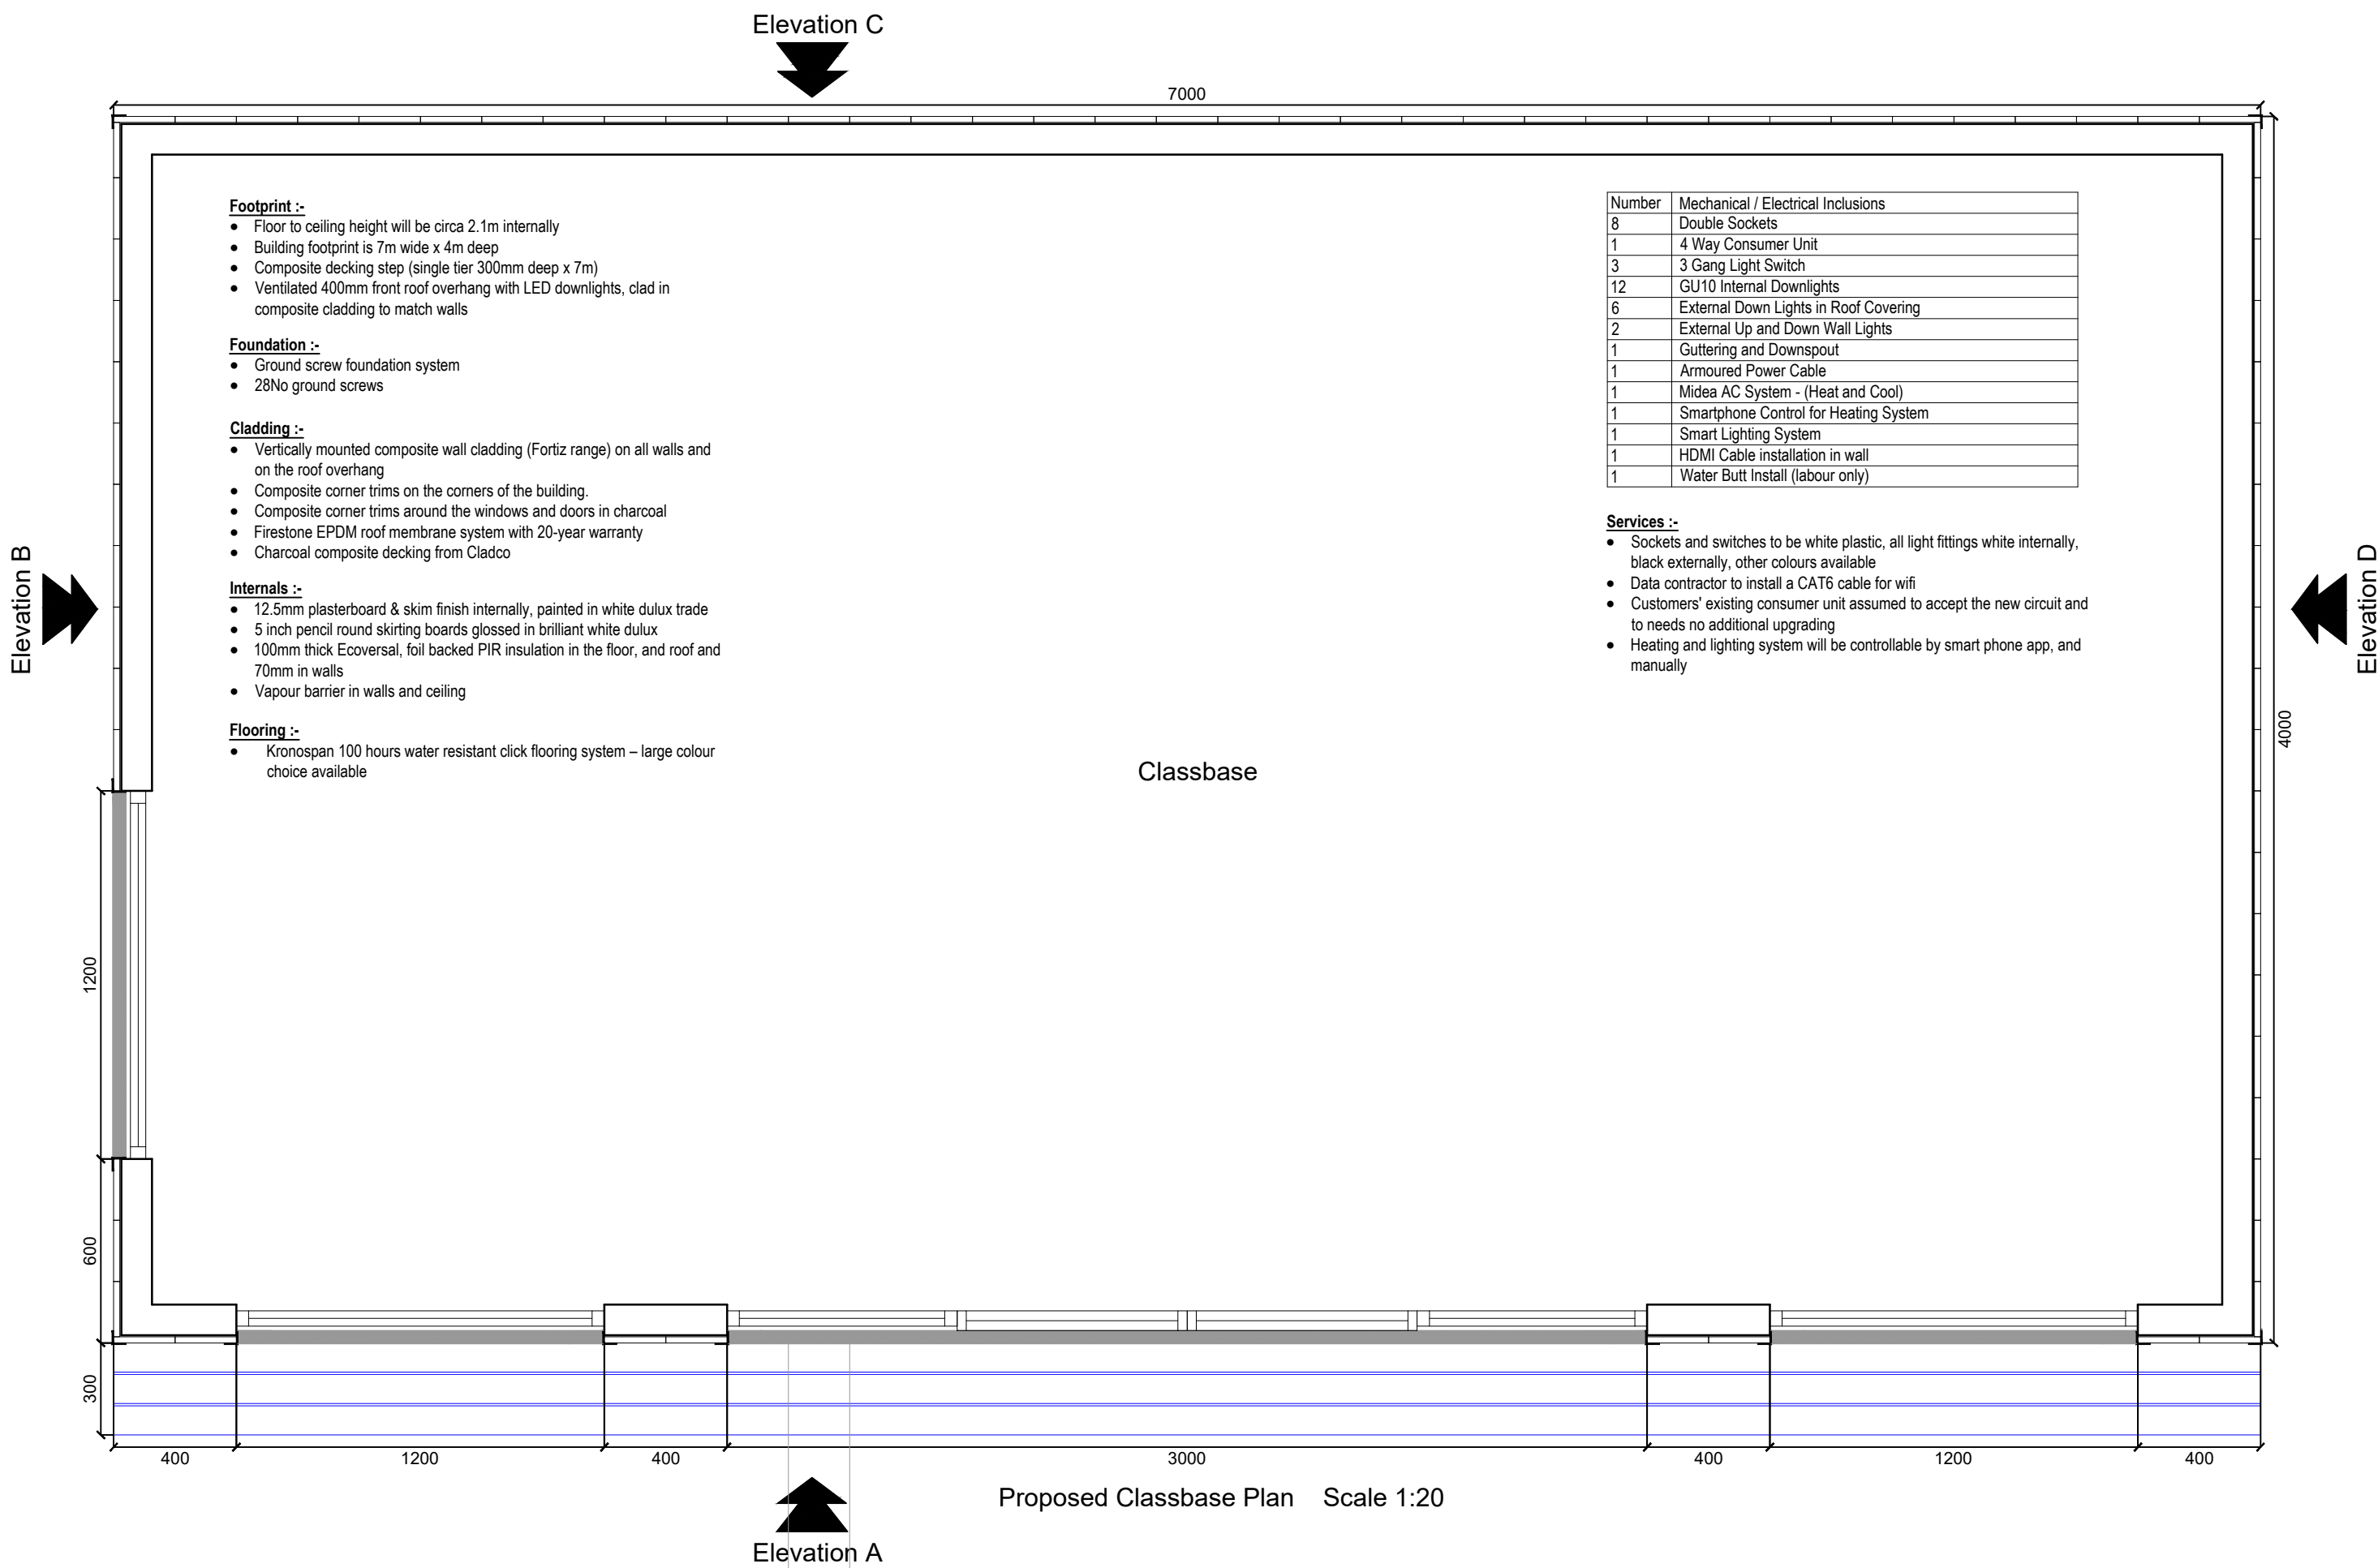

Typical Classbase Axonometric Not to Scale

Rev	Amendments	Dwn.	Ck.	Date
Planning				
Client		Drawing Title		
Tuneside Ltd		Proposed Classbase Details		
Project Title		Drawn	Date	Checked
Garden Room		JO	06-06-2025	
St Anne's Catholic Primary School		SCALE		
Marina Crescent, Huyton		1:20 @ A1		
DWG No.	7683-SA-CUN-XX-00-DR-A-2010	STATUS	A3	REVISION P01