



Existing Site Elevation

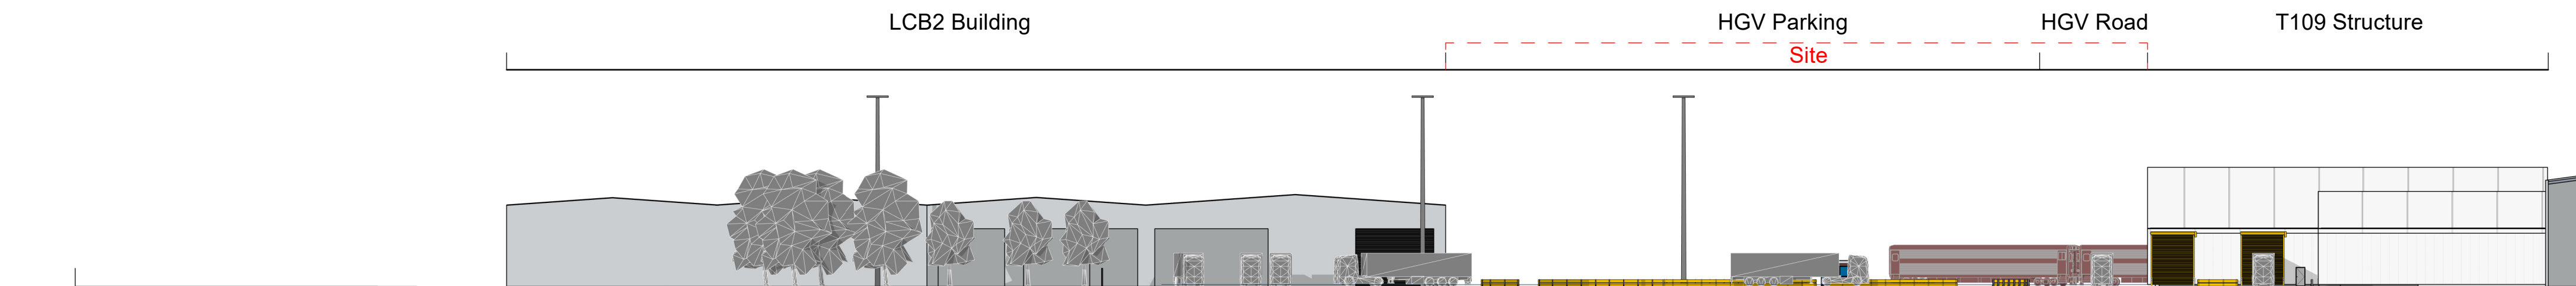


AE PLANNING_Existing Site Elevation - West
1 : 500

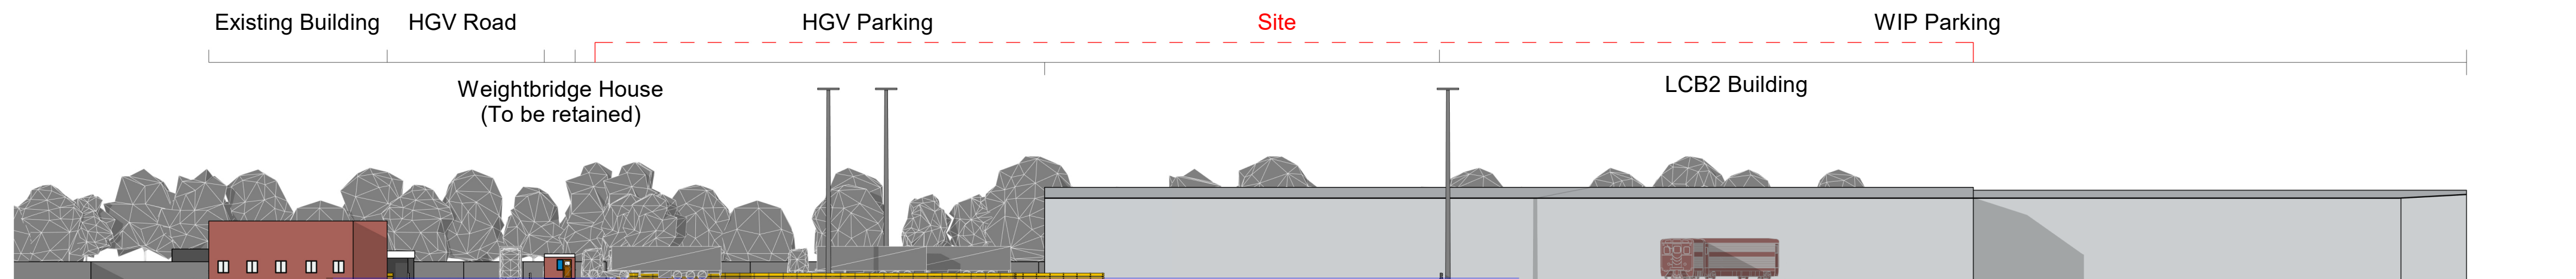


BE PLANNING_Existing Site Elevation - South
1 : 500

Proposed Site Elevation

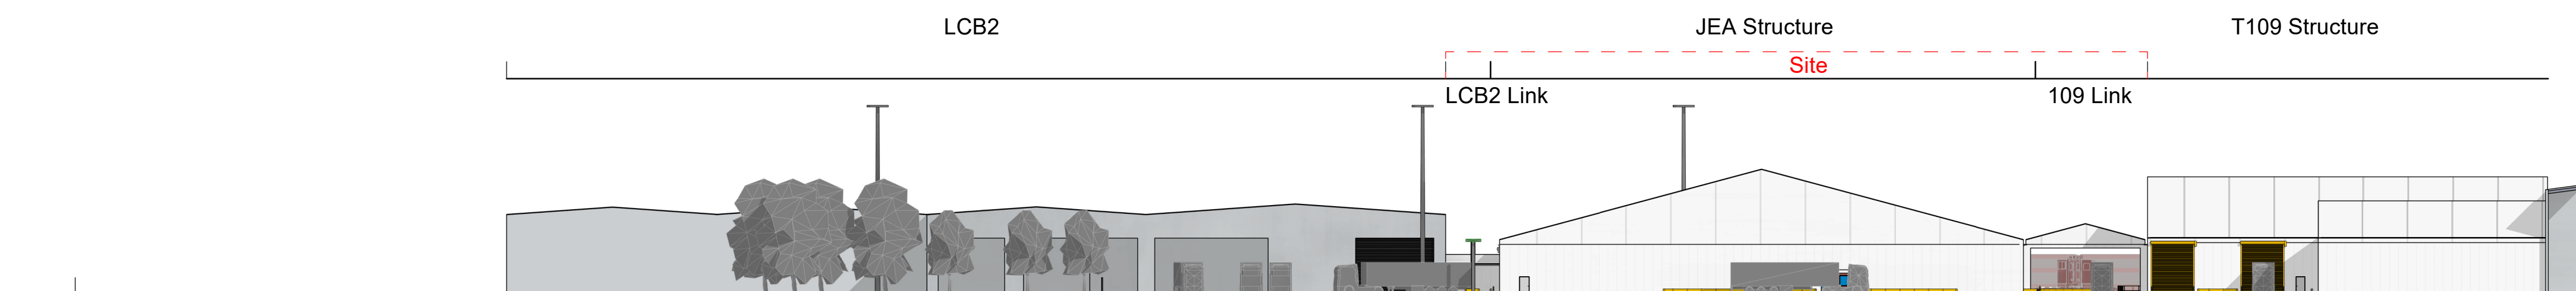

AP PLANNING_Proposed Site Elevation - West
1 : 500

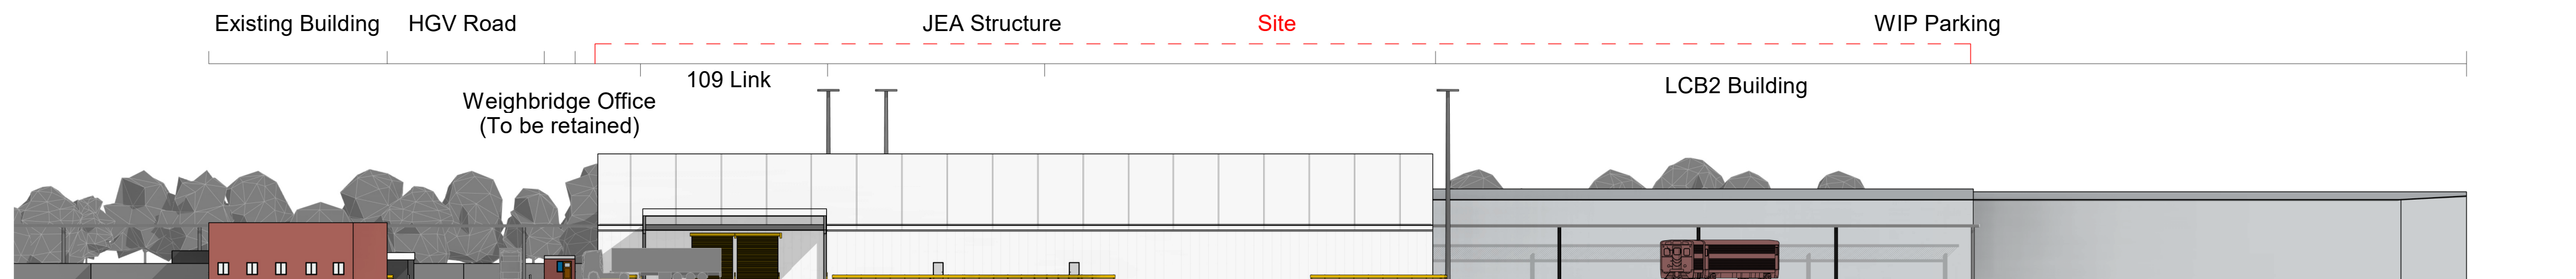


BP PLANNING_Proposed Site Elevation - South
1 : 500

DISCLAIMER NOTES

- THIS DOCUMENT IS COPYRIGHT OF THE ORIGINATOR AND MUST BE TREATED AS CONFIDENTIAL.
- THIS DOCUMENT MUST NOT BE ALTERED, REPRODUCED OR DISTRIBUTED WITHOUT PRIOR WRITTEN CONSENT OF THE ORIGINATOR
- THIS DOCUMENT IS AVAILABLE IN BOTH CONTROLLED (eg pdf) AND UNCONTROLLED (eg dwg) FORMATS - UNCONTROLLED FORMATS MUST NOT BE ALTERED - THE ORIGINATOR ACCEPTS NO RESPONSIBILITY FOR ANY DISCREPANCIES ARISING AS A RESULT OF THE ORIGINATORS INFORMATION BEING ALTERED BY OTHERS
- ANY DISCREPANCY MUST BE REPORTED TO THE ORIGINATOR
- DO NOT SCALE THIS DOCUMENT - USE FIGURED DIMENSIONS ONLY
- ALL DIMENSIONS MUST BE CHECKED ON SITE PRIOR TO COMMENCEMENT OF ANY RELATED WORKS
- THIS DOCUMENT MUST BE READ IN CONJUNCTION WITH ALL SUPPORTING DOCUMENTS PRODUCED BY THE ORIGINATOR AND OTHER PROJECT DISCIPLINES
- THE USER ACCEPTS FULL RESPONSIBILITY FOR THE ACCURACY OF BACKGROUND INFORMATION PRODUCED BY THIRD PARTIES - THIS MUST BE TREATED AS INDICATIVE ONLY
- USERS OF THIS DOCUMENT ARE RESPONSIBLE FOR CHECKING WHICH REVISION IS CURRENT
- THE DOCUMENT STATUS "INFORMATION" OR "PRELIMINARY", INDICATES THAT THIS DRAWING IS FOR REFERENCE PURPOSES ONLY AND THE INFORMATION IS NOT SUITABLE FOR CONSTRUCTION OR THE COMPLETENESS OF INFORMATION UNDER THIS STATUS IS NOT GUARANTEED
- THE DOCUMENT STATUS "RECORD" OR "AS BUILT" HAS BEEN PREPARED, IN PART, BASED UPON INFORMATION FURNISHED BY OTHERS. WHILE THIS INFORMATION IS BELIEVED TO BE RELIABLE, THE ORIGINATOR ASSUMES NO RESPONSIBILITY FOR THE ACCURACY OF THIS "RECORD" OR "AS BUILT" DOCUMENT OR FOR ANY ERRORS OR OMISSIONS THAT MAY HAVE BEEN INTRODUCED INTO THE "RECORD" OR "AS BUILT" DOCUMENT. THE USER OF THIS DOCUMENT MUST OBTAIN ANY INFORMATION RELYING ON THE "RECORD" OR "AS BUILT" DOCUMENT ARE ADVISED TO OBTAIN INDEPENDENT VERIFICATION OF ITS ACCURACY.

DRAWING NOTES:

- CDM REGULATIONS 2015
SIGNIFICANT OR NON-OBVIOUS RISKS AND RISKS WHICH ARE DIFFICULT TO MANAGE ARE IDENTIFIED ON THIS DRAWING USING THE FOLLOWING SYMBOL IDENTIFIED TO THE RIGHT WITH BRIEF ACCOMPANYING TEXT. FOR FURTHER DETAILS OF THE RISKS IDENTIFIED BY DESIGNERS REFERENCE SHOULD BE MADE TO CDM HAZARD REGISTER.

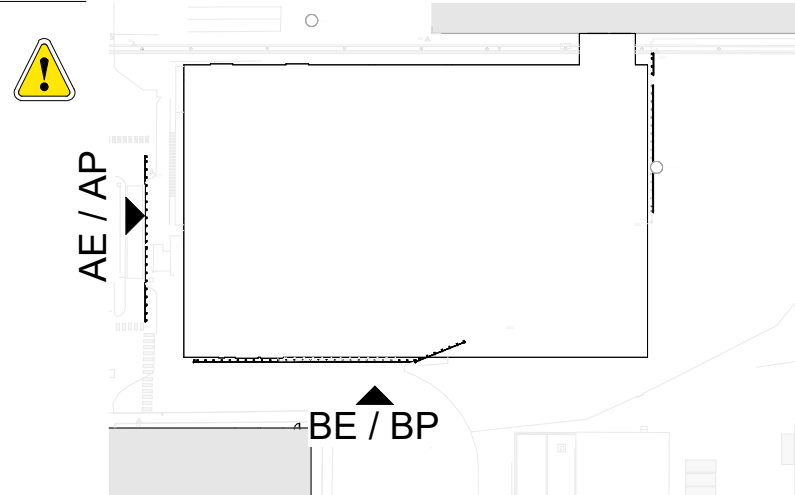

P02 Planning Issue - Comments incorporated
P01 Planning Issue - Comments incorporated

16/03/2024	MZ	TR
06/03/2024	MZ	TR
DATE	BY	CHKD

CLIENT:



IN ASSOCIATION WITH

JLR JEA Bodysides

TITLE:

PLANNING_Site Elevations

ORIGINATOR:



DRAWN BY: MZ CHECKED BY: MZ APPROVED BY: TR

SCALE: As indicated @ A1 DATE: 02/20/24

STATUS:	DESCRIPTION:
S5	Suitable for Approval

DRAWING No: JEA - RDG - ZZ - XX - D - A - 001006

PROJECT:	ORIGINATOR:	FUNCTION:	SPATIAL:	FORM:	DISCIPLINE:	NUMBER:	REV:
JEA	RDG	ZZ	XX	D	A	001006	P02

RIDGE PROJECT No: 5025778