



REFERENCE MUST BE MADE TO CALCULATION PACKAGE FOR ALL DESIGN ASSUMPTIONS

ALL TEMPORARY WORKS IS THE RESPONSIBILITY OF THE CONTRACTOR

THE CONTRACTOR SHOULD CHECK ALL STUCTURAL OPENINGS DIMENSIONS PRIOR TO ORDERING STEELWORK

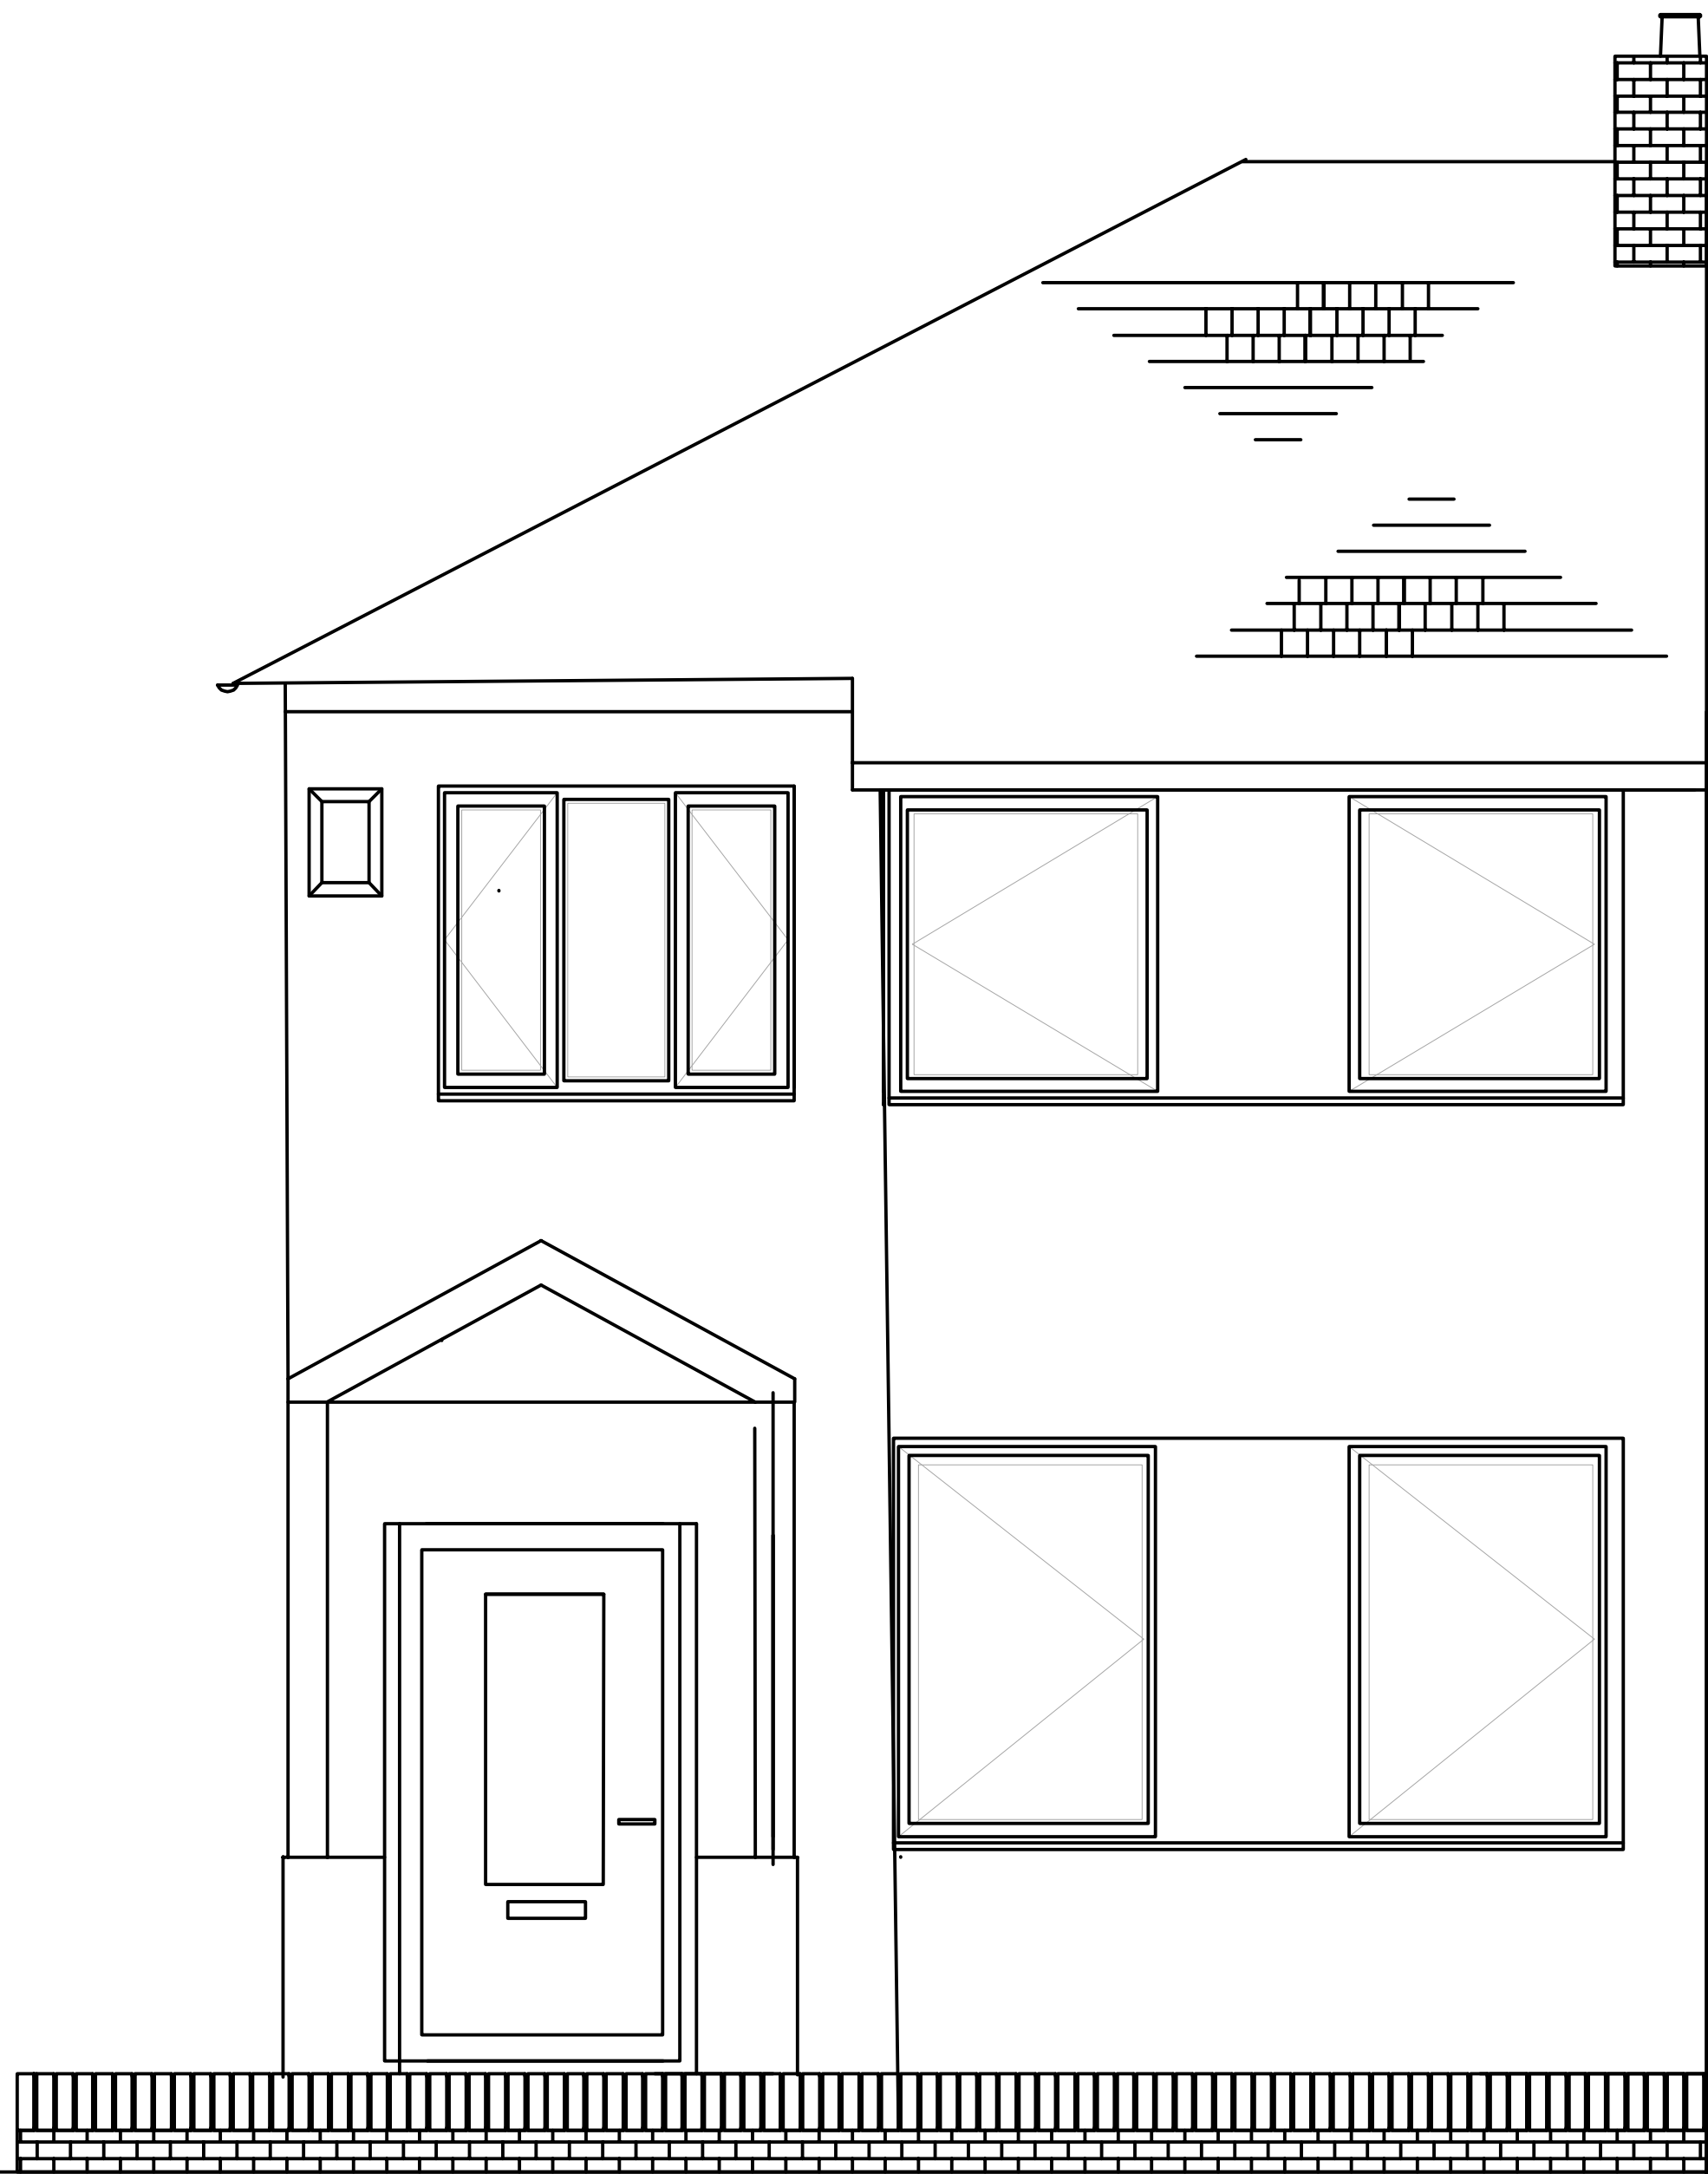

PROPOSED FRONT ELEVATION

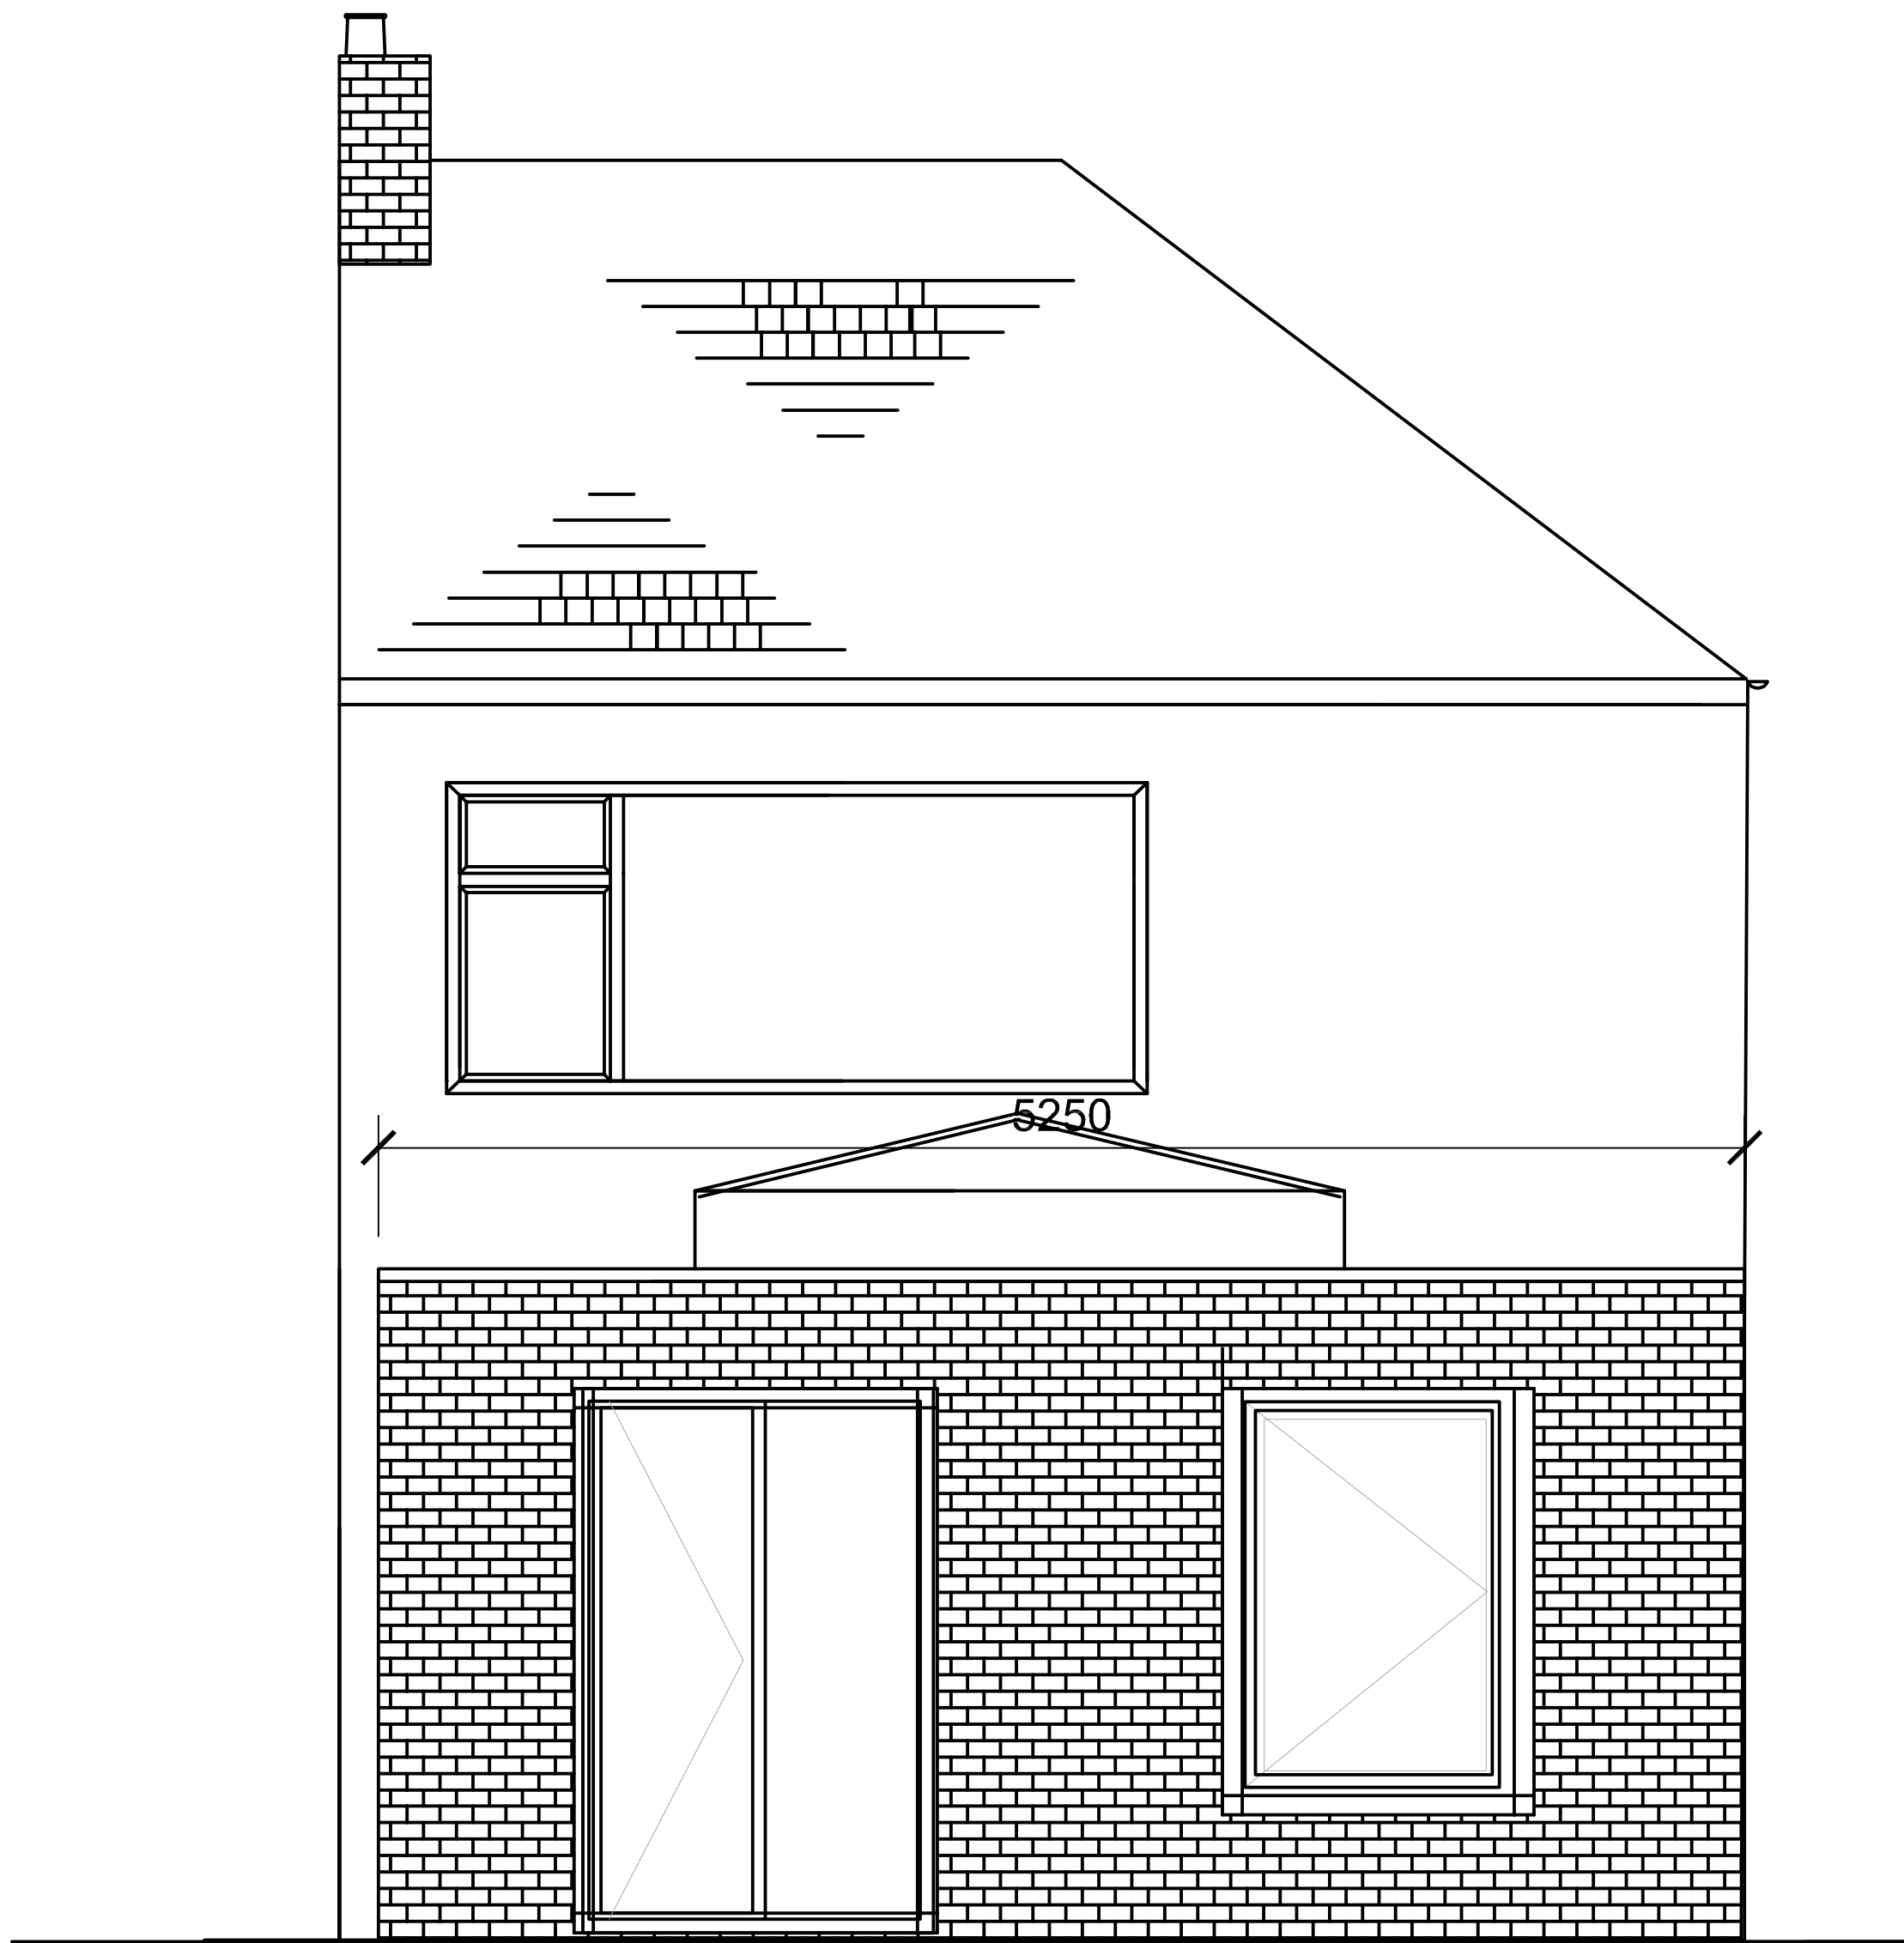

PROPOSED REAR ELEVATION

0m 0.25m 0.5m 1m 2m

Rev	Date	Description	CS By
01	07/03/23	FOR INFORMATION	CS

Client
DENISE SALE

Project
67 JEFFREYS
CRESCENT

Title
PROPOSED
ELEVATIONS
No. 006

Scale @ A1
1-25