

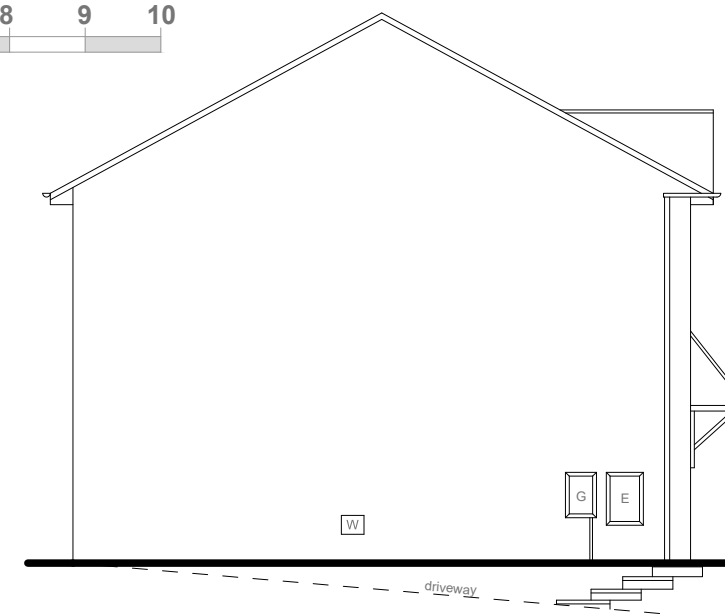
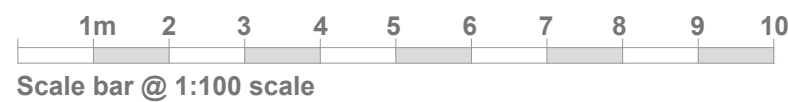
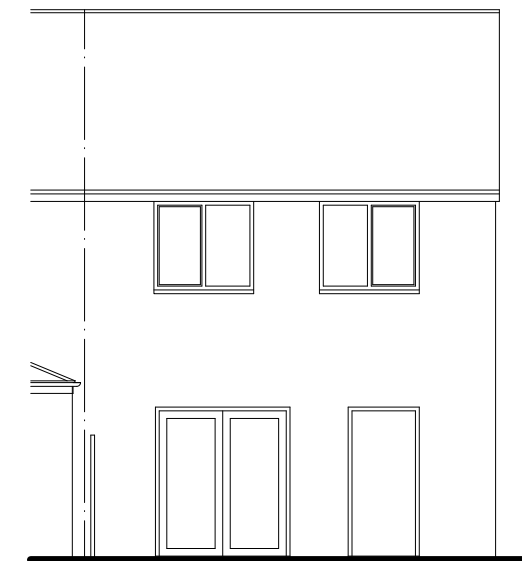


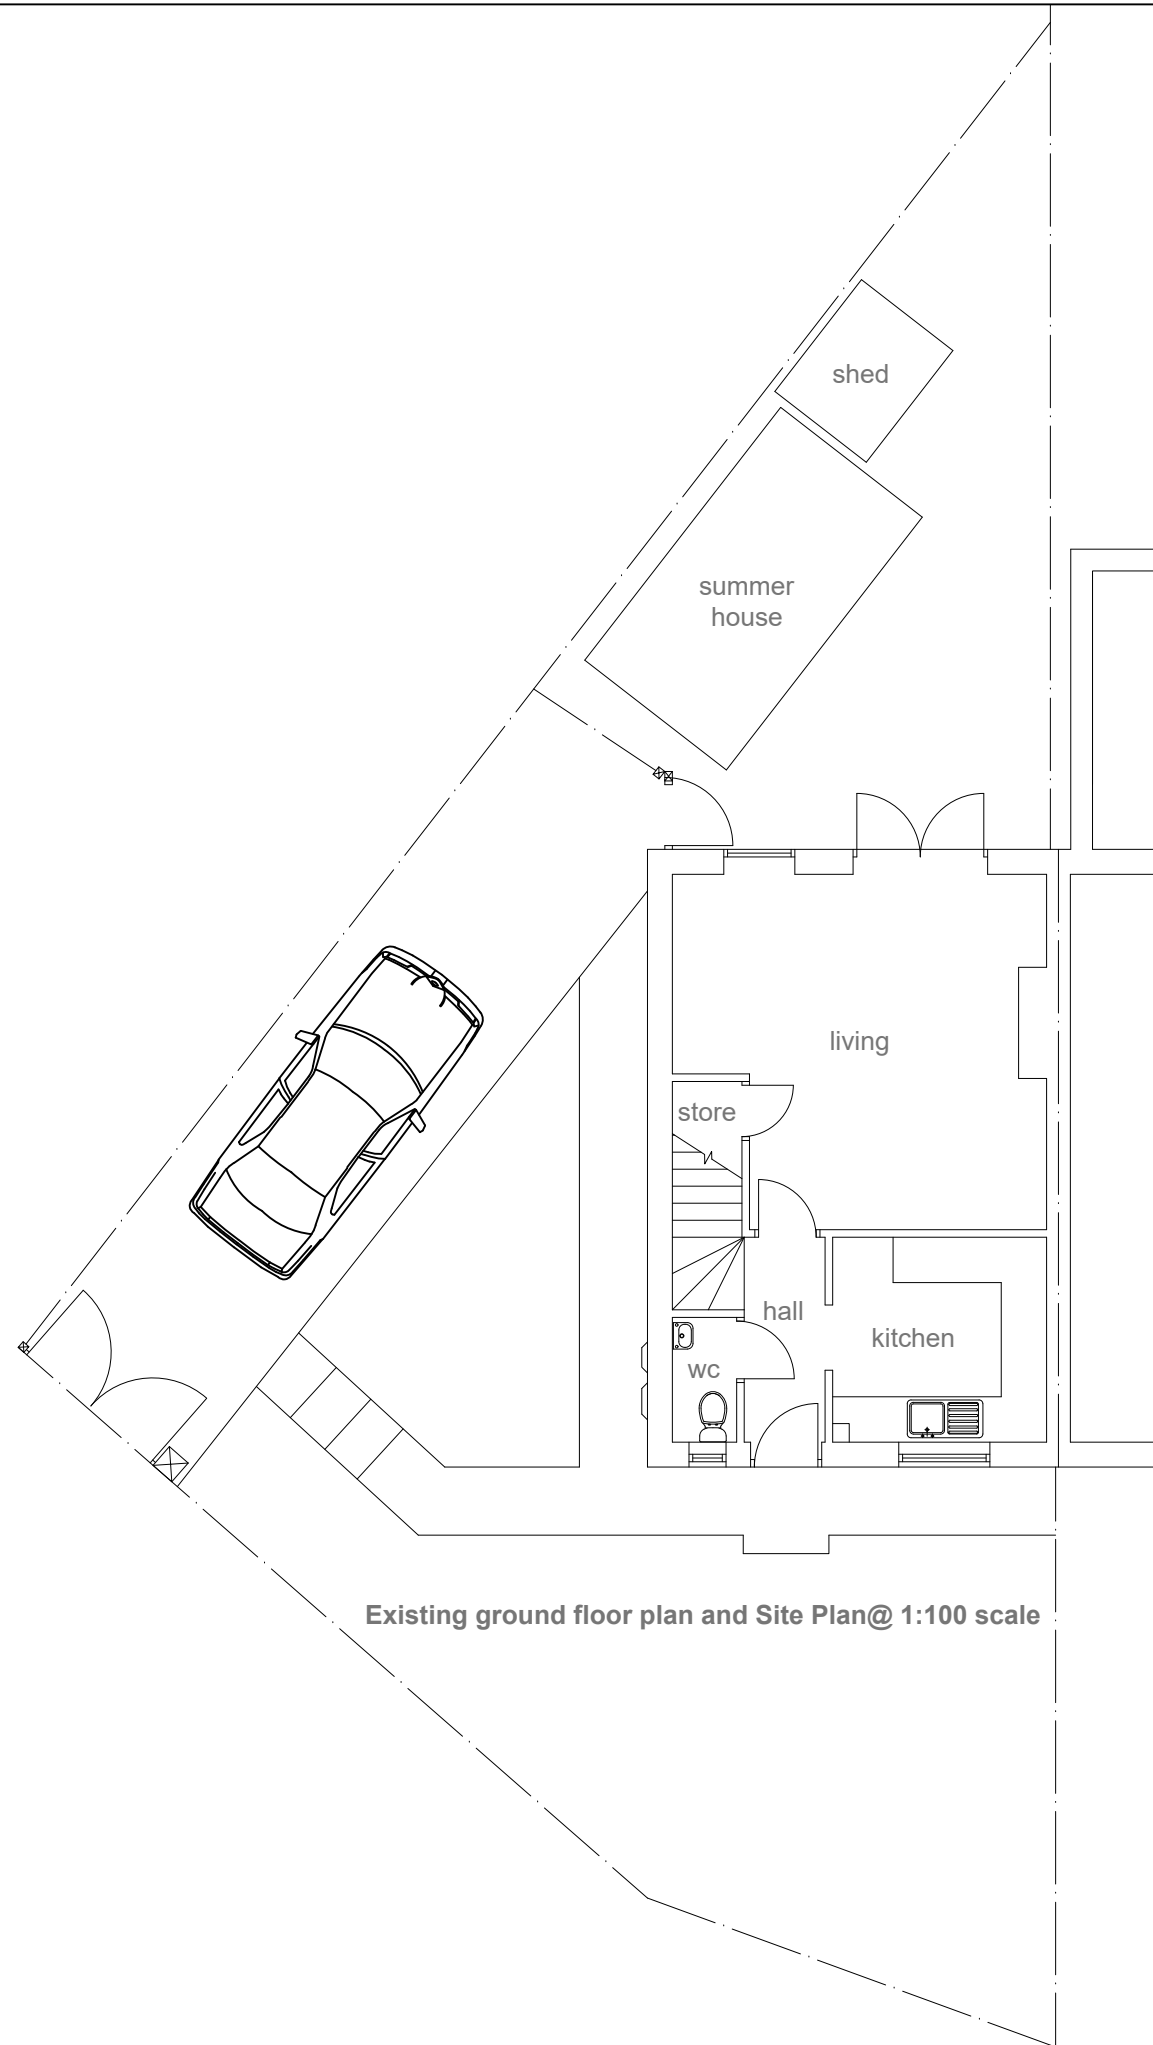

Location plan @ 1:1250 scale

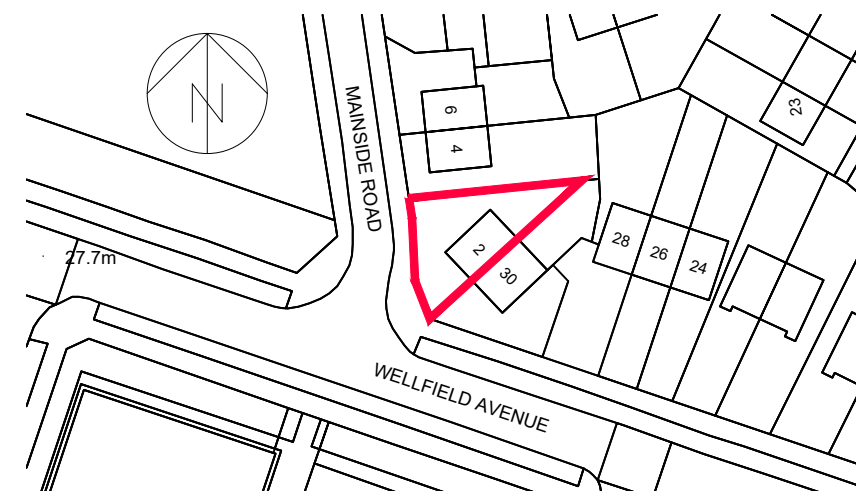

Project:		
PROPOSED SINGLE STOREY SIDE BEDROOM AND SHOWER ROOM EXTENSION		
at:		
2 MAINSIDE ROAD		
KIRKBY, L32 8SX		
for:		
MSTR. AARON DUGDALE		
EXISTING LAYOUT & LOCATION PLAN		
Scale:	1:100 & 1:1250	Date: November 2021
Drawing Number:	135511-01	Revision: