


6,SANDFIELD,HUYTON,L36 9XR

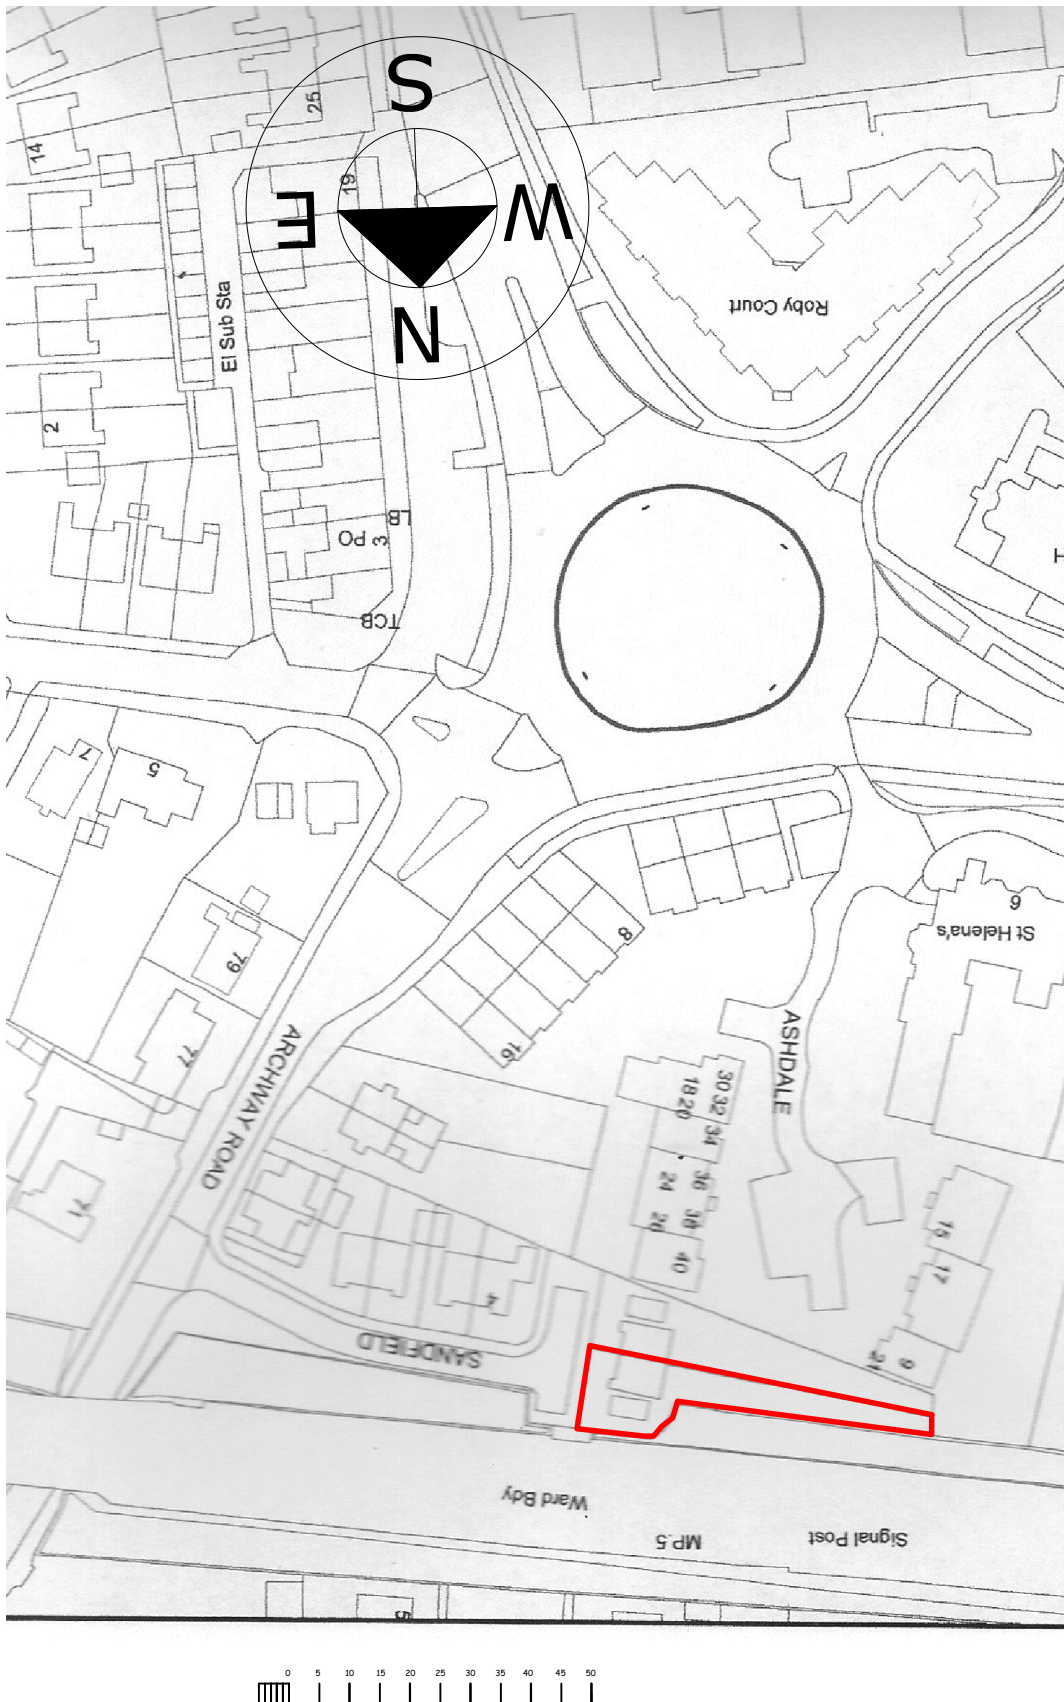

LOCATION PLAN Scale 1:1250 @A4