




PROPOSED WEST END ELEVATION

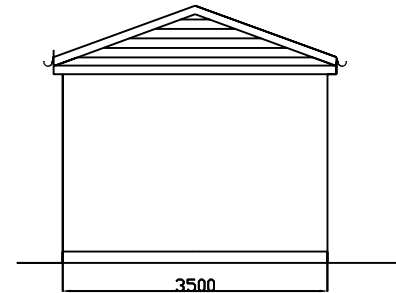

PROPOSED EAST END ELEVATION

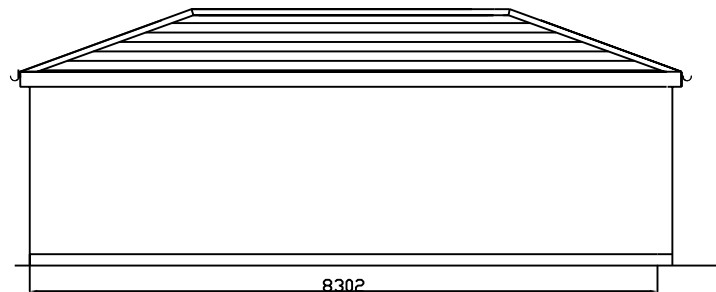

PROPOSED SIDE ELEVATION

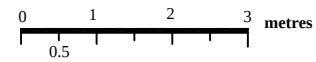

Scale : 1: 100	Description : Proposed Detached Building	
Date : April 22	Location : 5 Banner Hey Whiston L35 3JS	
Drwg No. ES/CAD/158	Drawn by :- Eric Smith M.C.I.O.B. tel. 07927656768 email :- eric.smith7794@yahoo.co.uk	