



Boundary Fenceline

NB. 200mm offset from existing boundary fencelines.

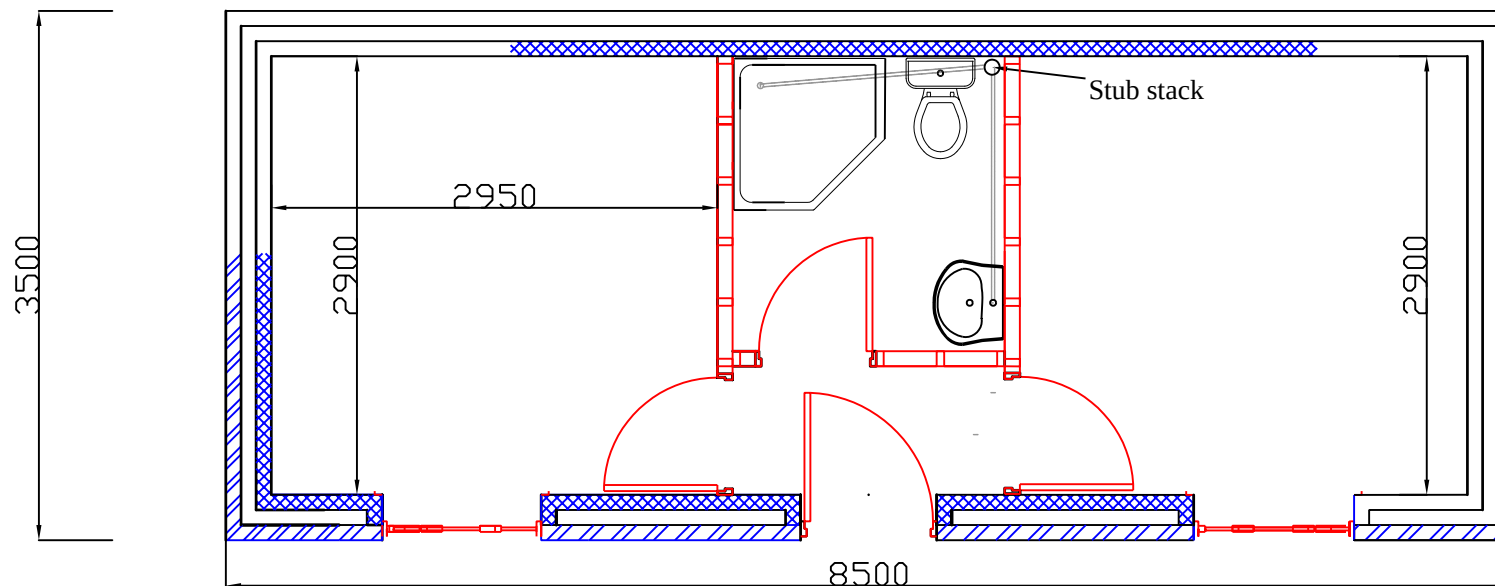

Bar Scale

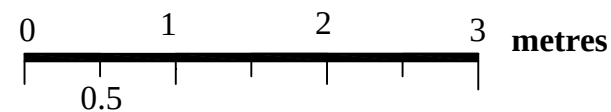

Scale : 1: 50	Description : Proposed Detached Building	
Date : April 22	Location : 5 Banner Hey Whiston L35 3JS	
Drwg No. ES/CAD/158	Drawn by :- Eric Smith M.C.I.O.B. tel. 07927656768 email :- eric.smith7794@yahoo.co.uk	