


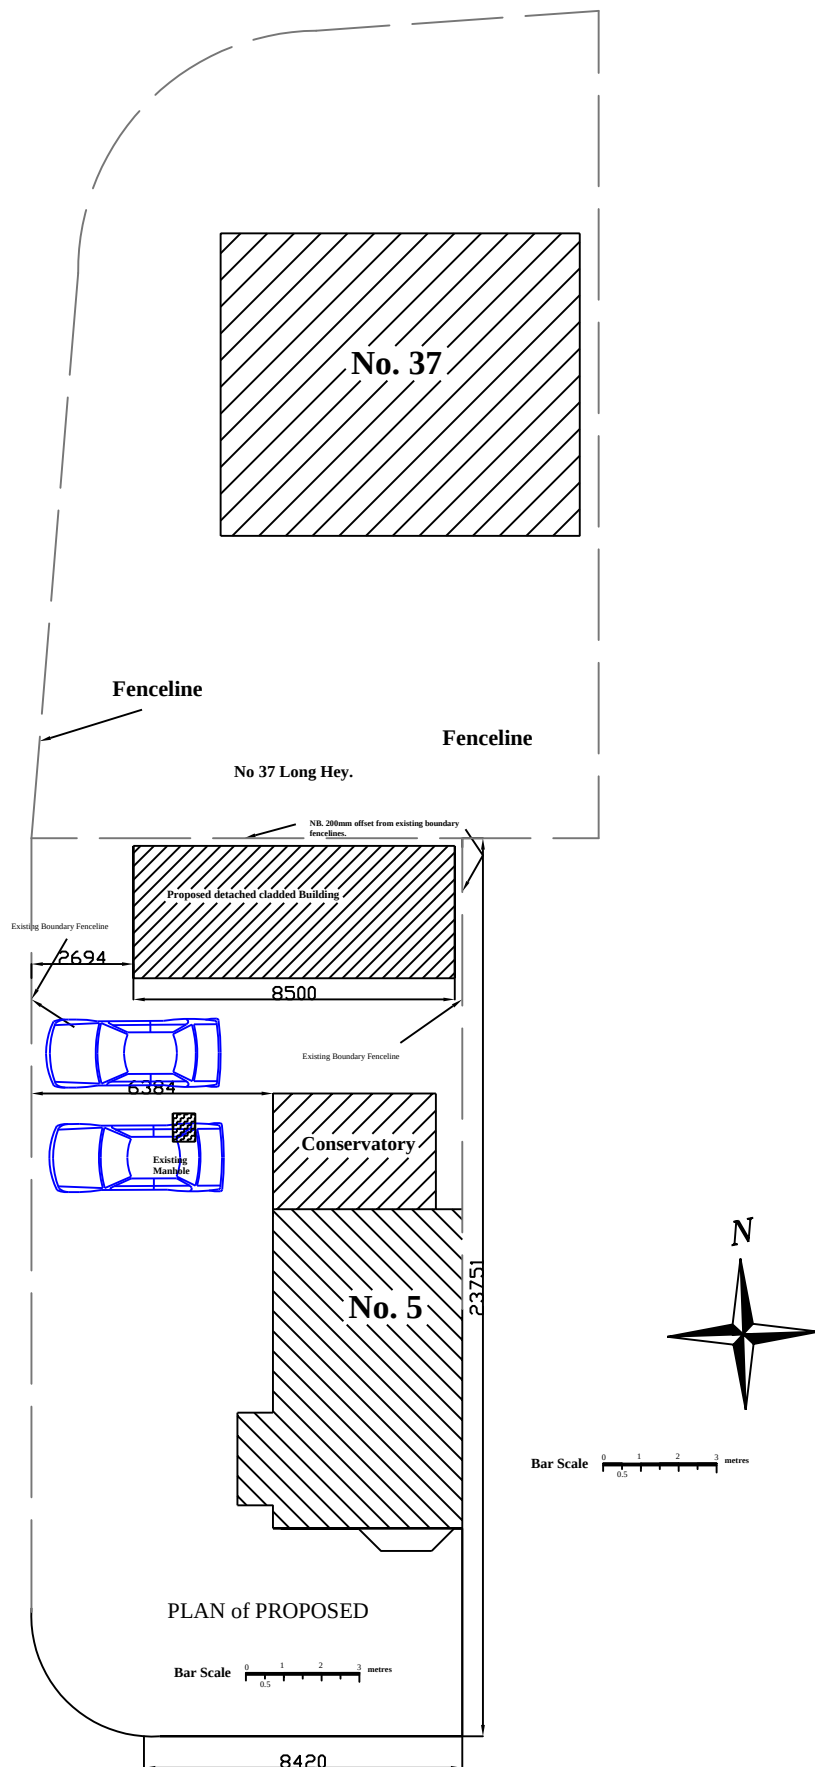

Scale : 1:200	Description : Propsed Detached Building.
Date : Aug 22	Location : 5 Banner Hey Whiston. L35 3JS
Drwg No. ES/CAD/158	Drawn by Eric Smith M.C.I.O.B. tel. 07927 656 768 e mail eric.smith7704@quaker.co.uk