


Key:

Site Boundary

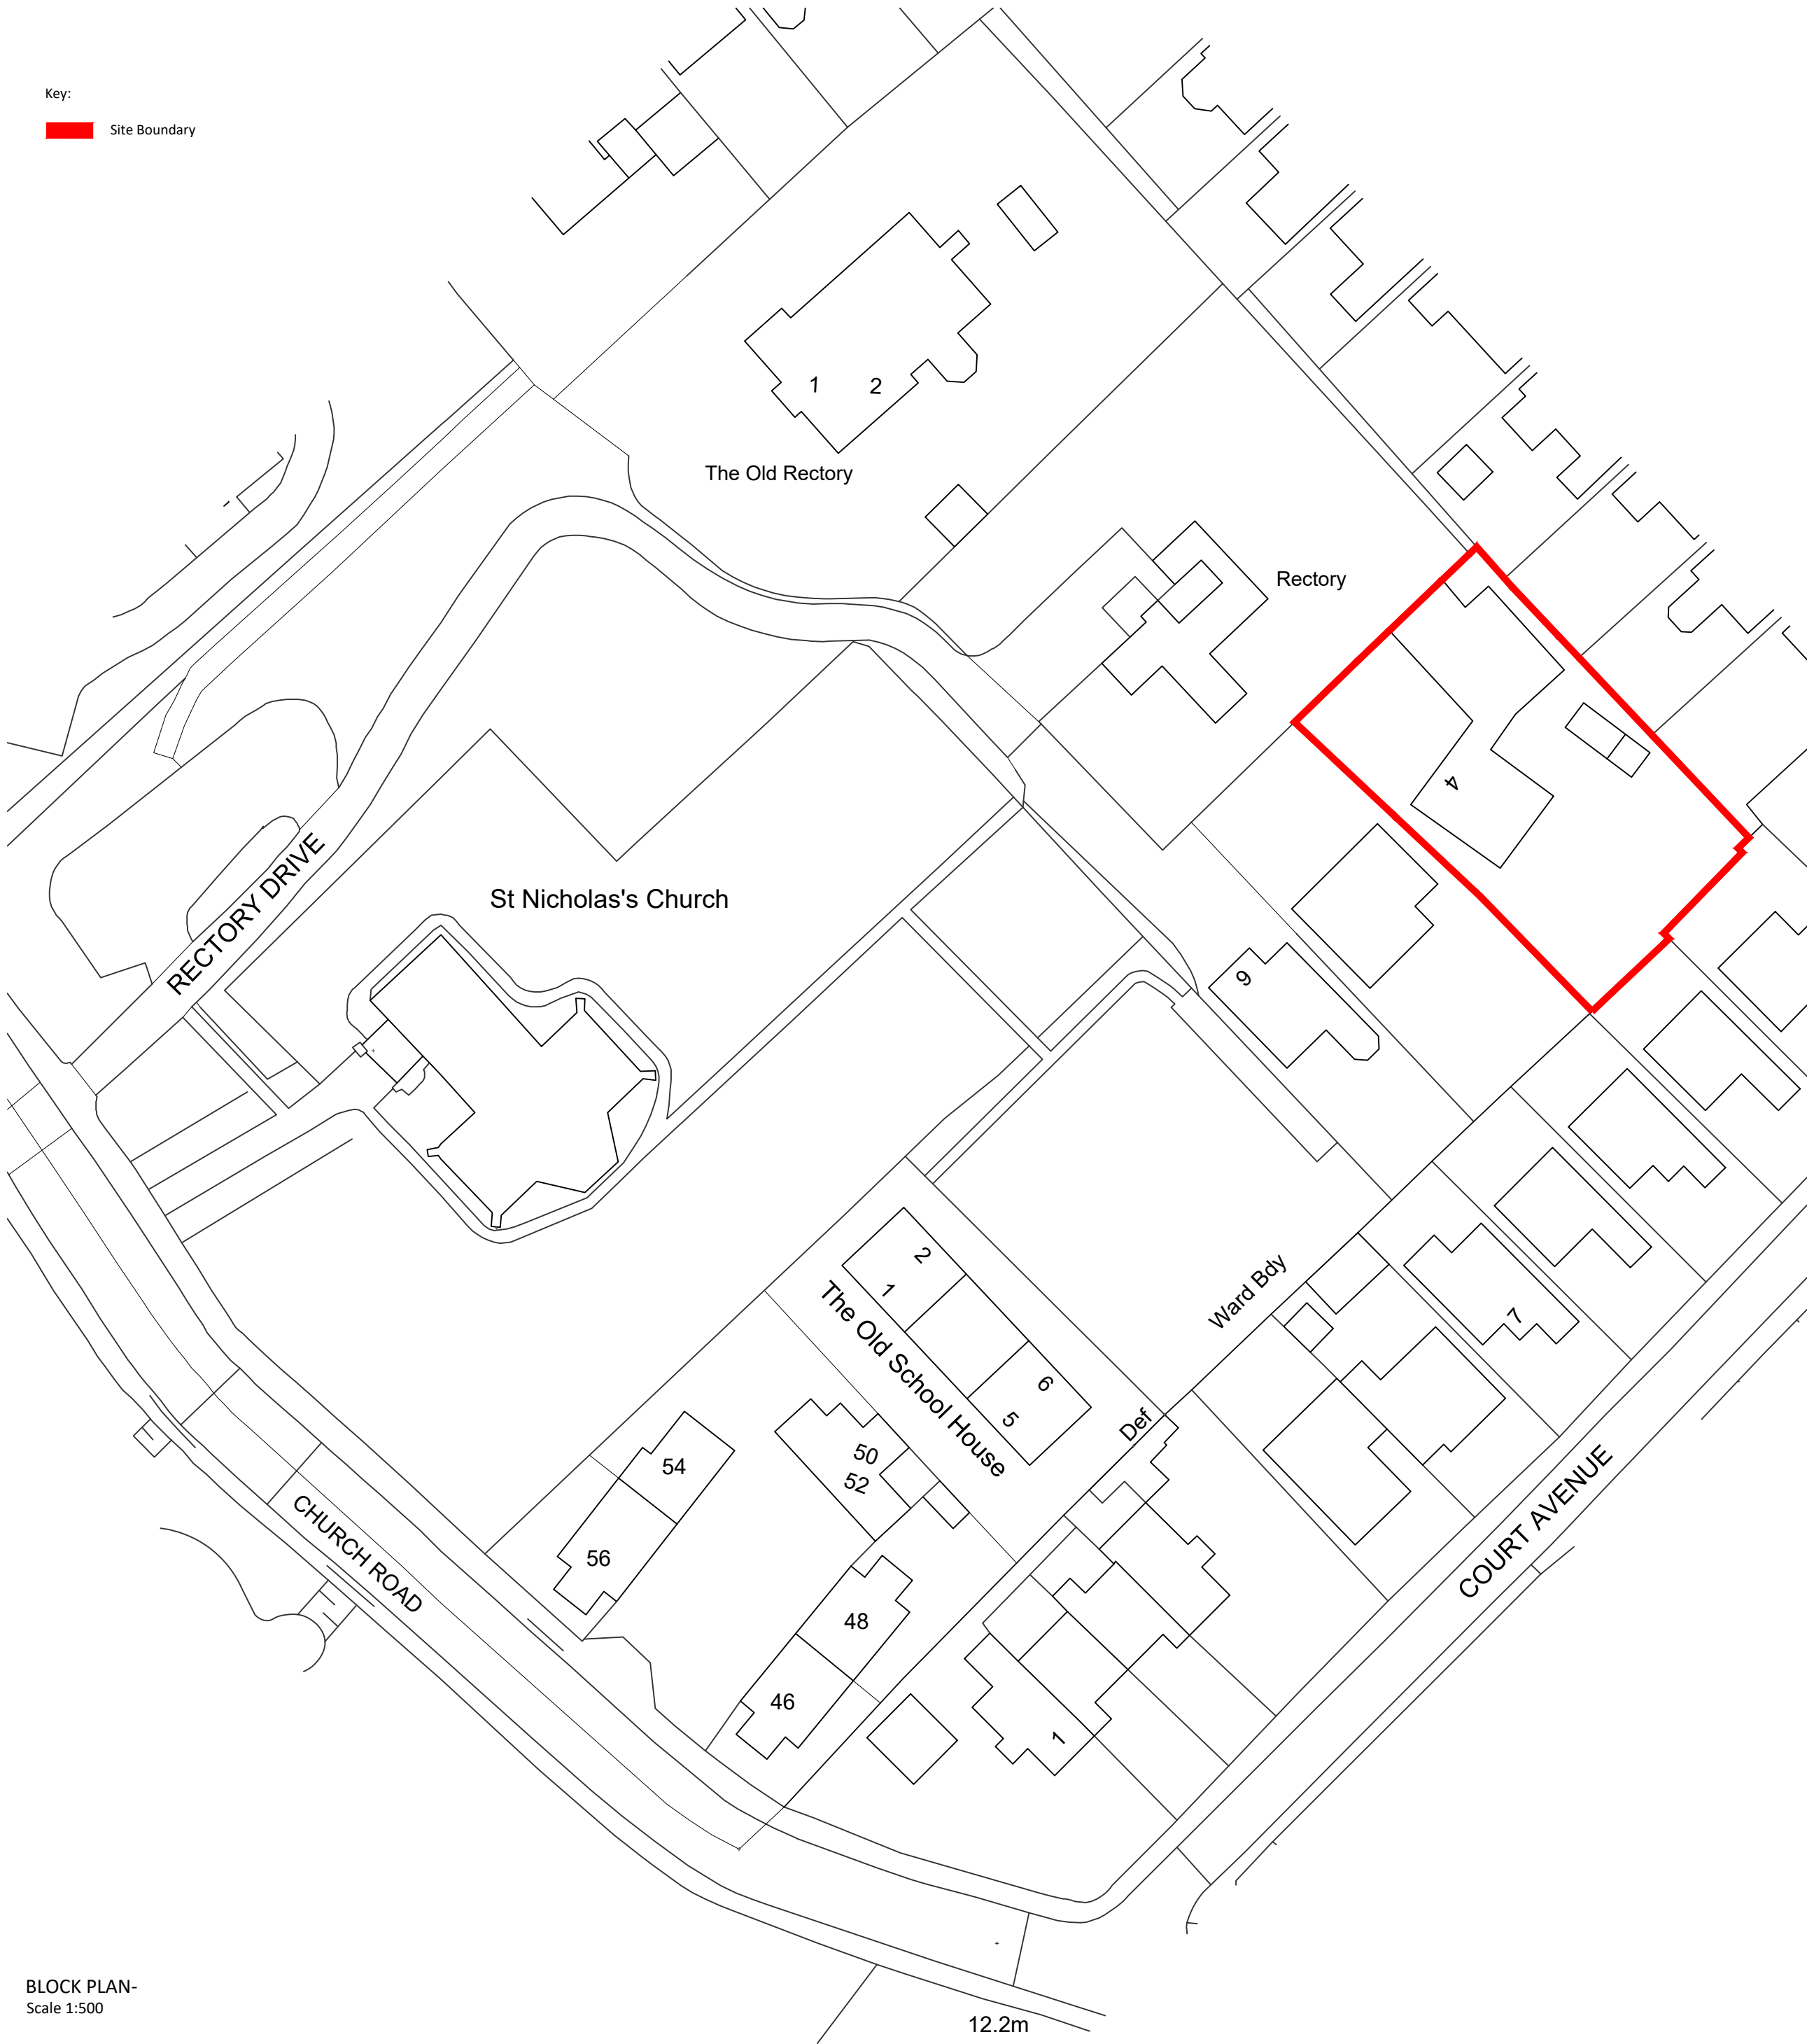


BLOCK PLAN-
Scale 1:500

- Disclaimer:
- Sketch schemes may be based on plan information of unknown origin and is subject to verification and survey.
 - Contractors must verify all dimensions on site before commencing any workshop drawings. Contractors must satisfy themselves with regards to sizing and measurements onsite.
 - France and Associates Ltd accept no liability where a user scales from this drawing.
 - If the user needs to scale from this drawing, we politely request for further information to be sought from the designer on the needed dimensions. All planning and construction information should be taken from figured dimensions only and where not available should be requested.
 - Ensure digital versions are plotted at 'Actual Size' - see "print check" scale bar below.
 - Building areas are liable to adjustment over the course of the design process due to ongoing construction detailing developments.
 - The drawing is subject to statutory approvals and survey.

Print Check Scale:





The bar above is to check that the drawing has been printed to scale.

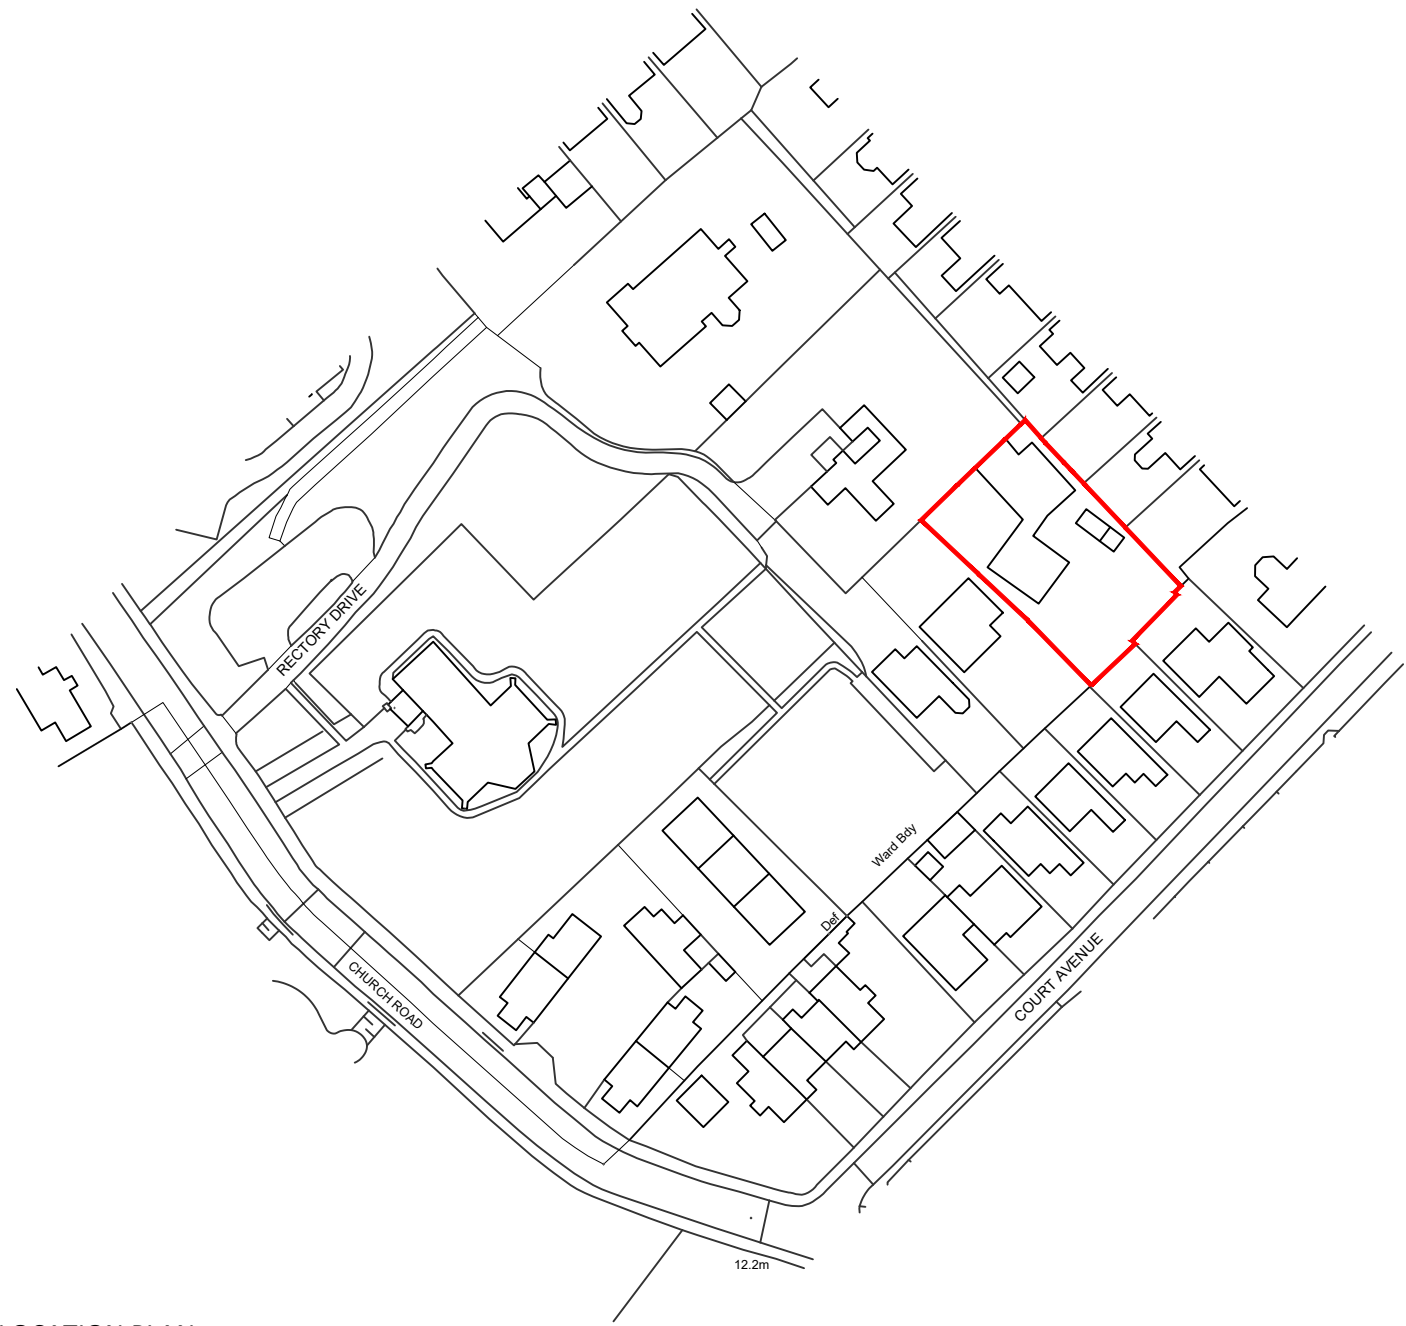

LOCATION PLAN-
Scale 1:1250

Ordnance Survey, (c) Crown Copyright 2026. All rights reserved. Licence number 100022432

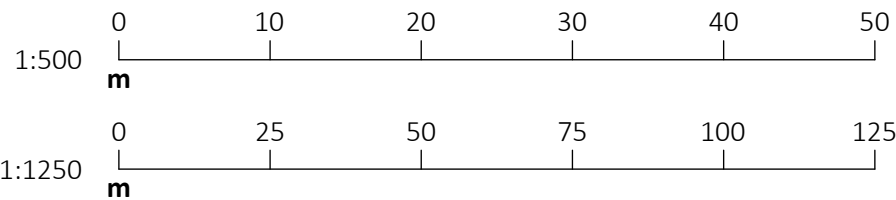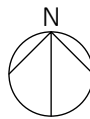

Status **Planning**

Project
**4 Rectory Drive, Halewood
Liverpool, L26 6LJ**

Client
Fletchers Solicitors on behalf of KM

Drawing
Block and Location Plan

Project No AR-0792	Drawing Number PL01	Revision ~
------------------------------	-------------------------------	----------------------

Date June '26	Scale (A2 Sheet) 1:500	Checked SG	Drawn SB
-------------------------	----------------------------------	----------------------	--------------------



France + Associates
83 Fitzwilliam Street
Huddersfield
HD1 5LG

t: 01484 960 560
e: design@franceandassociates.co.uk

www.franceandassociates.co.uk