


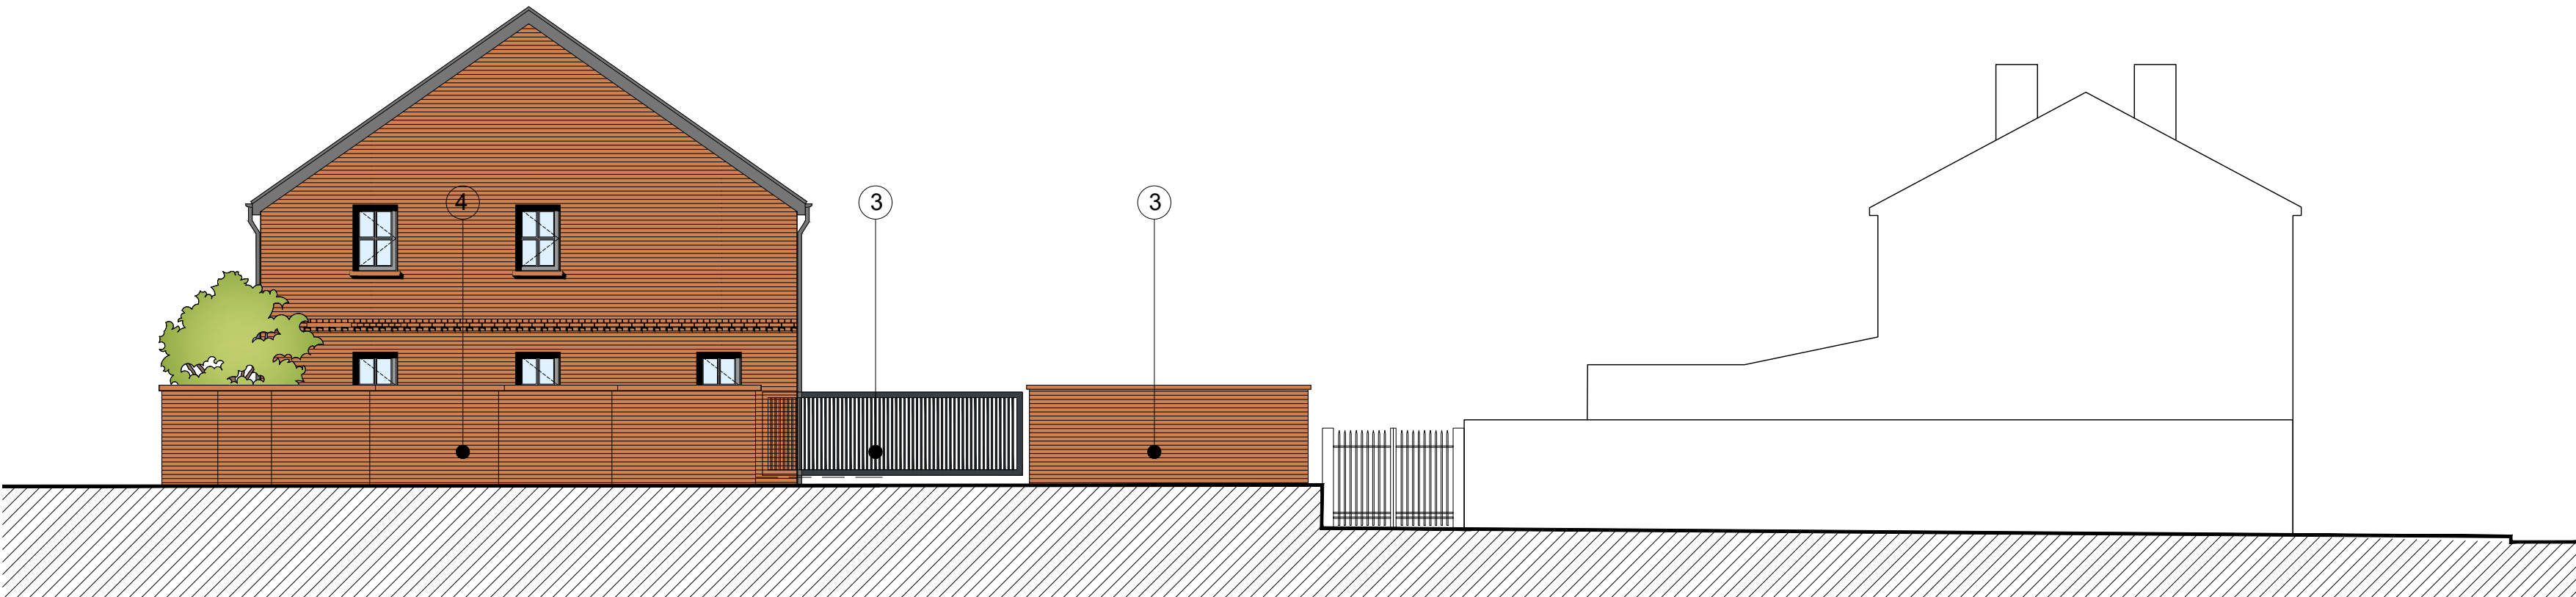


Proposed Boundary C-C and D-D



Proposed Boundary A-A



Proposed Boundary B-B

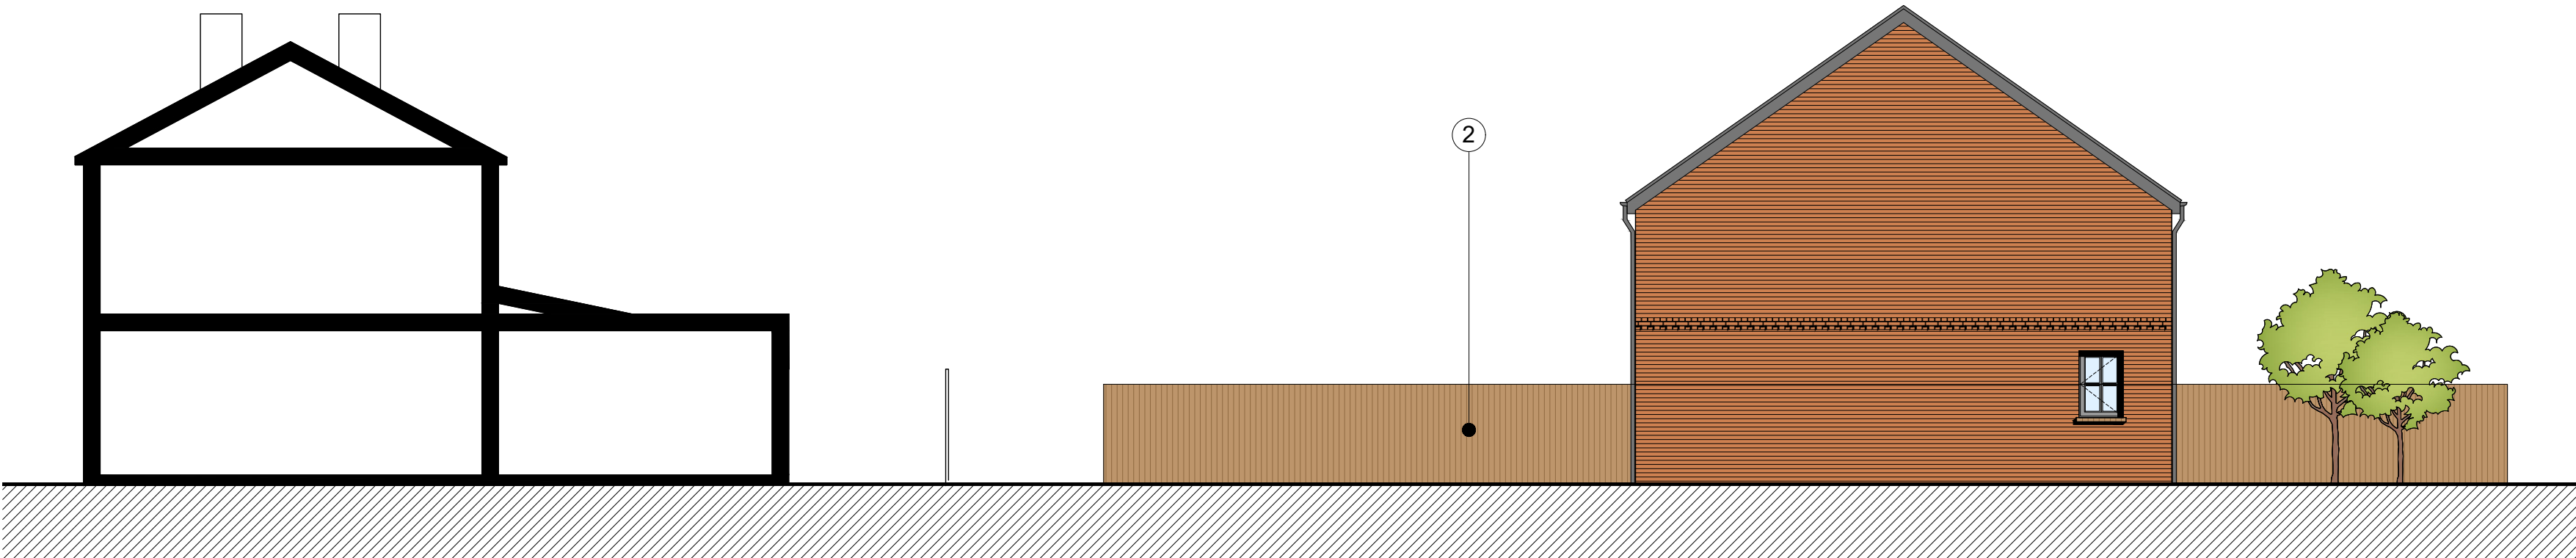

Proposed Boundary E-E

Boundary Details

**\*Drawing to be read in conjunction with drawing  
10 Proposed Site Plan**

- ① 1800 mm close boarded Timber Fence between rear gardens of proposed houses
- ② 1800mm close boarded Timber Fence (timber gates to access proposed rear gardens)
- ③ 1800mm high wall and vertical black metal railing sliding vehicle entrance gate
- ④ Existing wall retained and reduced to 1800mm high with header course to top
- ⑤ 1100mm high vertical black metal railing
- ⑥ 1800mm high vertical metal railing gate with fob access to car park

NOTES

All dimensions to be checked on site. Figured dimensions to be read in preference to scaled. The Architects accepts no responsibility for any unauthorised amendments to the drawing and does not permit unauthorised copying of the drawing. This drawing is copyright and remains the property of Keith Davidson Partnership unless otherwise agreed.