
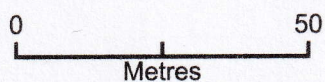


Mr & Mrs. Thompson

33 Heron Court  
L26 7WX

Ref: 33HC/04/08

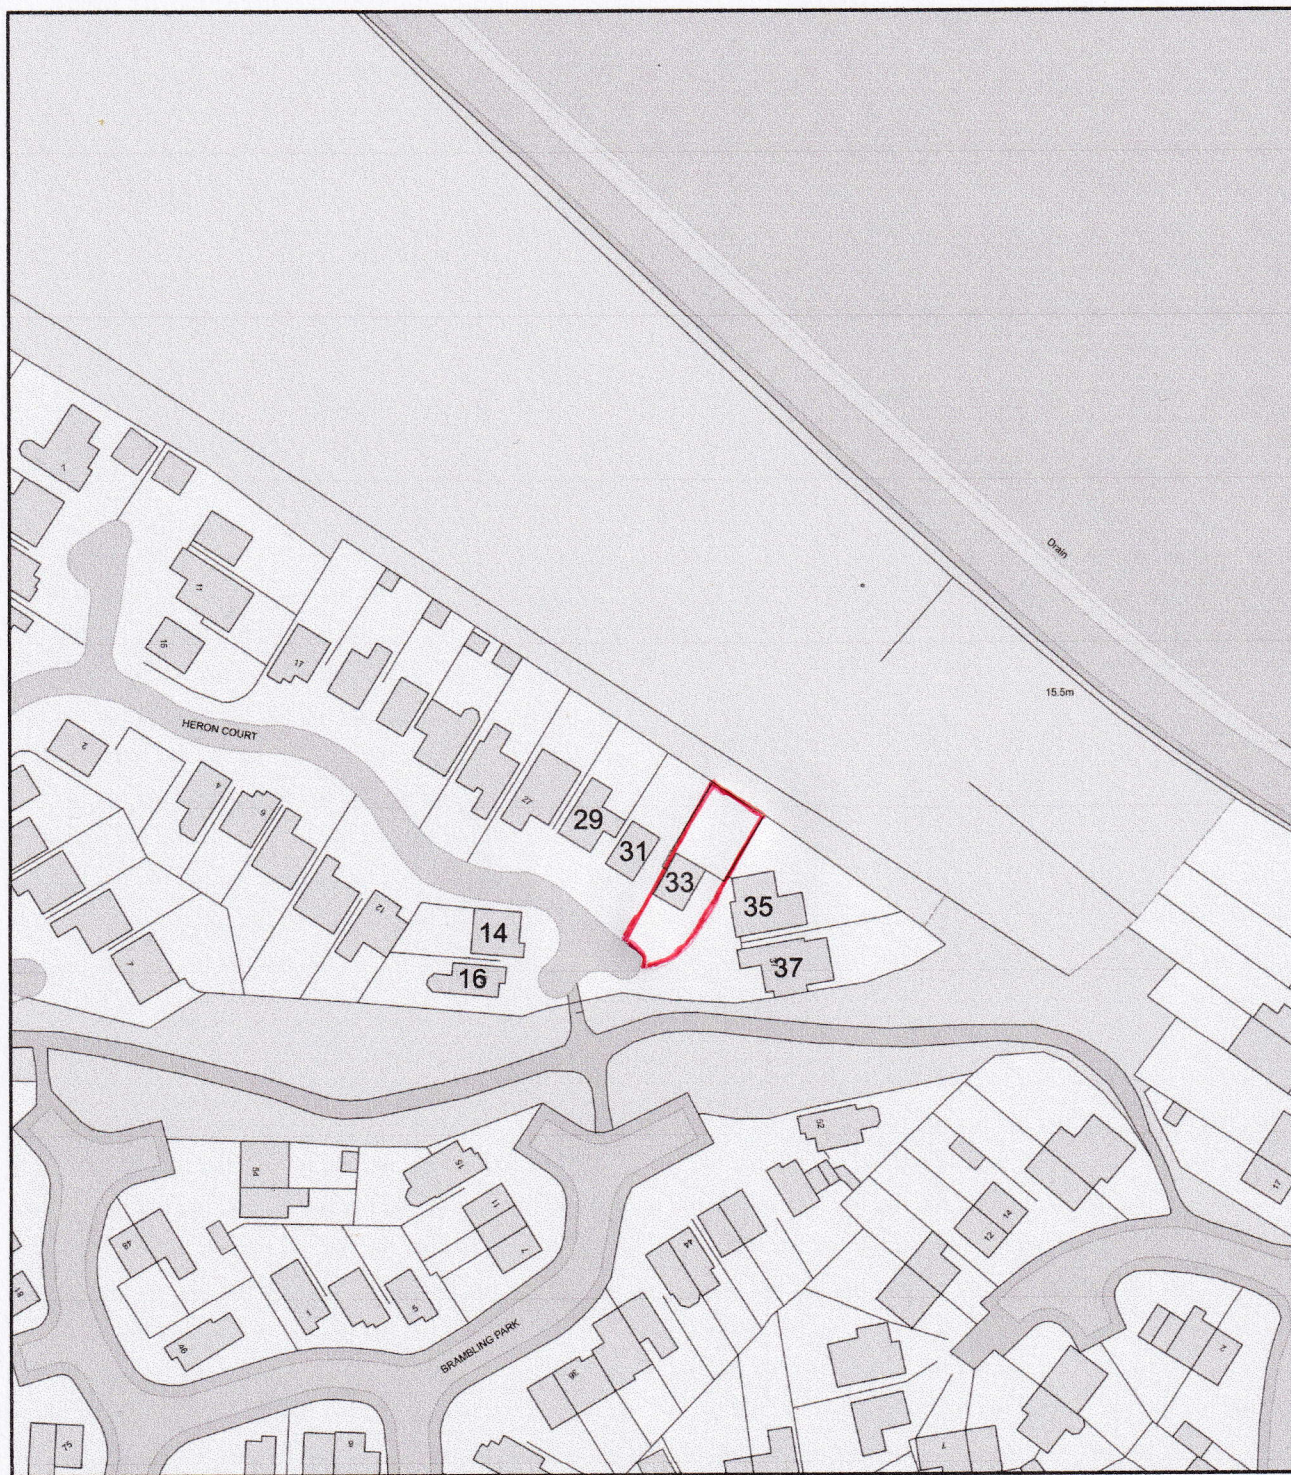

Plan Produced for: David Thompson

Date Produced: 02 Feb 2023

Plan Reference Number: TQRQM23033162859449

Scale: 1:1250 @ A4