
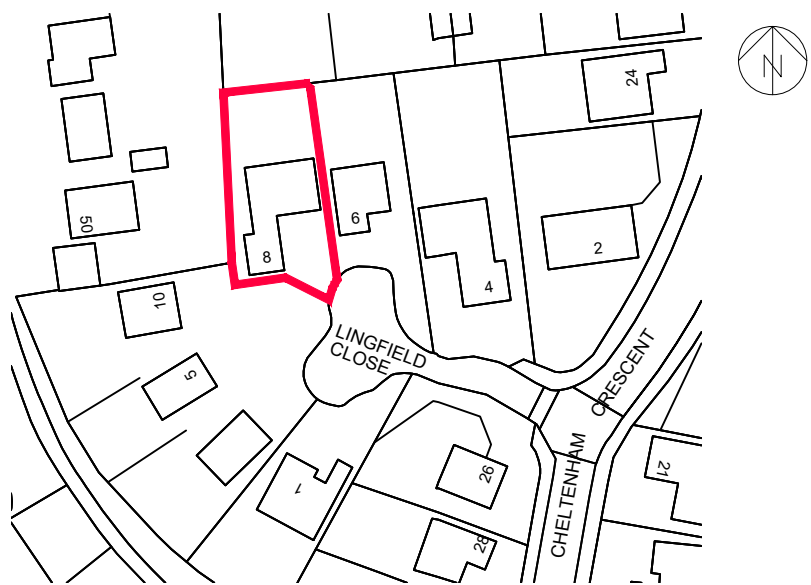
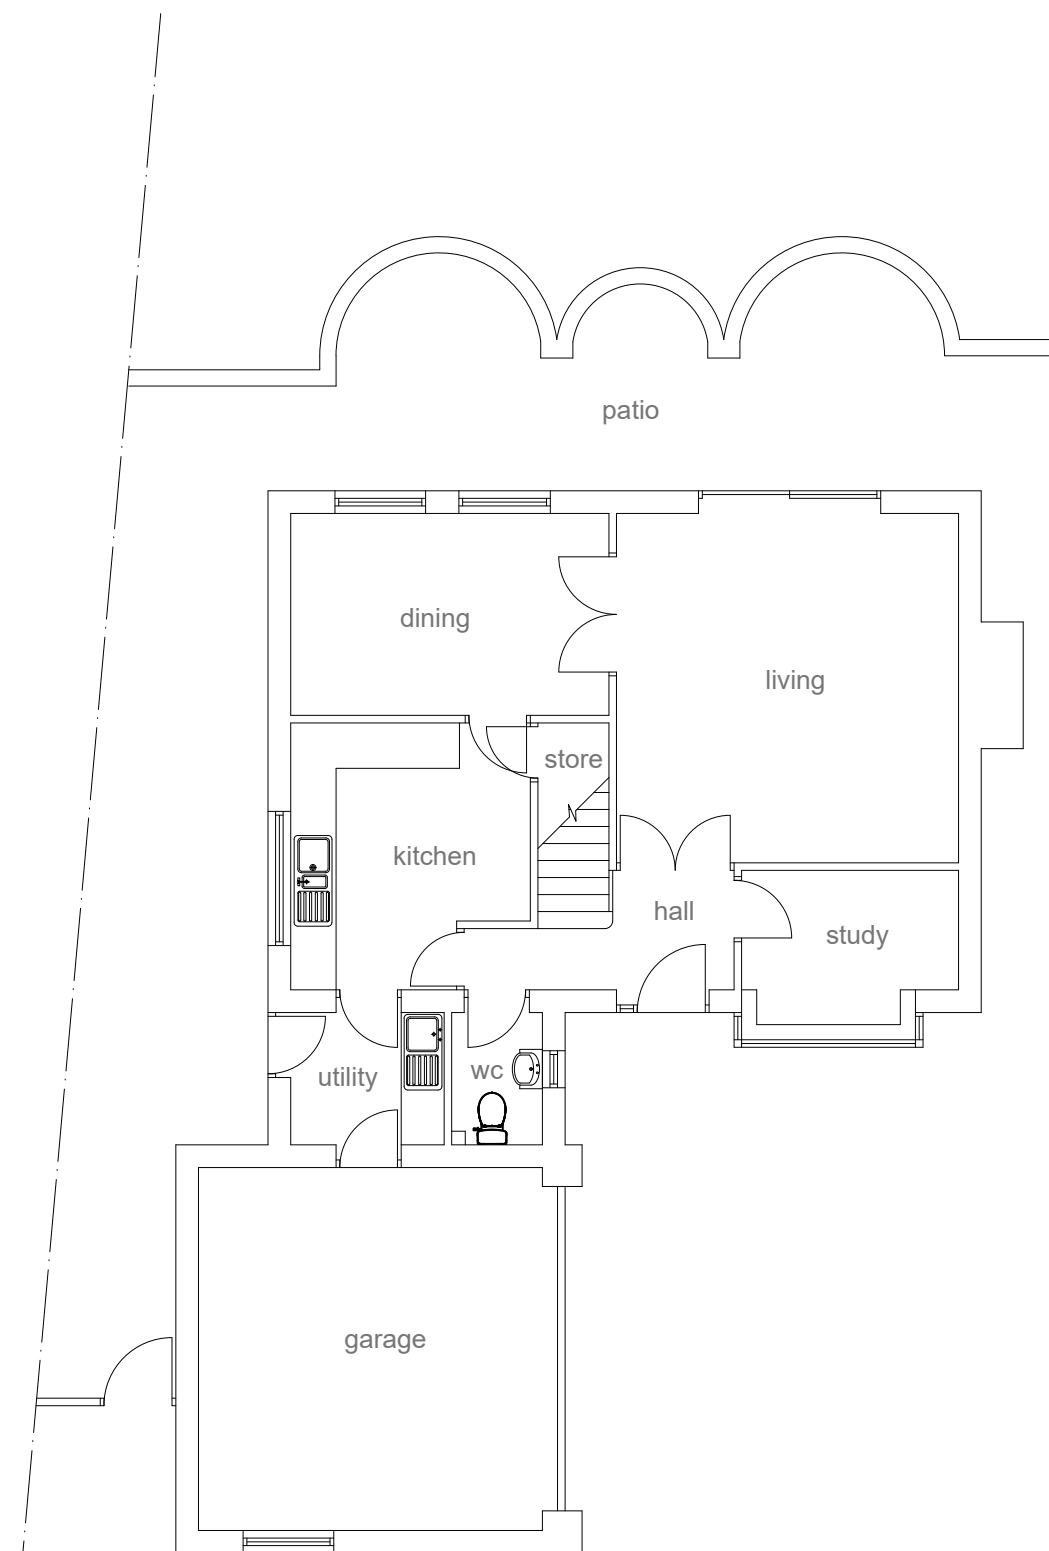
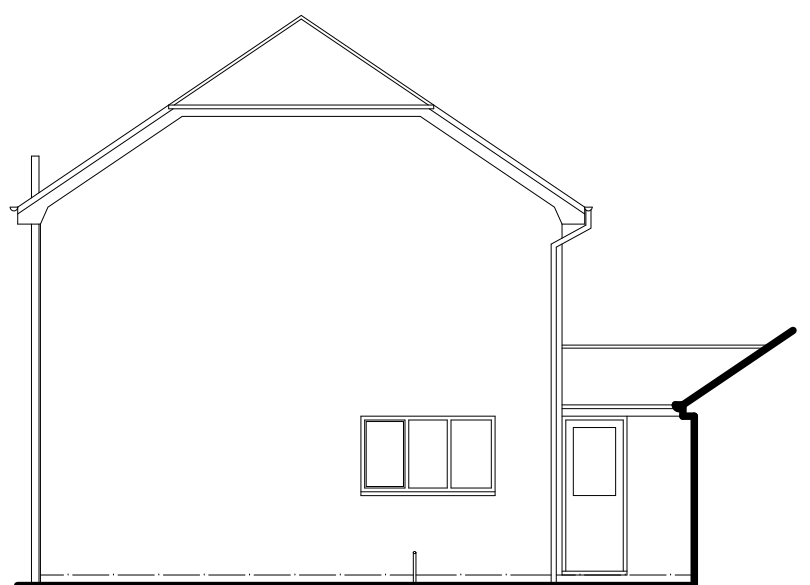
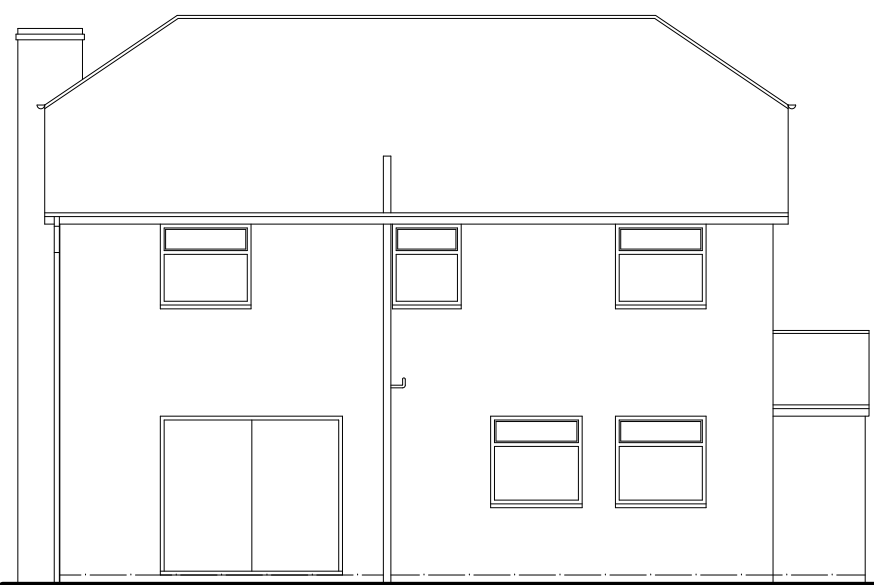


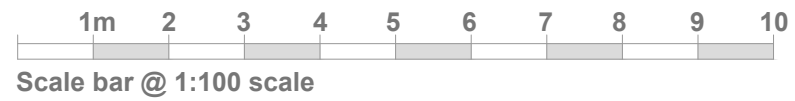

Project:		
PROPOSED SINGLE STOREY REAR BEDROOM AND SHOWER ROOM EXTENSION		
at:		
8 LINGFIELD CLOSE		
ROBY, L36 4QH		
for:		
MRS LYNN McVEY		
EXISTING LAYOUT & LOCATION PLAN		
Scale:	1:100 & 1:1250	Date: July 2023
Drawing Number:	Revision:	
137096-01		