


COPYRIGHT RETAINED BY ADS STRUCTURAL LTD. INFORMATION TO BE REPRODUCED WITH PERMISSION ONLY. TO BE READ IN CONJUNCTION WITH ALL OTHER RELEVANT DRAWINGS AND INFORMATION ISSUED AS PART OF THIS APPOINTMENT. CONTRACTOR TO CHECK ALL DIMENSIONS ON SITE.THESE ARE NOT WORKING DETAILS. THESE ARE DESIGN ONLY DRAWINGS AND ARE NOT TO BE USED FOR CONSTRUCTION UNTIL FINAL DRAWINGS ARE PRESENTED OR SPECIFICALLY STATED WITH THE DRAWING STATUS.THESE DRAWINGS ARE INTENDED FOR THE PURPOSE STATED WITHIN THE TITLE BLOCK ONLY

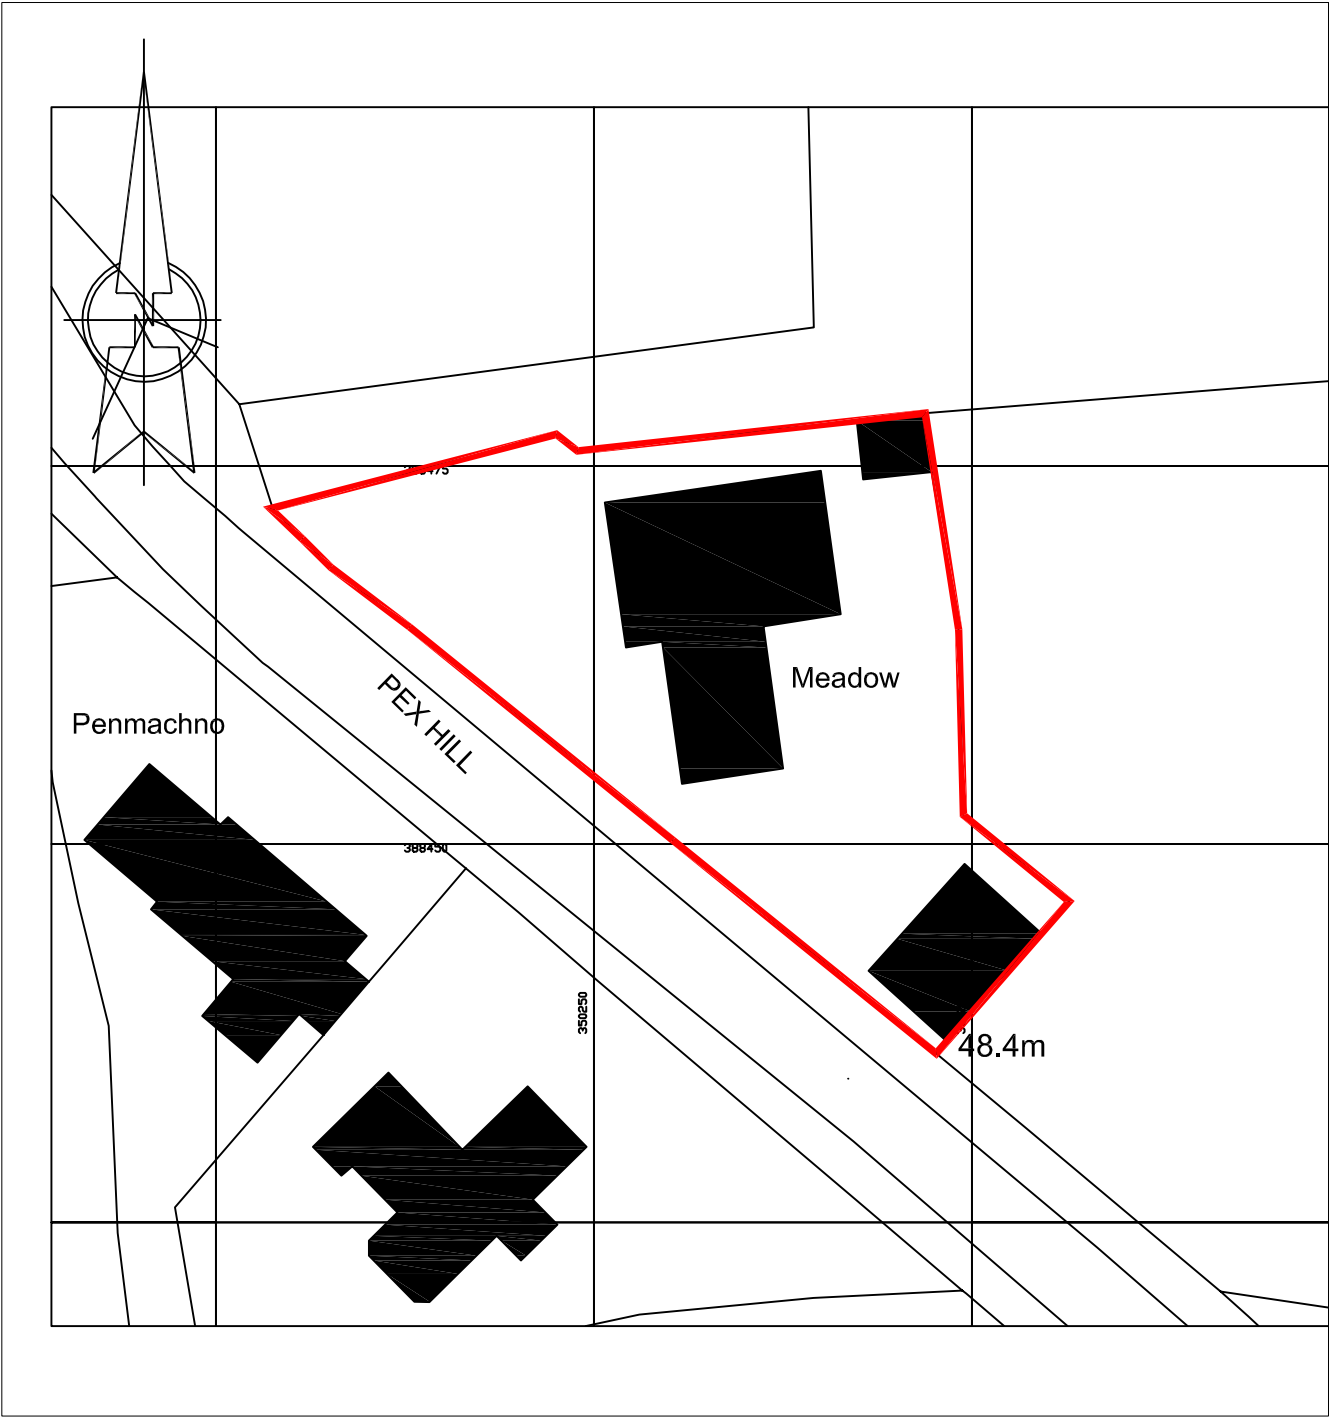

DO NOT SCALE

--	XX.XX.XX	FIRST ISSUE	--	--	ADS	PRELIMINARY		
REV	DATE	REVISION DETAILS	DRAWN	CHKD	APPRD			
CLIENT						 25 Peel House Lane Widnes Cheshire WA8 6TN Tel: 0151 541 4000 info@adsstructural.co.uk		
PROJECT:								
DRAWING TITLE:						SCALE	DOCUMENT NUMBER	REV
BLOCK PLAN						1:500 @ A4	21-5515-02	—