


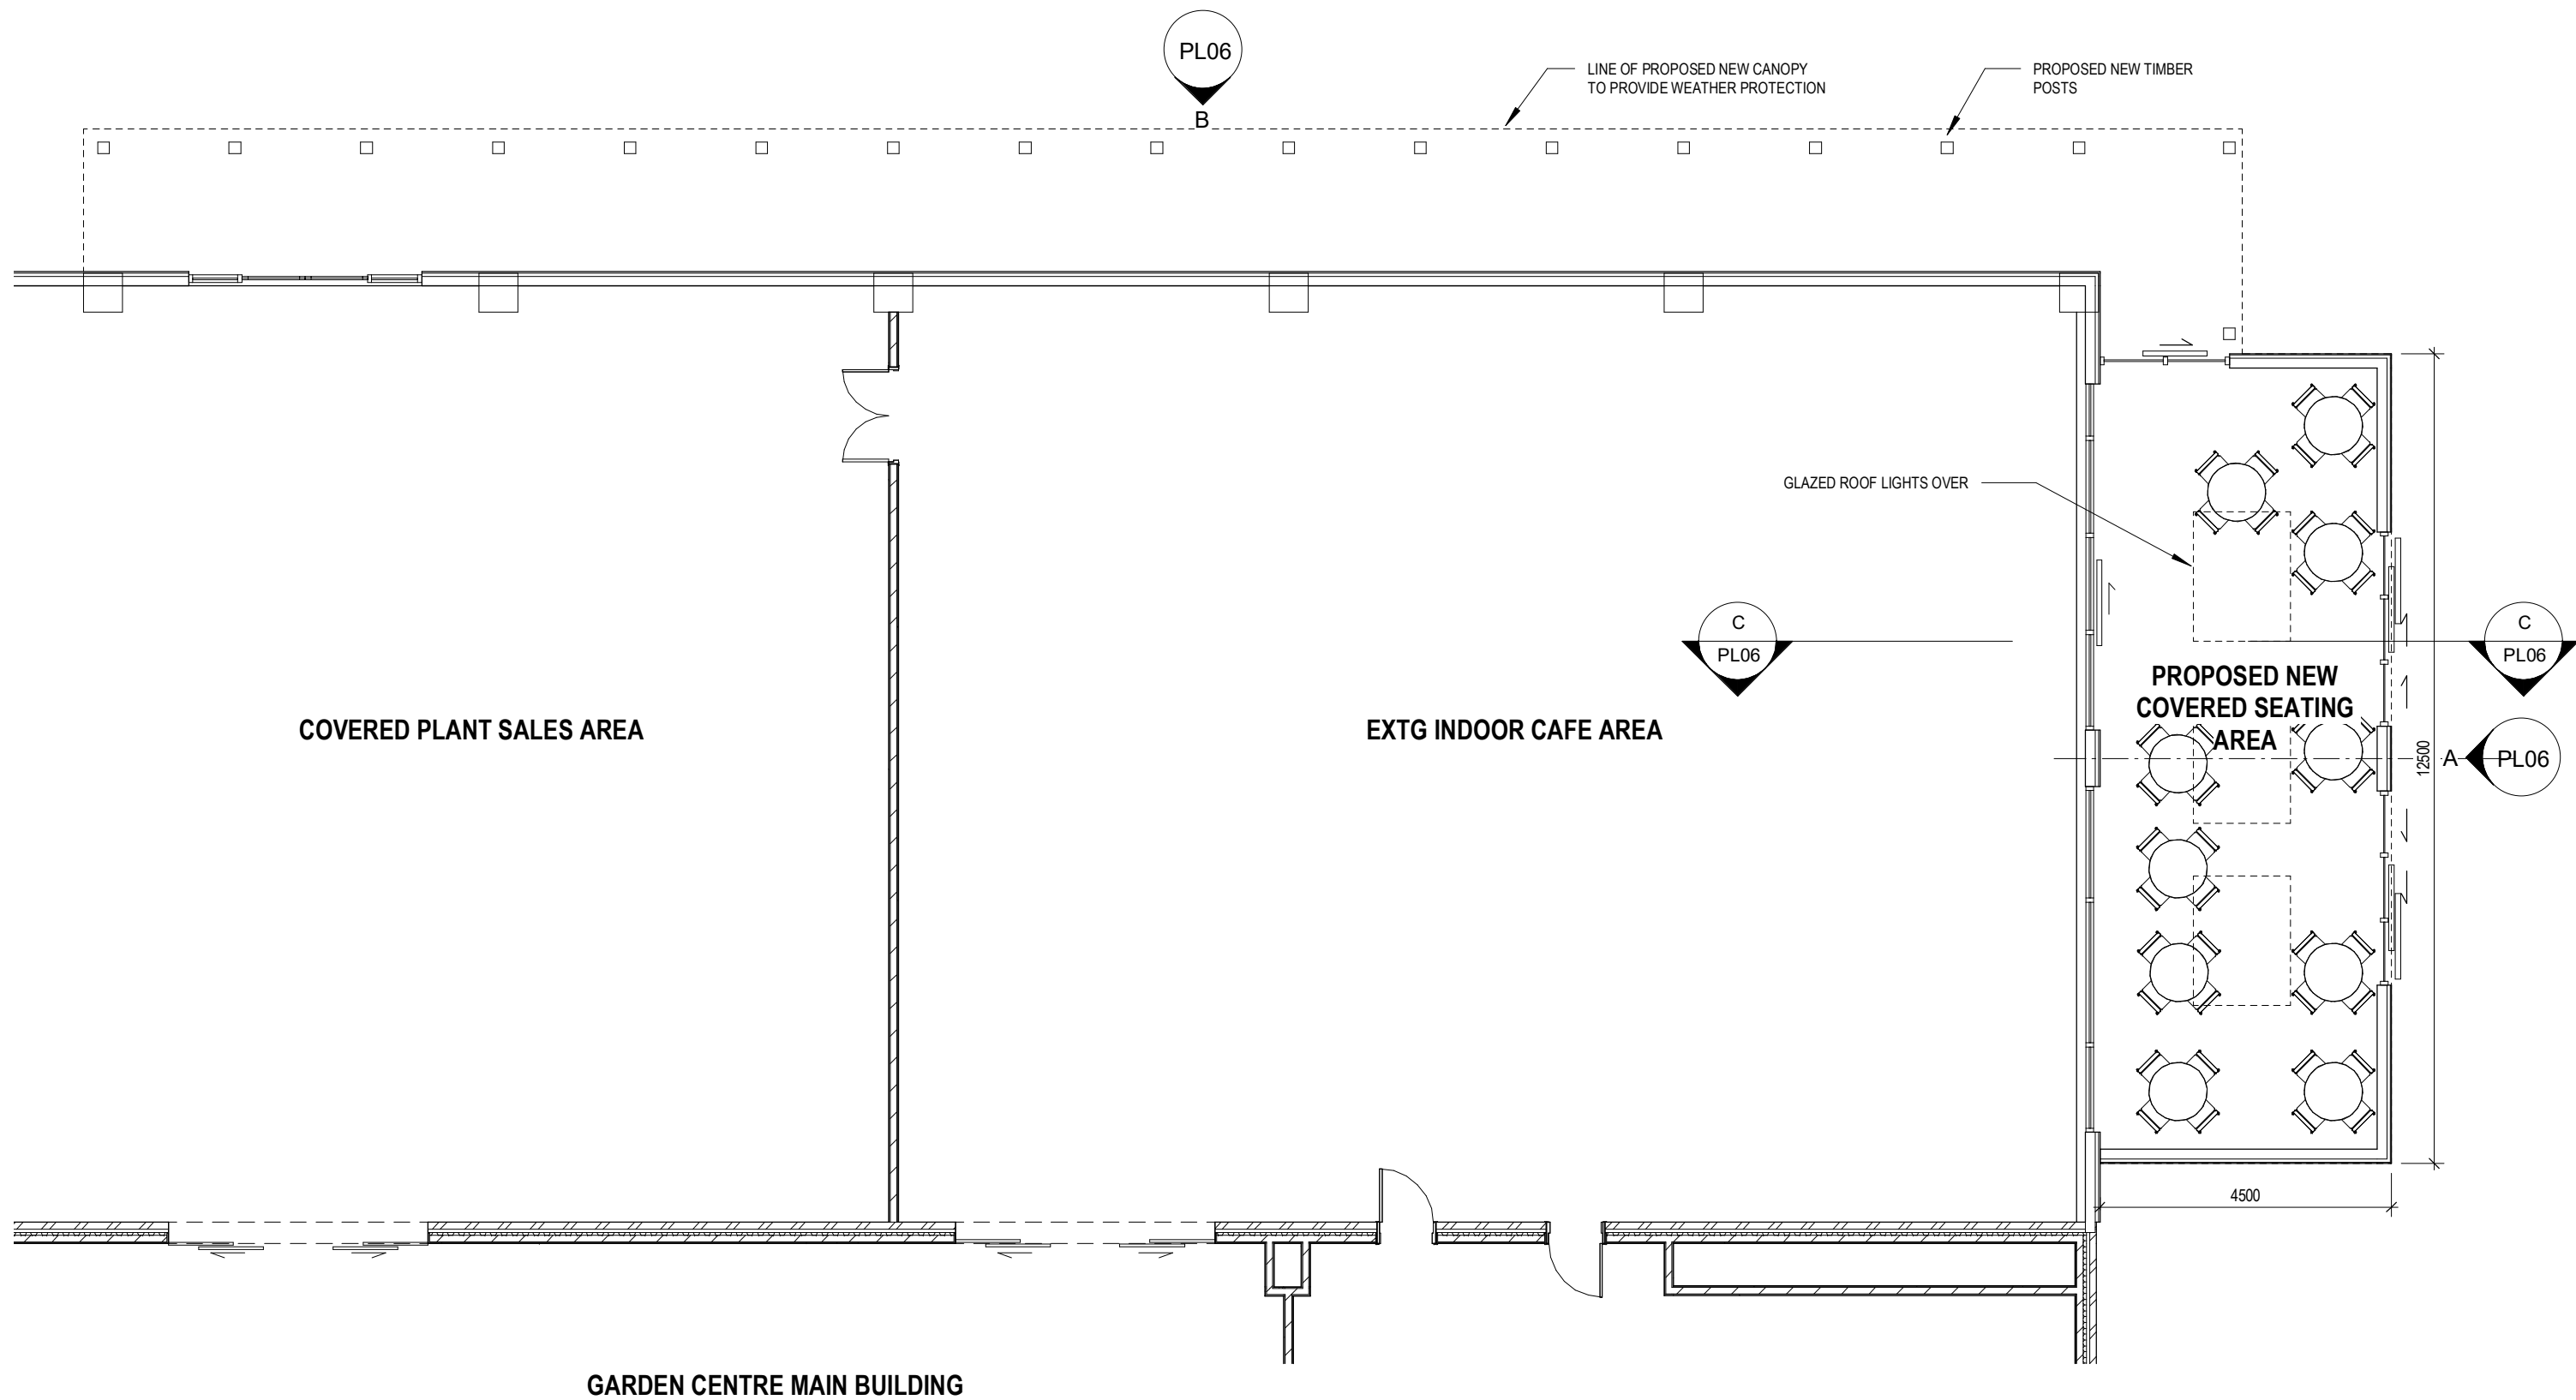

GARDEN CENTRE MAIN BUILDING

B - Dimensions added. 03.04.24
A - Covered seating area amended. Jan 2024

Life Architecture Ltd



ARCHITECTURE LTD

16 Column Road, West Kirby, Wirral CH48 8AX
T: 0151 625 6635
M: 07885 518 154
E: andrew@lifearchitecture.co.uk

<u>Client:</u> Whitaker's Garden Centre			
<u>Job Title:</u> Proposed new Garden Centre at Manchester Road, Prescott			
<u>Drawing Title:</u> Covered Seating Area Plan as Proposed			
<u>Date:</u>	<u>Scale:</u>	<u>Rev:</u>	<u>Dwg No:</u>
Sept 2023	1 : 100	B	PL05