


100mm

50mm

10mm

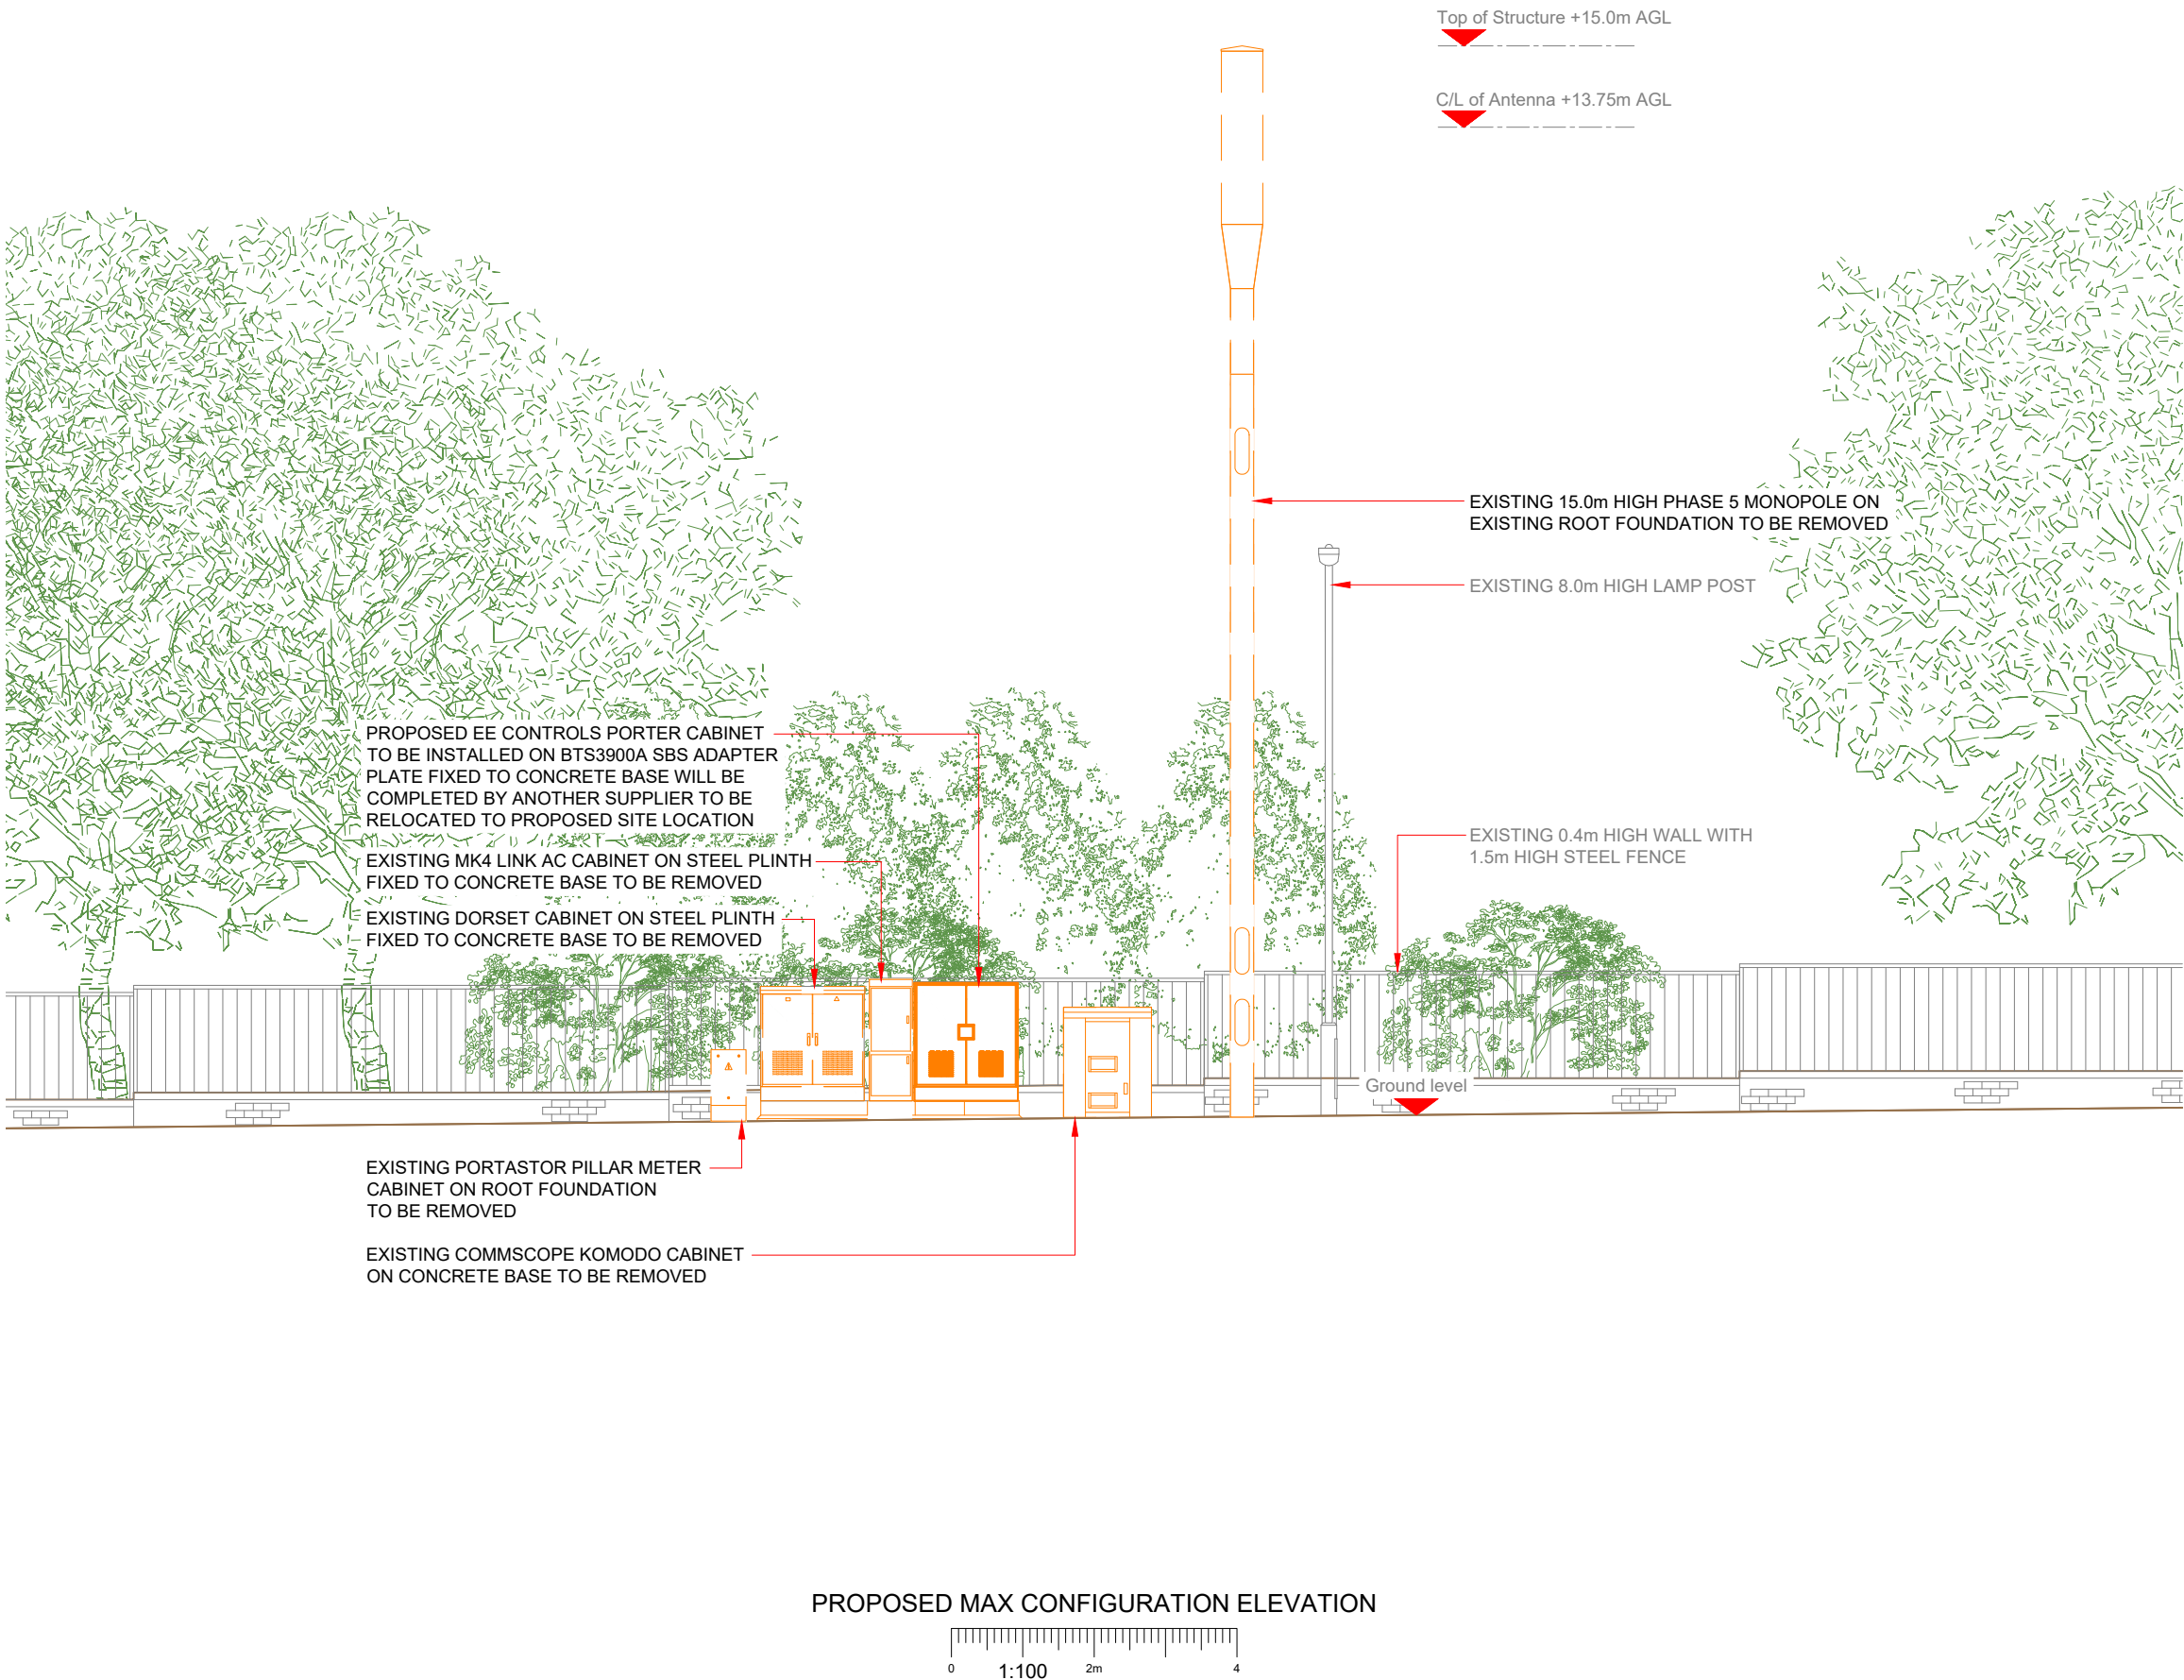

| 3G Antenna ID | Existing 3G Bearing |
|---------------|---------------------|
| uA1           | 0°                  |
| uB1           | 120°                |
| uC1           | 240°                |

NOTES:

1. ALL DIMENSIONS IN MM UNLESS OTHERWISE NOTED.

|           |                  |                                 |                   |        |
|-----------|------------------|---------------------------------|-------------------|--------|
| Master:   | MBNL / EE / H3G: | Project:                        | Purpose of Issue: | Issue: |
| M001      | H3G              | UNILATERAL                      | Planning          | A      |
| Date:     | 27/10/2021       | Revision / Upgrade Description: |                   |        |
| Drawn:    | K. Soper         | First Issue                     |                   |        |
| Checked:  | T. Clifford      | ACQ                             |                   |        |
| Approved: | M. Venner        |                                 |                   |        |



Hutchison 3G UK Limited  
Star House, 20 Grenfell Road  
Maidenhead, SL6 1EH  
Tel: 01628 765 000  
Fax: 01628 765 001

H3G Base Station Information line:  
0845 6043000  
Available 8am-8pm Monday to Friday

**BEACONCOMMS**

UNIT E3 PITTS CLEAVE INDUSTRIAL ESTATE, TAVISTOCK, DEVON, PL19 0PW  
sales@beaconcomms.co.uk Tel: +44 (0)1822 610610

|                    |                                                                       |               |             |
|--------------------|-----------------------------------------------------------------------|---------------|-------------|
| Site Name:         | SW ON DELPH LANE                                                      |               |             |
| Site ID:           | 1215058                                                               |               |             |
| Address:           | SW ON DELPH LANE<br>WHISTON PRESCOTT<br>PRESCOT MERSEYSIDE<br>L35 7JH |               |             |
| Title:             | 265 PROPOSED MAX CONFIGURATION<br>ELEVATION - SHEET 1                 |               |             |
| Project:           | H3G UNILATERAL                                                        |               |             |
| Purpose of Issue:  | GENERAL ARRANGEMENT                                                   |               |             |
| EE Cell ID:        | 18613                                                                 | MBNL Cell ID: | KSY062      |
| 3UK Cell ID:       | L0532                                                                 |               |             |
| Master Drawing No: | 1215058_KSY062_18613_L0532_M001                                       |               | Issue:<br>A |