


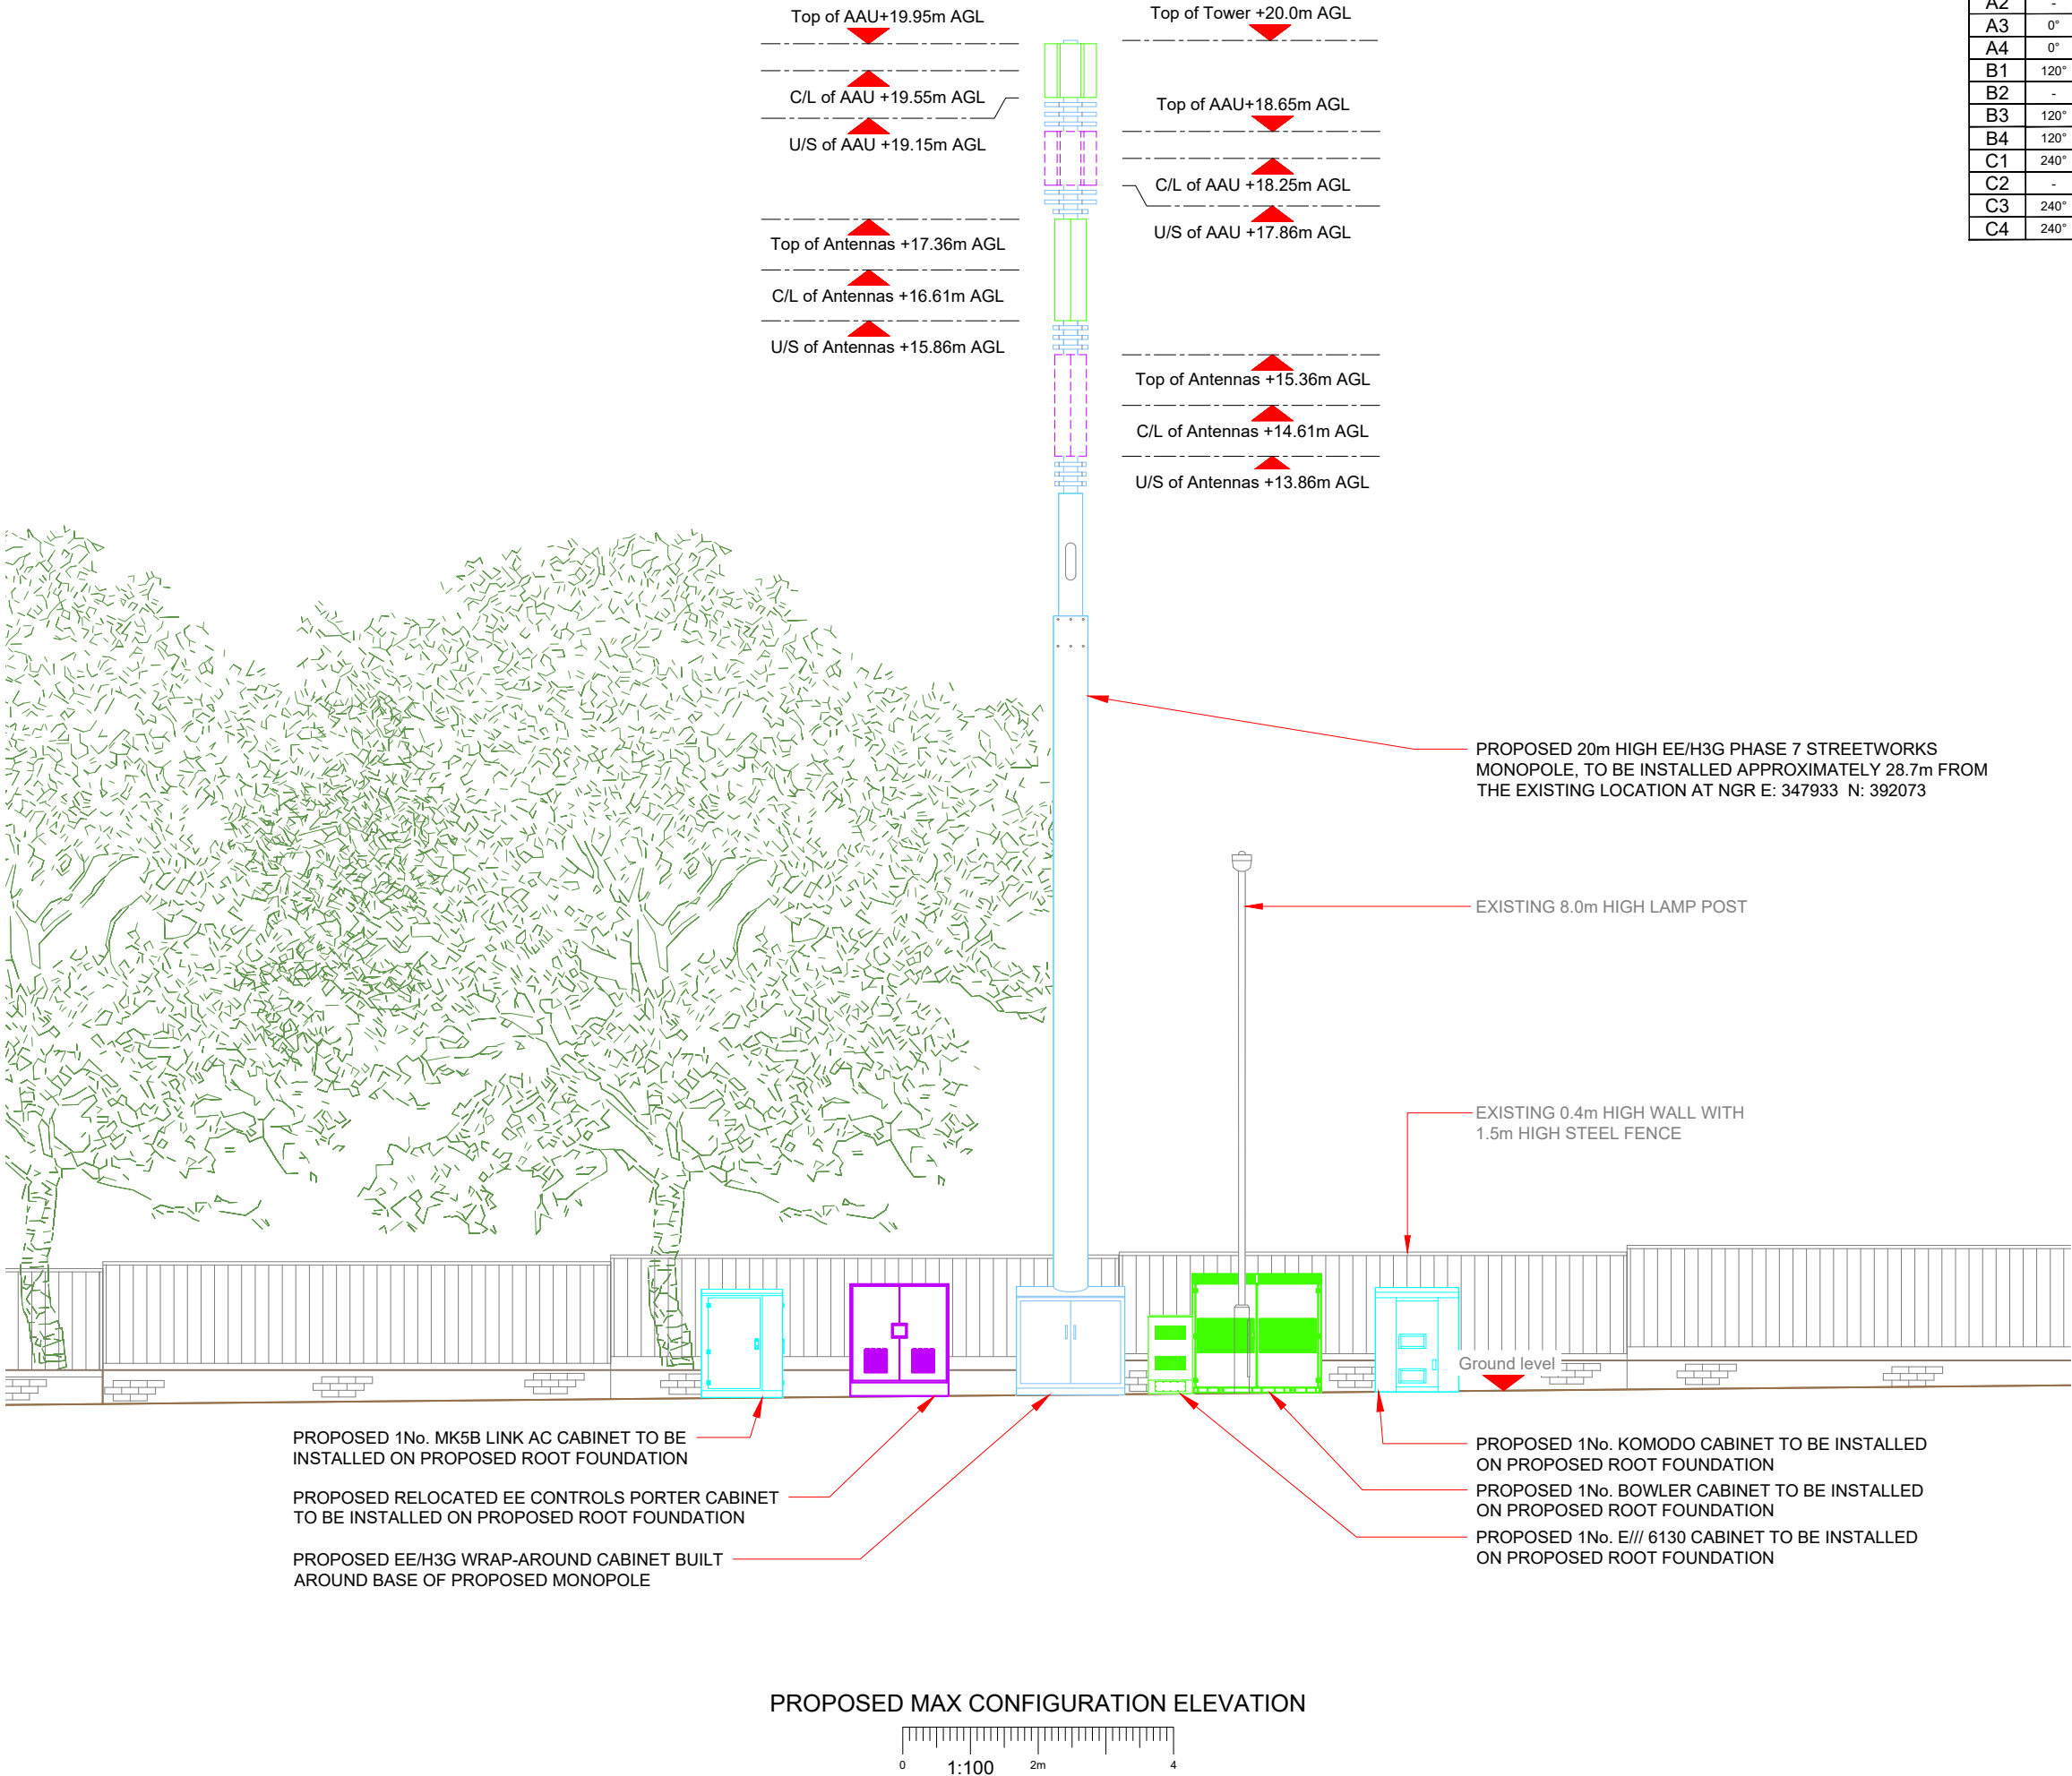

Antenna Aperture ID	Proposed 4G/5G Bearing	Operator: Shared/ EE/H3G
A1	0°	H3G
A2	-	-
A3	0°	H3G
A4	0°	EE
B1	120°	H3G
B2	-	-
B3	120°	H3G
B4	120°	EE
C1	240°	H3G
C2	-	-
C3	240°	H3G
C4	240°	EE

NOTES:

1. ALL DIMENSIONS IN MM UNLESS OTHERWISE NOTED.

Master: M001	MBNL / EE / H3G: H3G	Project: UNILATERAL	Purpose of Issue: Planning	Issue: A
Date: 27/10/2021	Drawn: K. Soper	Checked: T. Clifford	Approved: M. Venner	Revision / Upgrade Description: First Issue
ACQ				



Hutchison 3G UK Limited
Star House, 20 Grenfell Road
Maidenhead, SL6 1EH
Tel: 01628 765 000
Fax: 01628 765 001

H3G Base Station Information line:
0845 6043000
Available 8am-8pm Monday to Friday



Site Name:			SW ON DELPH LANE										
Site ID:			1215058										
Address:			SW ON DELPH LANE WHISTON PRESCOTT PRESCOT MERSEYSIDE L35 7JH										
Title:			266 PROPOSED MAX CONFIGURATION ELEVATION - SHEET 2										
Project:			H3G UNILATERAL										
Purpose of Issue:			GENERAL ARRANGEMENT										
EE Cell ID:		18613		MBNL Cell ID:		KSY062		3UK Cell ID:		L0532			
Master Drawing No:						1215058_KSY062_18613_L0532_M001							
						Issue:						A	