

FOR DISCUSSION ONLY

[illegible]

NOTES

1. ALL DIMENSIONS SHOWN ARE IN MILLIMETRES UNLESS OTHERWISE STATED.
2. THE PRIVATE PIPELINE IS TO BE CONSTRUCTED IN ACCORDANCE WITH IGE TD1
3. PIPEWORK FROM THE EXISTING LTS WILL BE DESIGNED AND COMMISSIONED IN ACCORDANCE WITH CADENT GAS LTD REQUIREMENTS. ON COMPLETION THE OWNERSHIP OF PIPE IS TRANSFERRED TO CADENT GAS LTD.

CLIENT:

PROJECT:

TITLE:

METER COMPOUND ELEVATION VIEW

SCALE: NTS	@ A3	DRAWN: PS
CHECKED: IR	CAD:-	DATE: 19/10/2018
APPROVED: IR		SHEET: 1 OF 1

PROJECT No: 006


DRAWING No: 006/01/IR/107

REVISION: A




VIRGINIA HOUSE
56 WARWICK ROAD
OLTON
SOLIHULL
B92 7HX

TEL: 0121 2478160
WEB: www.cngfuels.com

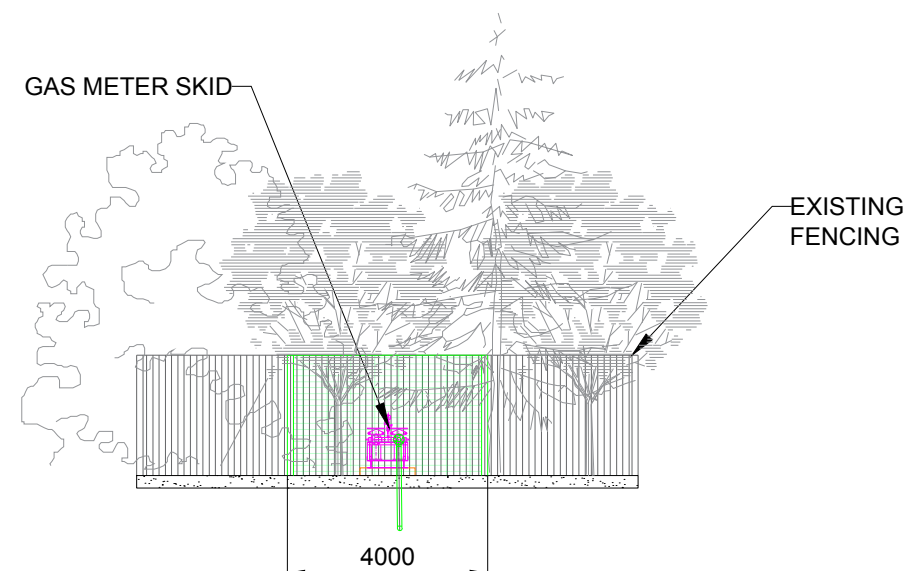

PROPOSAL ELEVATION FROM EAST LANCASHIRE ROAD
AT LTS CONNECTION POINT
SCALE 1:100

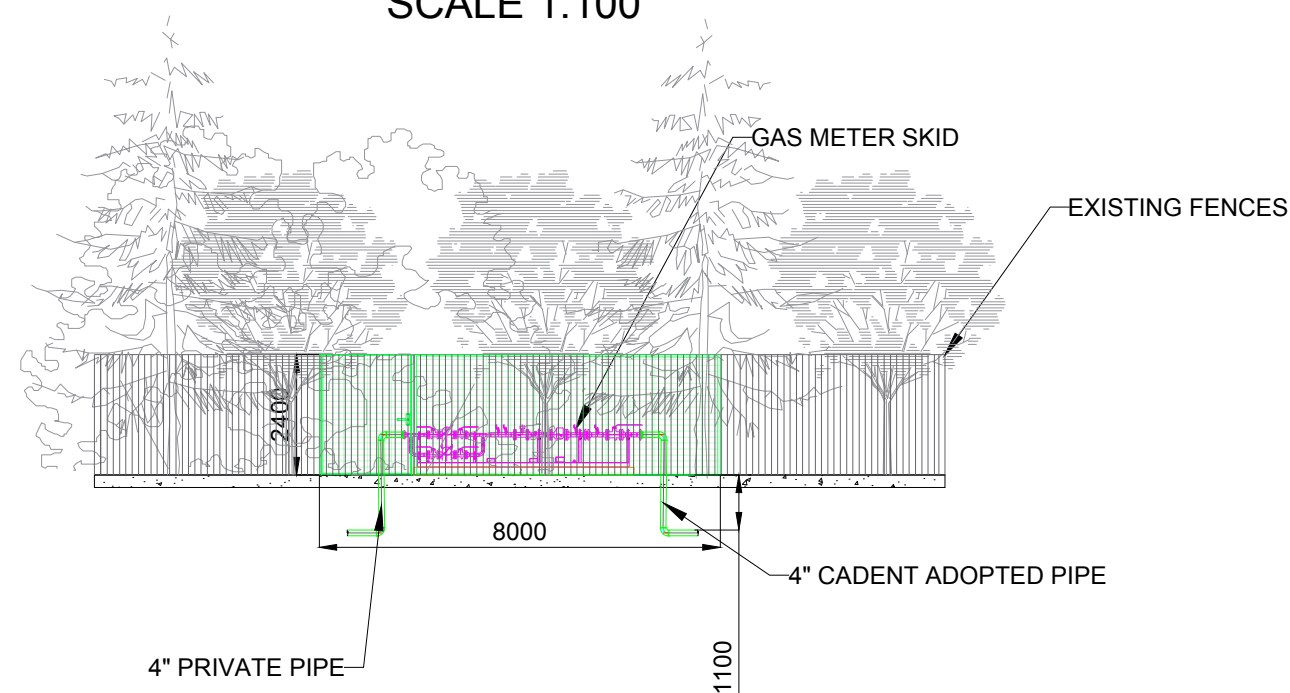

ELEVATION VIEW FROM WESTERN SIDE
AT LTS CONNECTION POINT
SCALE 1:100