
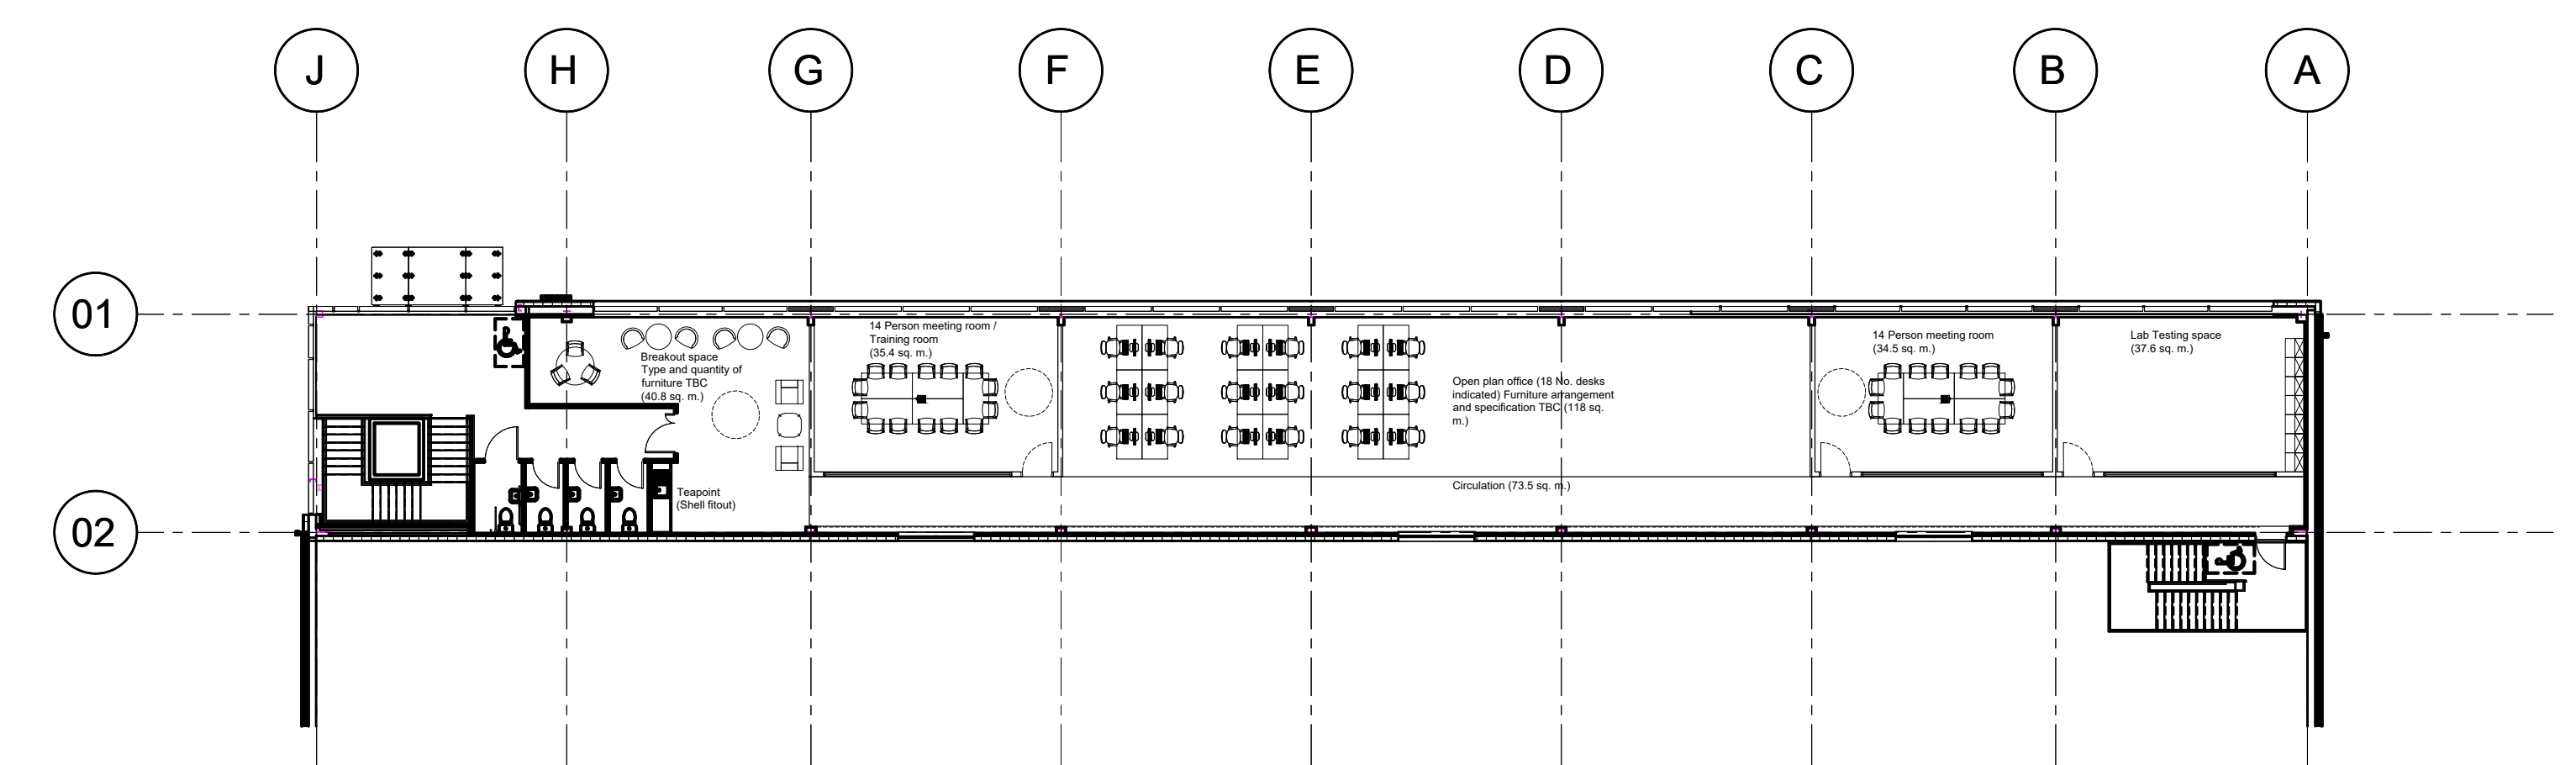


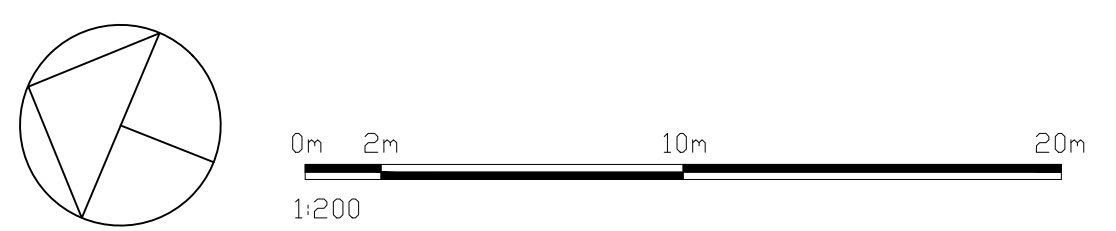

P02	25.06.2024	Planning Issues
P01	11.06.2024	First Issue
REV.	DATE	AMENDMENT
		
WPL Consulting LLP 1 Airport West, Lancaster Way, Leeds, LS19 7ZA Tel: 0113 202 9444 Fax: 0113 202 9333 E-mail: mail@wplconsulting.co.uk		
PROJECT TITLE Unit C Huyton Phase 1 Sovereign Industrial Park		
DRAWING TITLE Proposed Ground and First Floor GA Plans		
PROJECT No:	DRAWING No:	REVISION:
10187	1010	P02
SCALE:	DATE:	DRAWN BY:
1:200 @ A0	April 2024	mjm
CHECKED BY:	DATE:	