

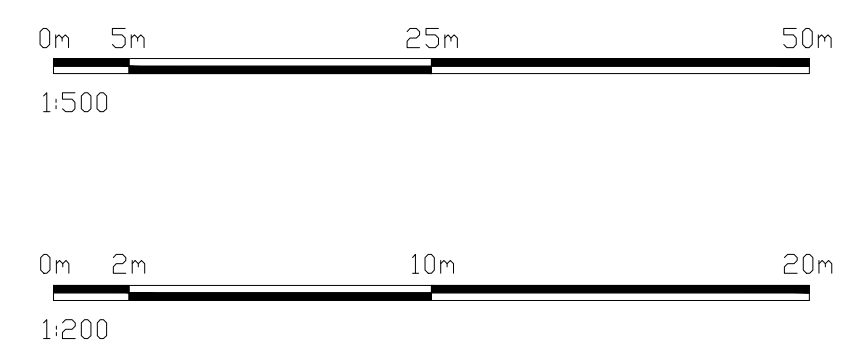
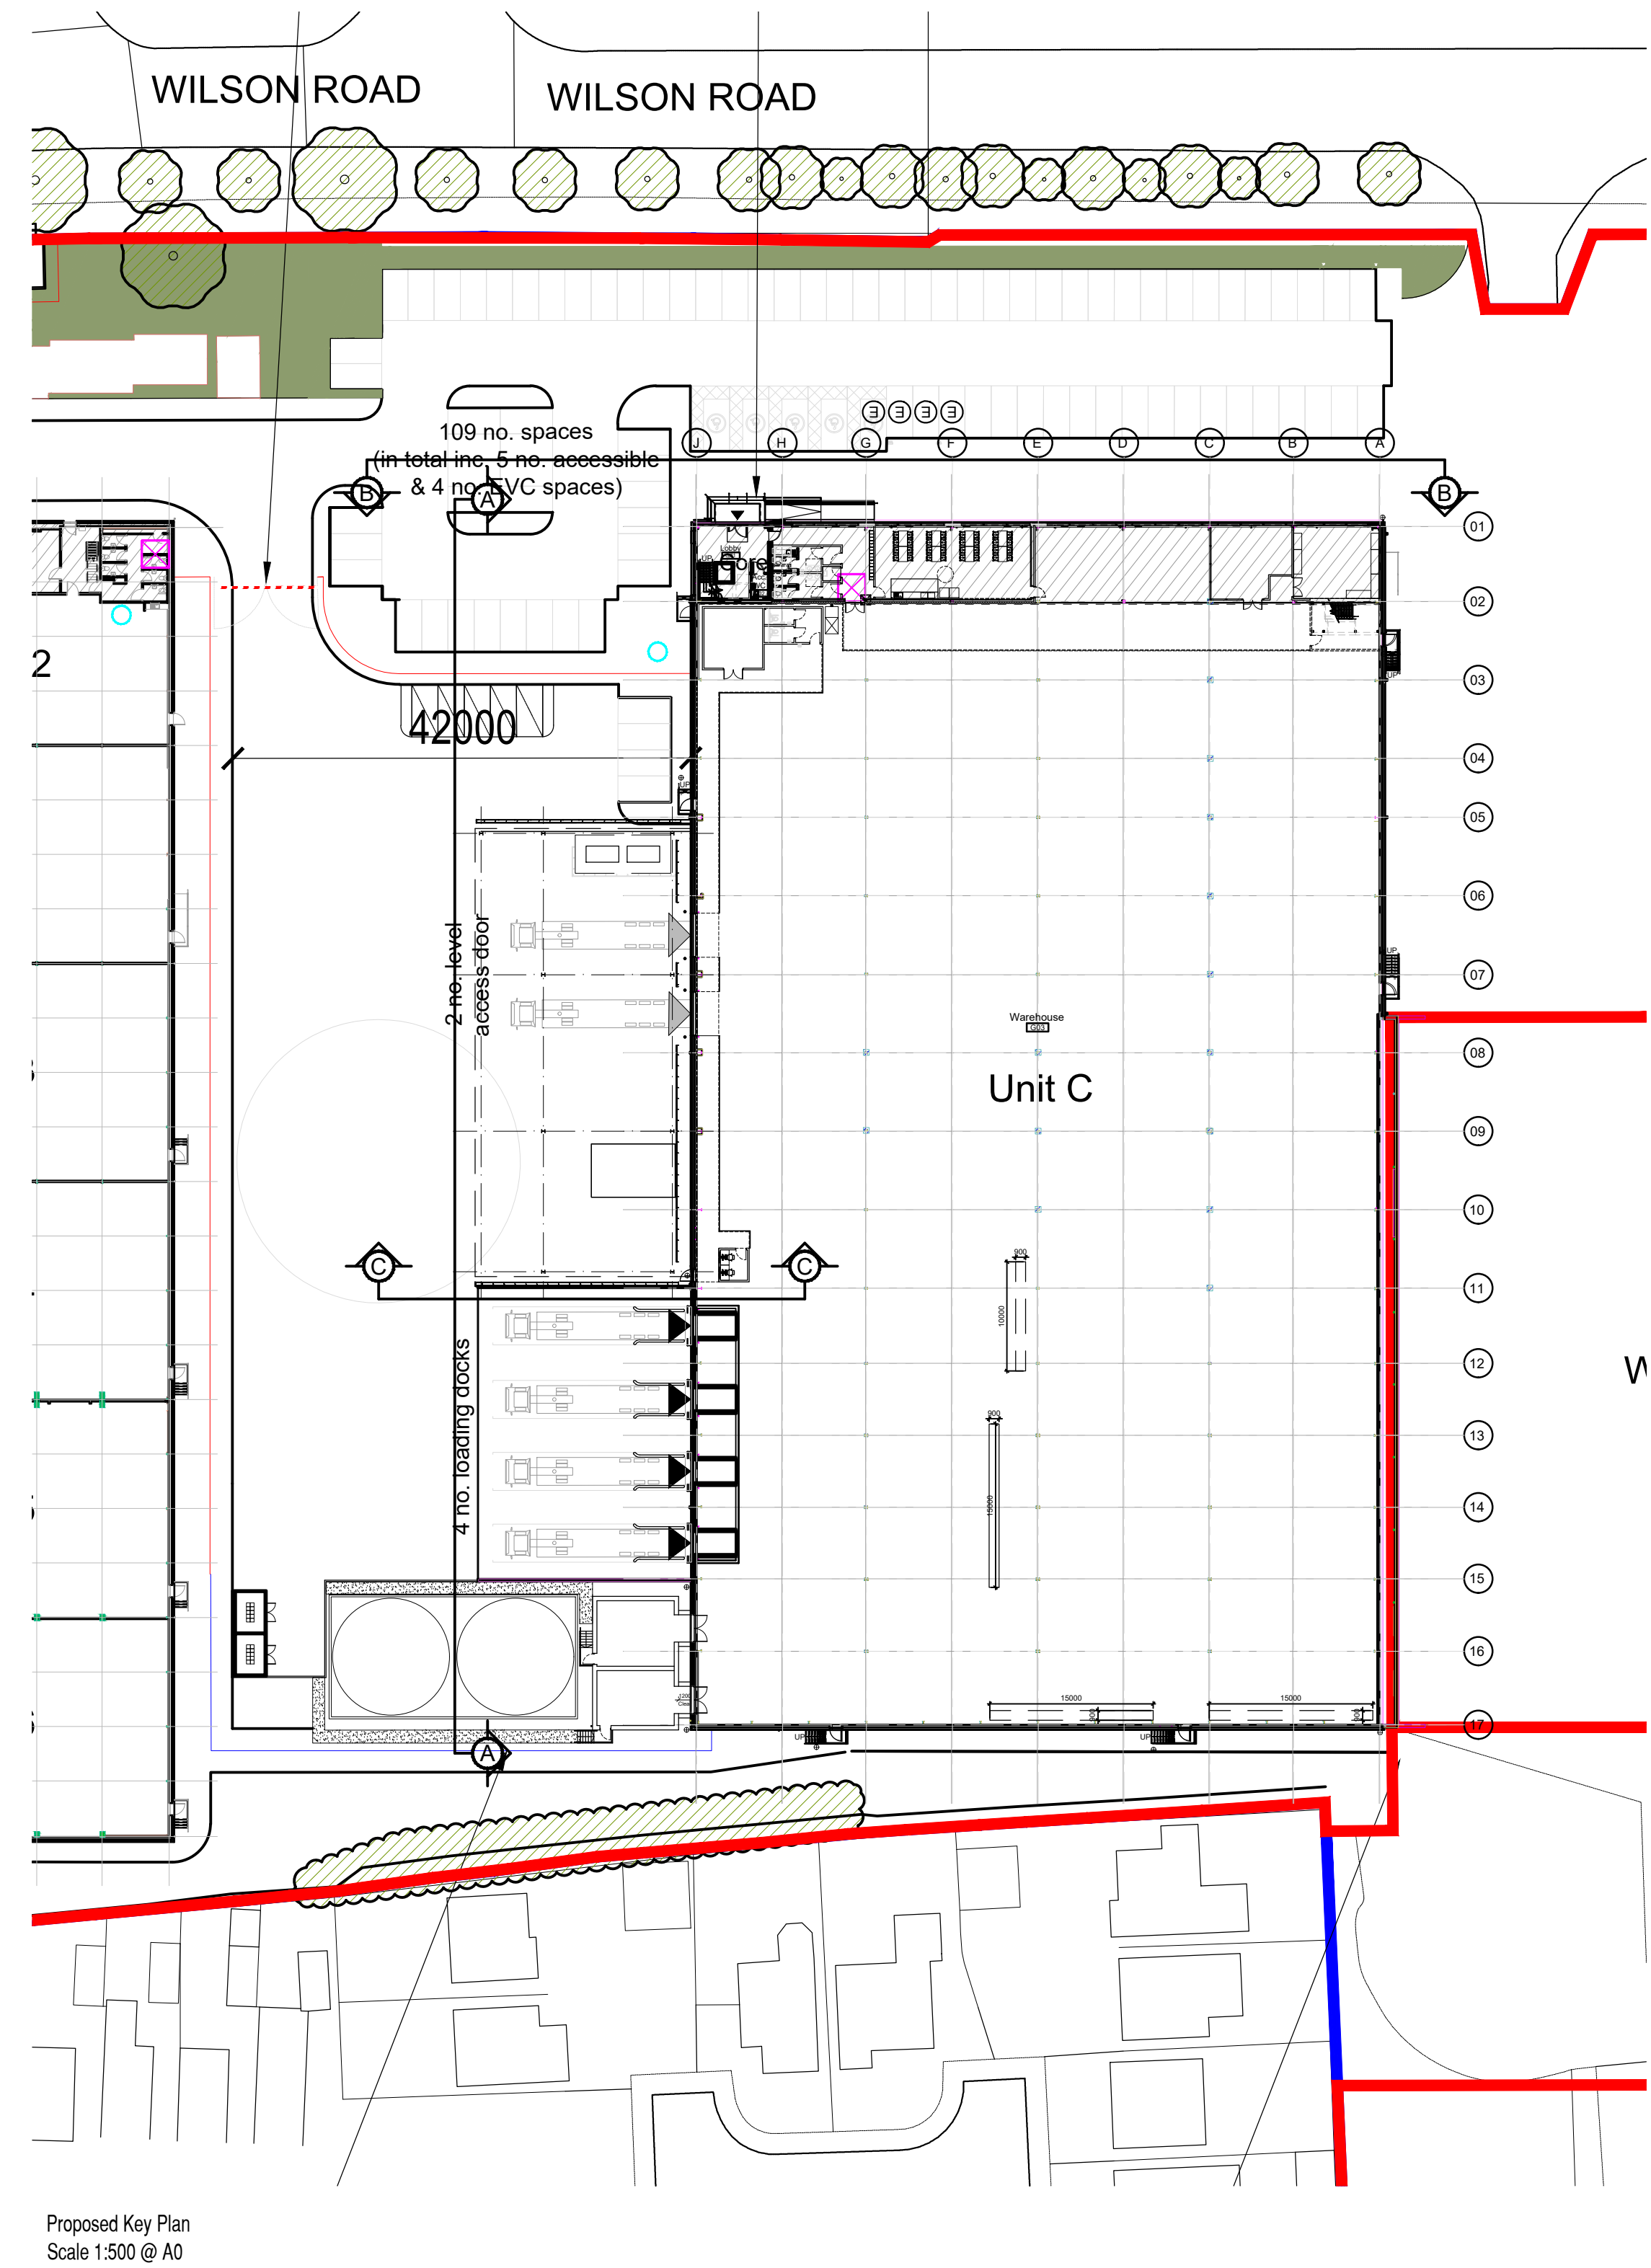
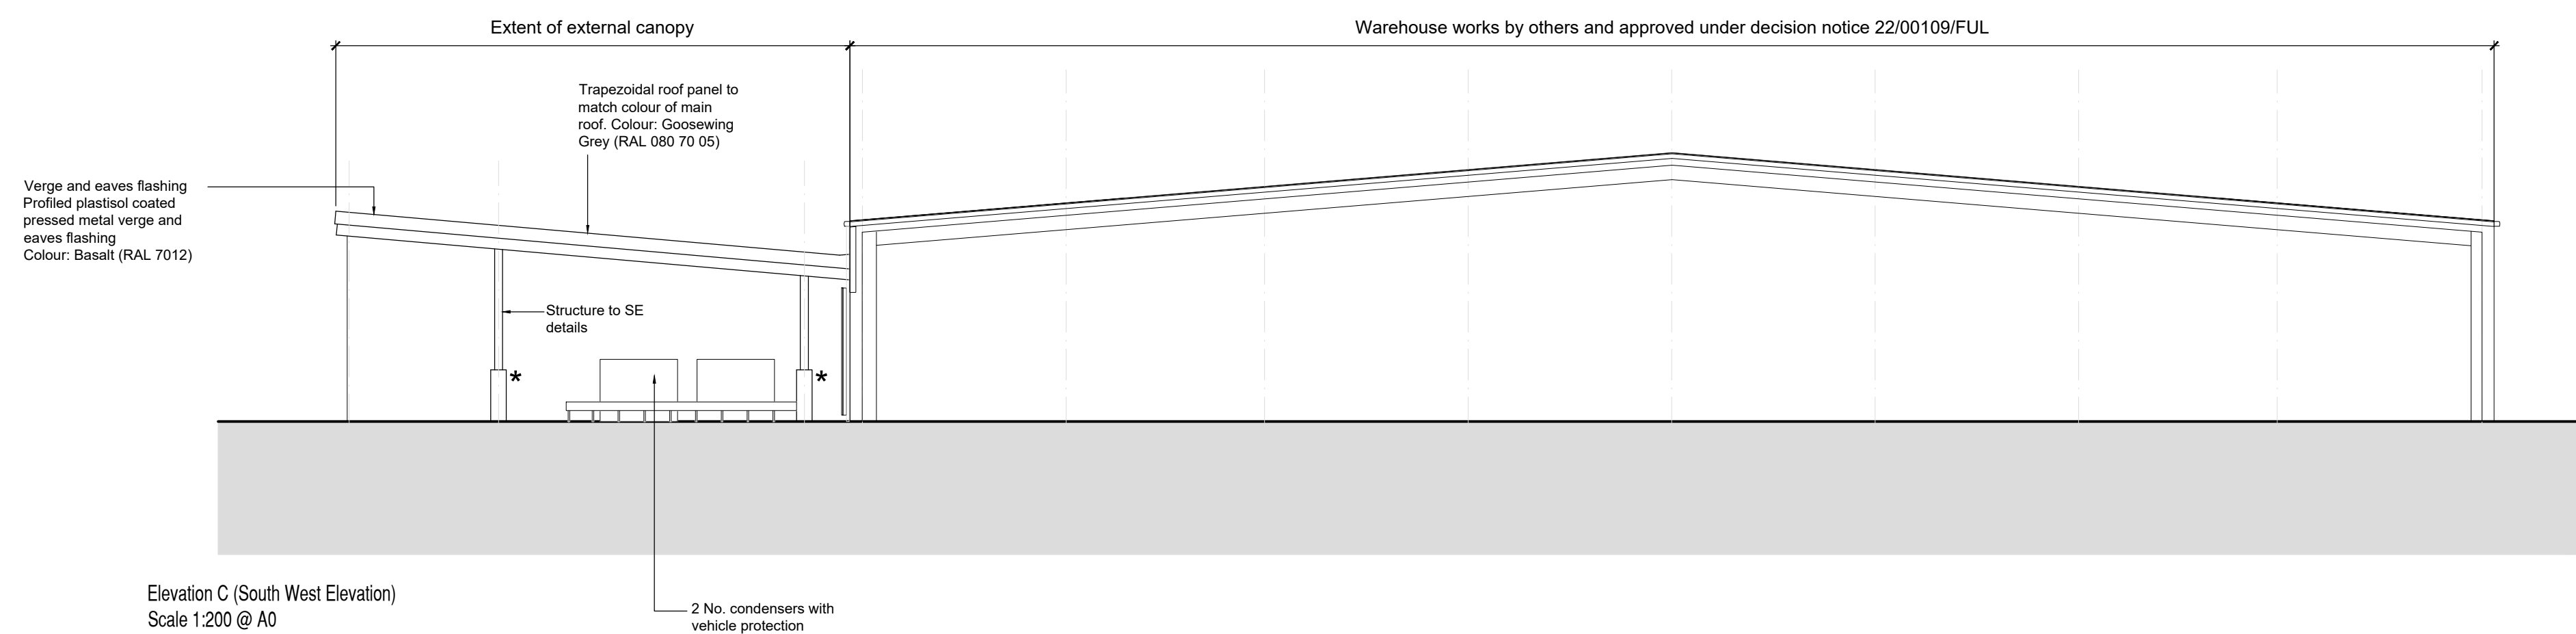


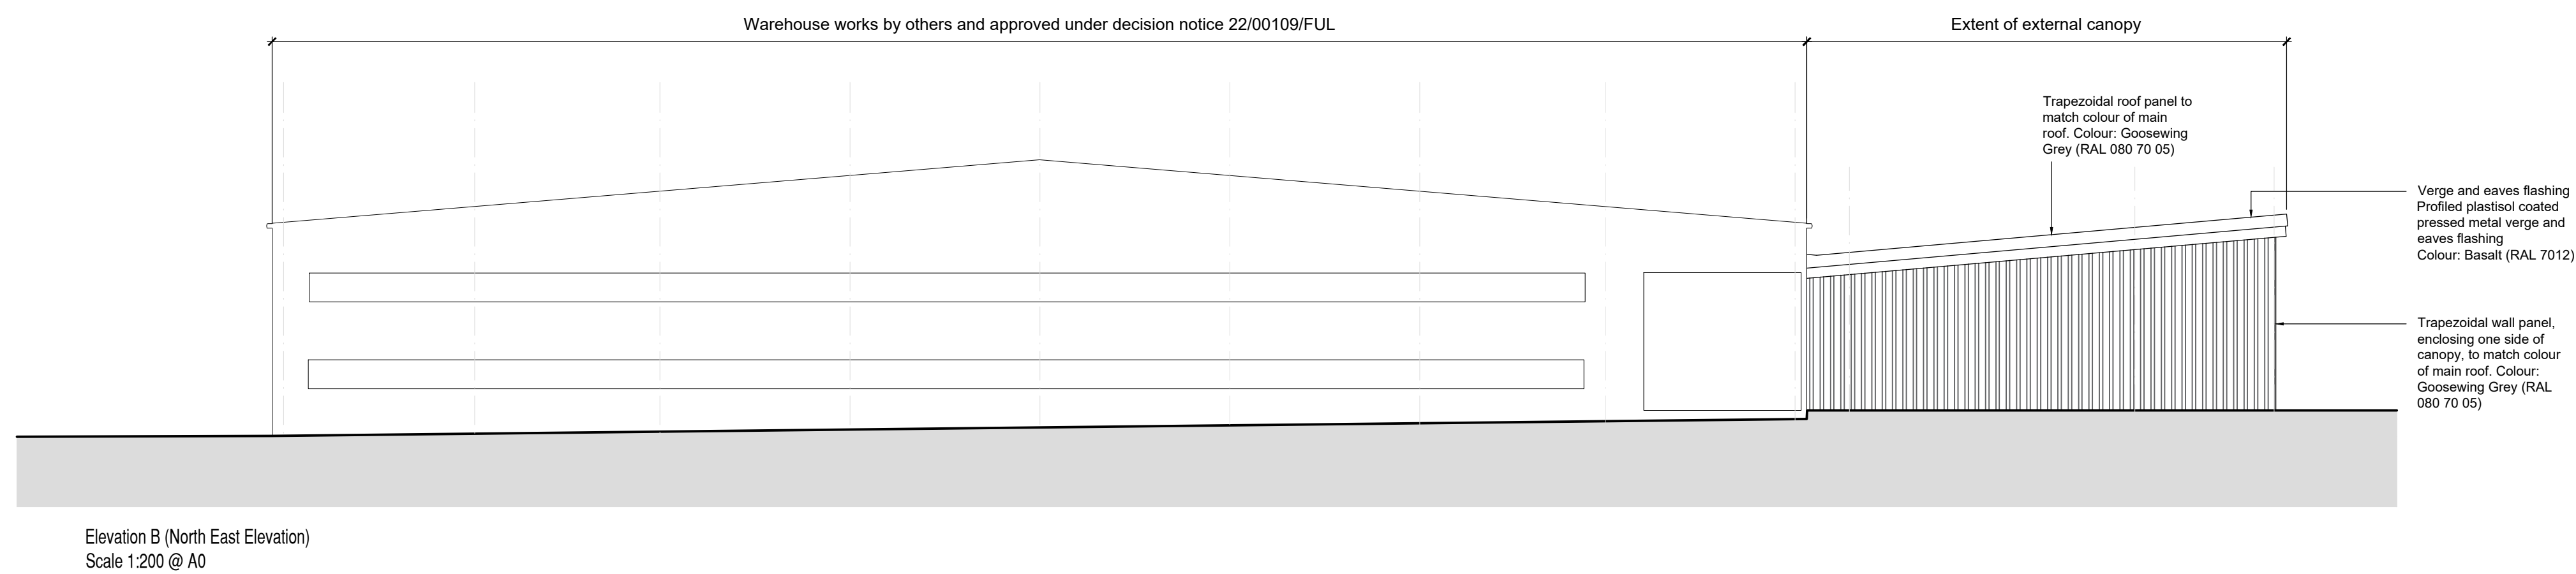

P02	23.04.2024	Planning team
P01	11.04.2024	Final team
REV.	DATE	AMENDMENT

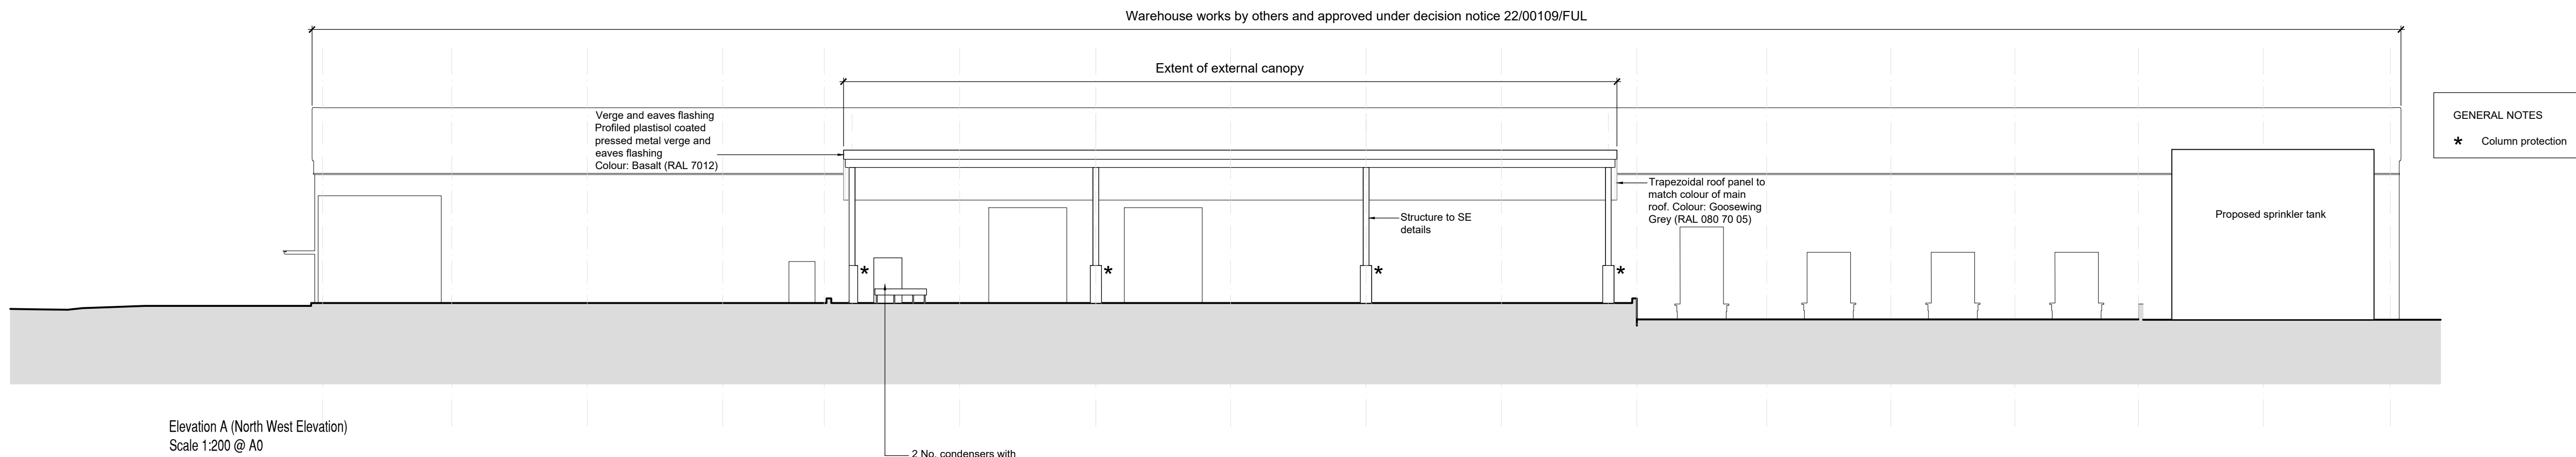

WPL Consulting LLP
1 Airport West, Lancaster Way, Leeds LS19 7ZA
Tel: 0113 202 9444 Fax: 0113 202 9333
E-mail: mail@wplconsulting.co.uk

PROJECT TITLE Unit C Huyton Phase 1 Sovereign Industrial Park		
DRAWING TITLE Proposed External Canopy Elevations		
PROJECT No: 10187	DRAWING No: 1020	REVISION: P02
SCALE: 1:200 @ A0	DATE: April 2024	DRAWN BY: mjl
CHECKED BY:		DATE: