


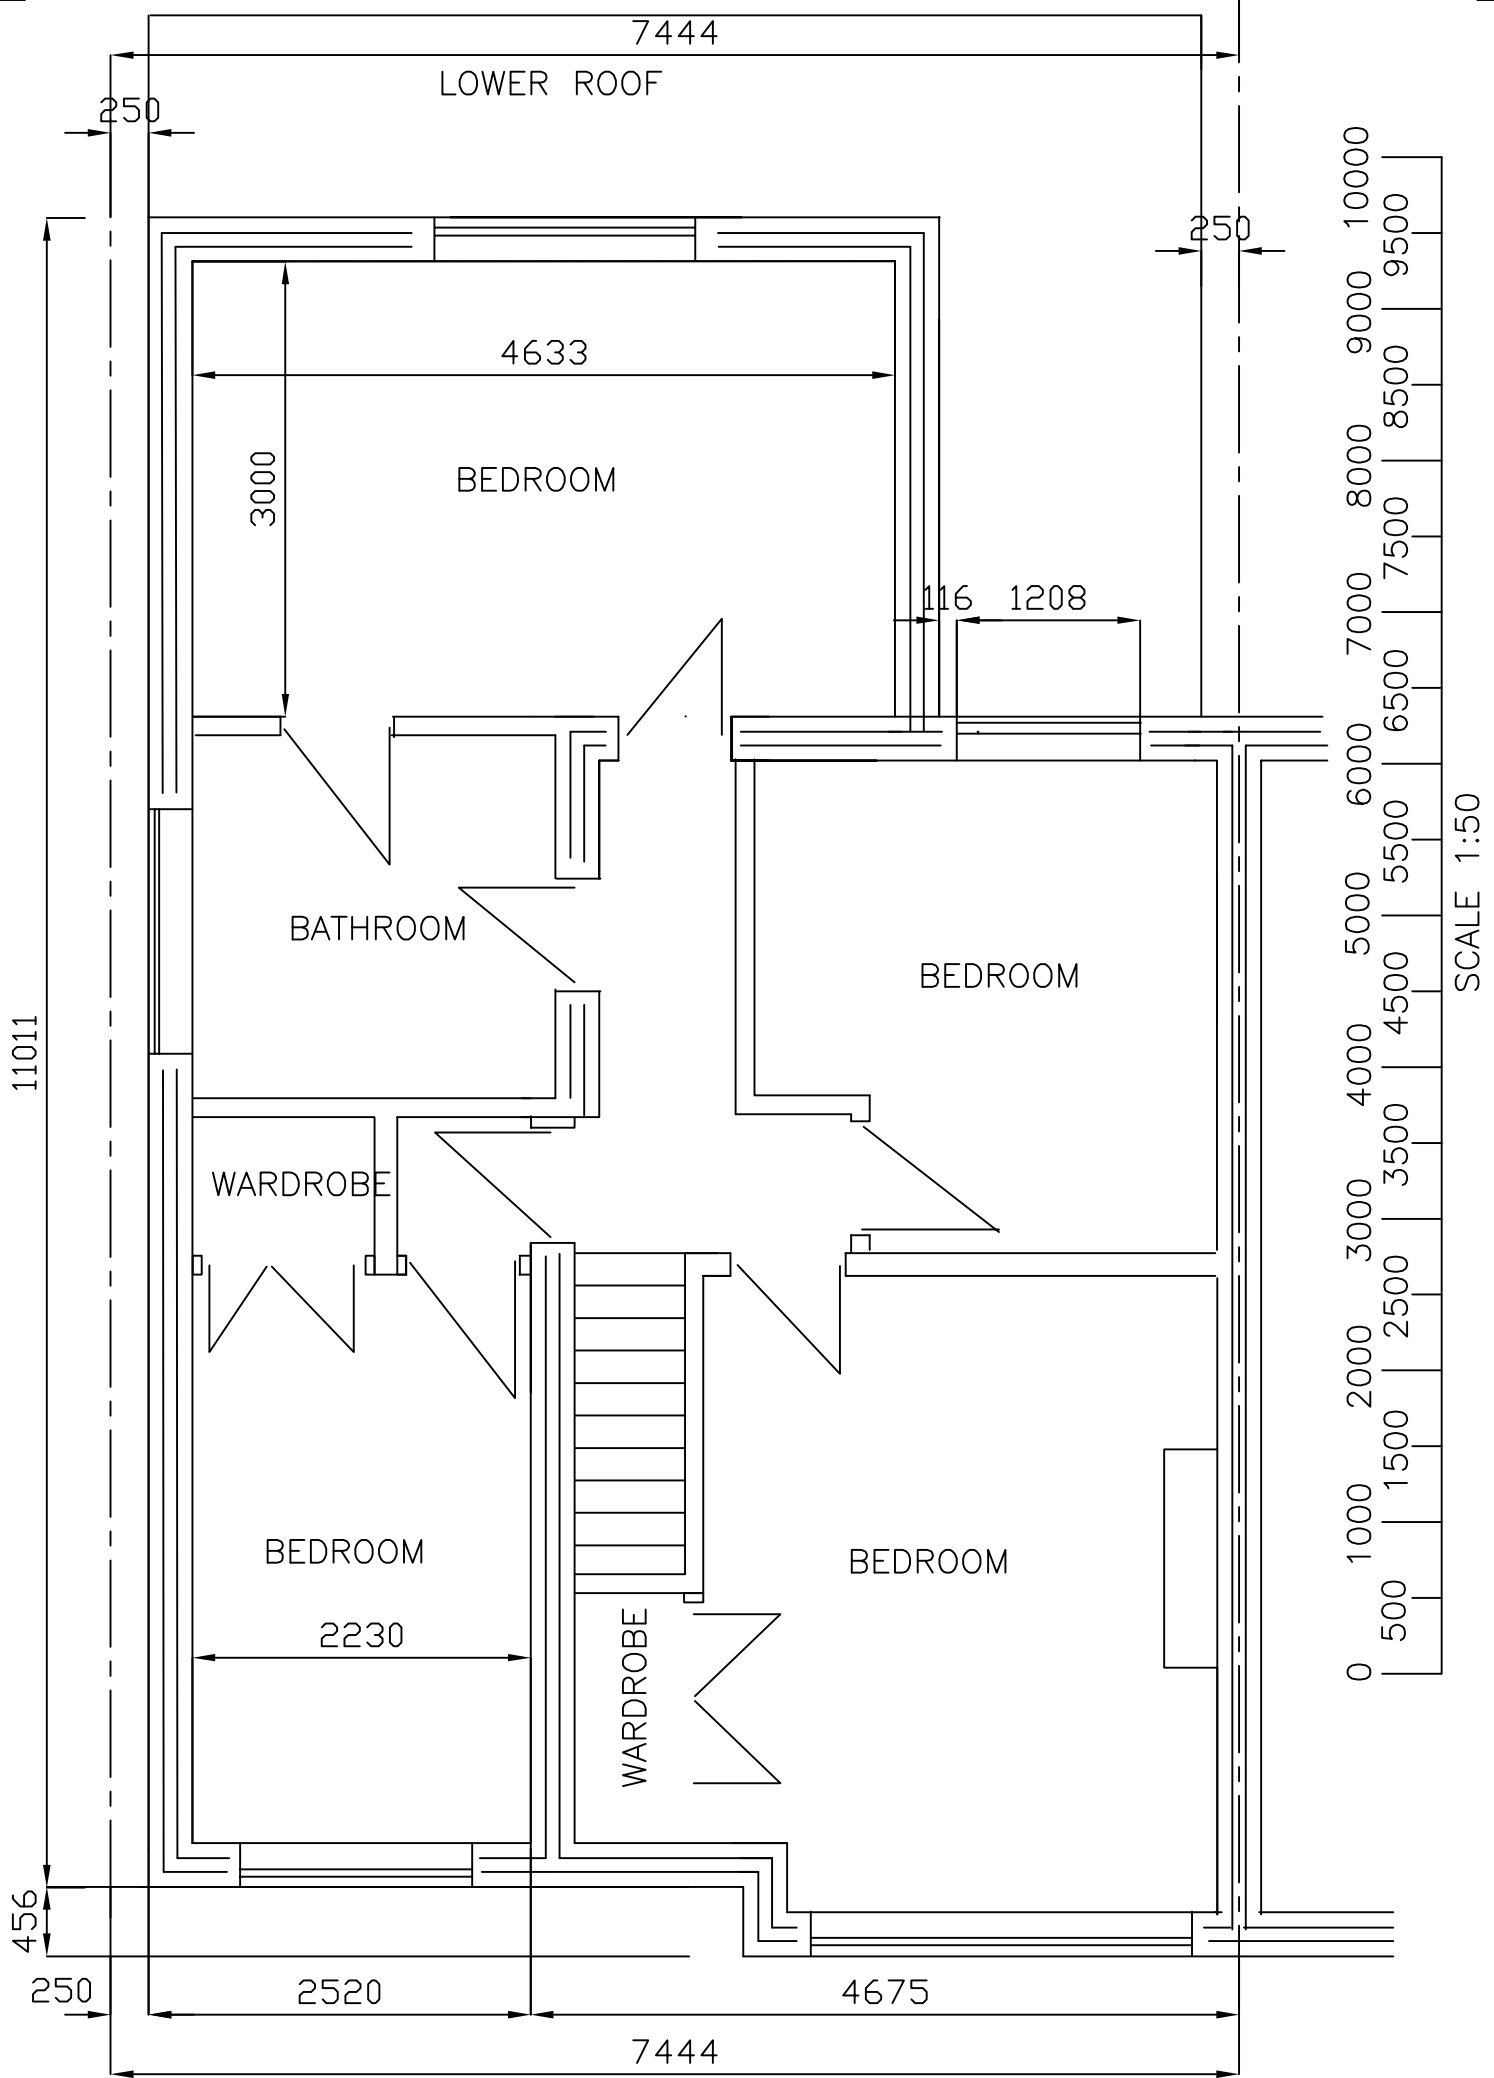

DRG 6A PROPOSED FIRST FLOOR
SCALE 1:50 A4 PORTRAIT