


SCALE 1:50

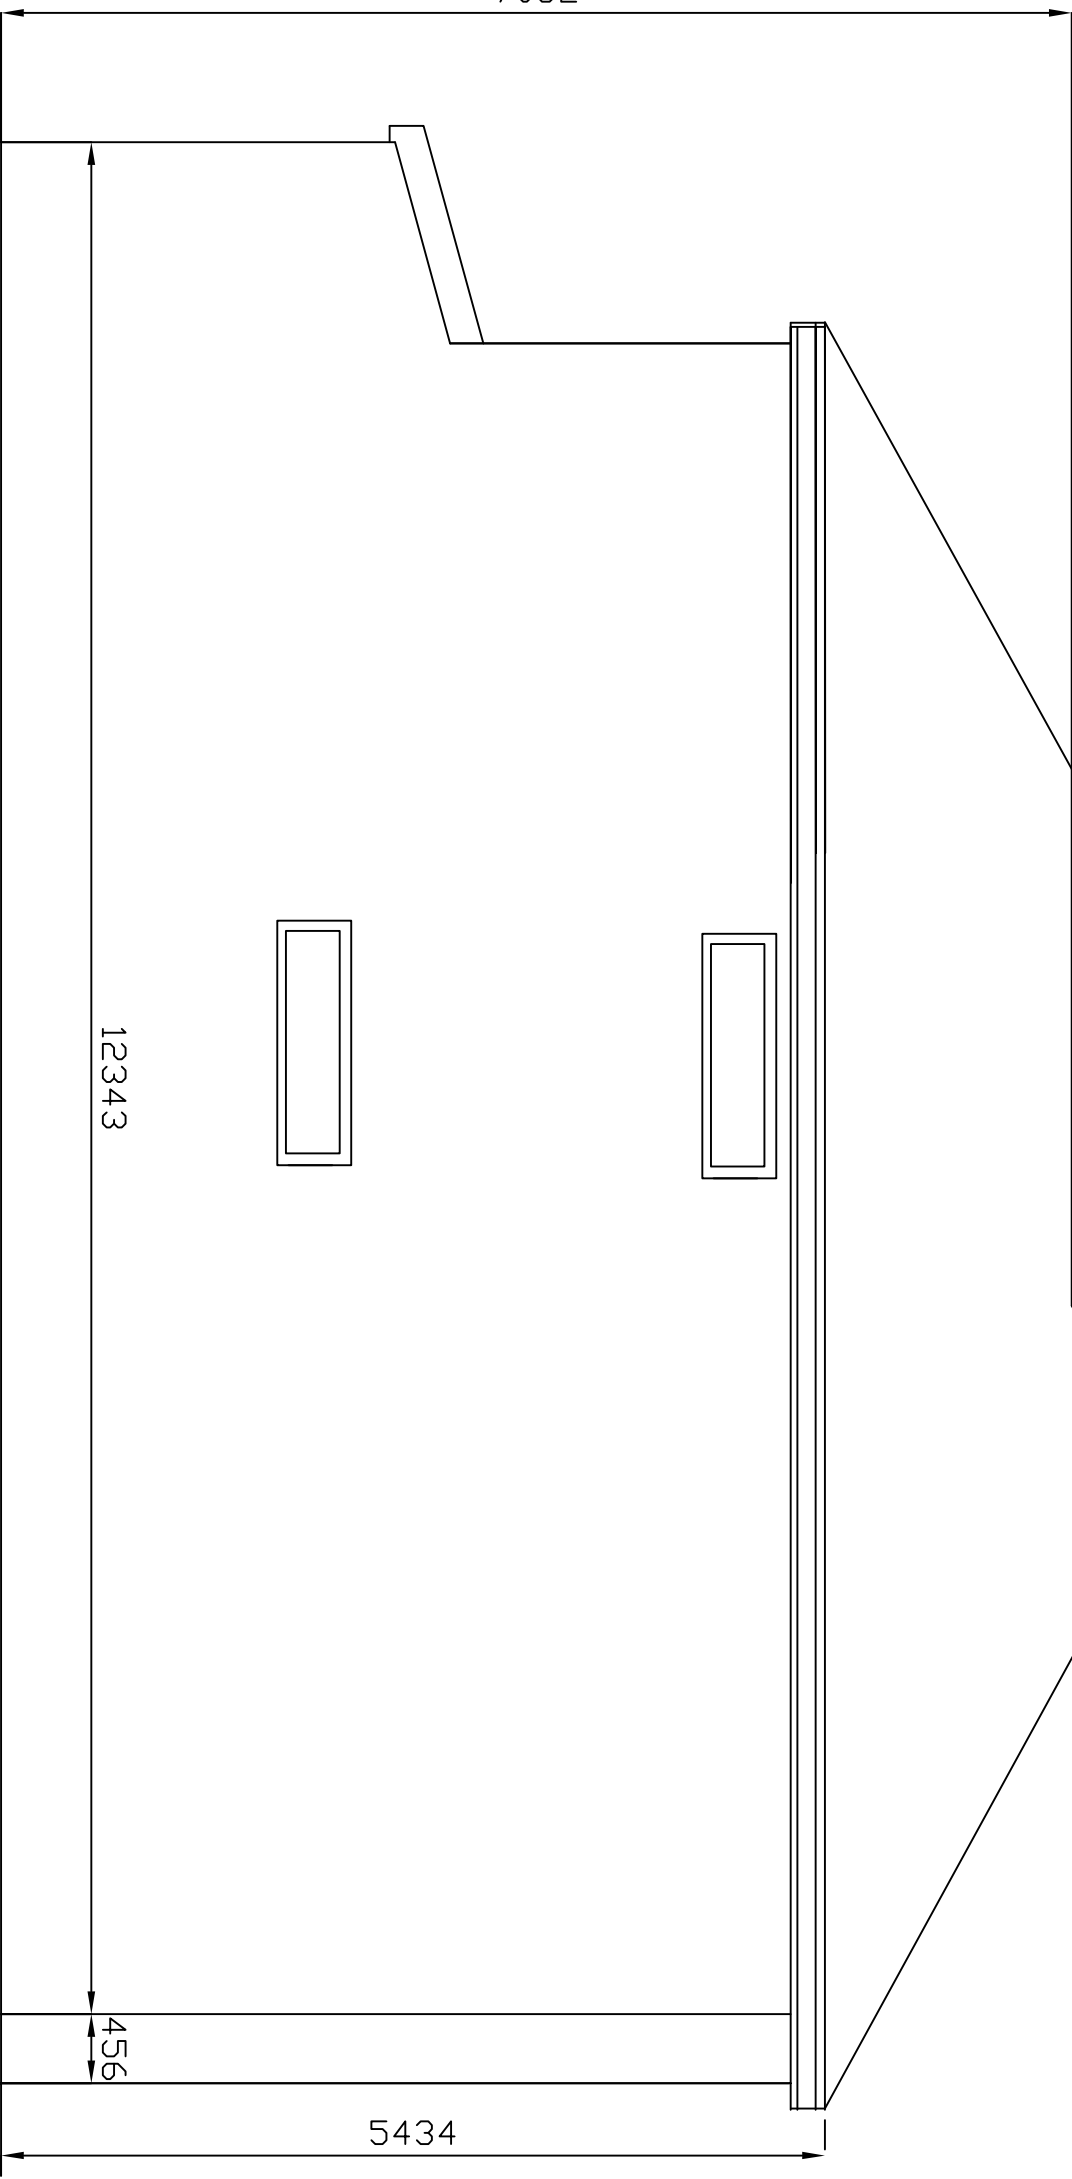

DRG 13A PROPOSED SIDE ELEVATION
SCALE 1:50 A4 LANDSCAPE