


SCALE 1:50

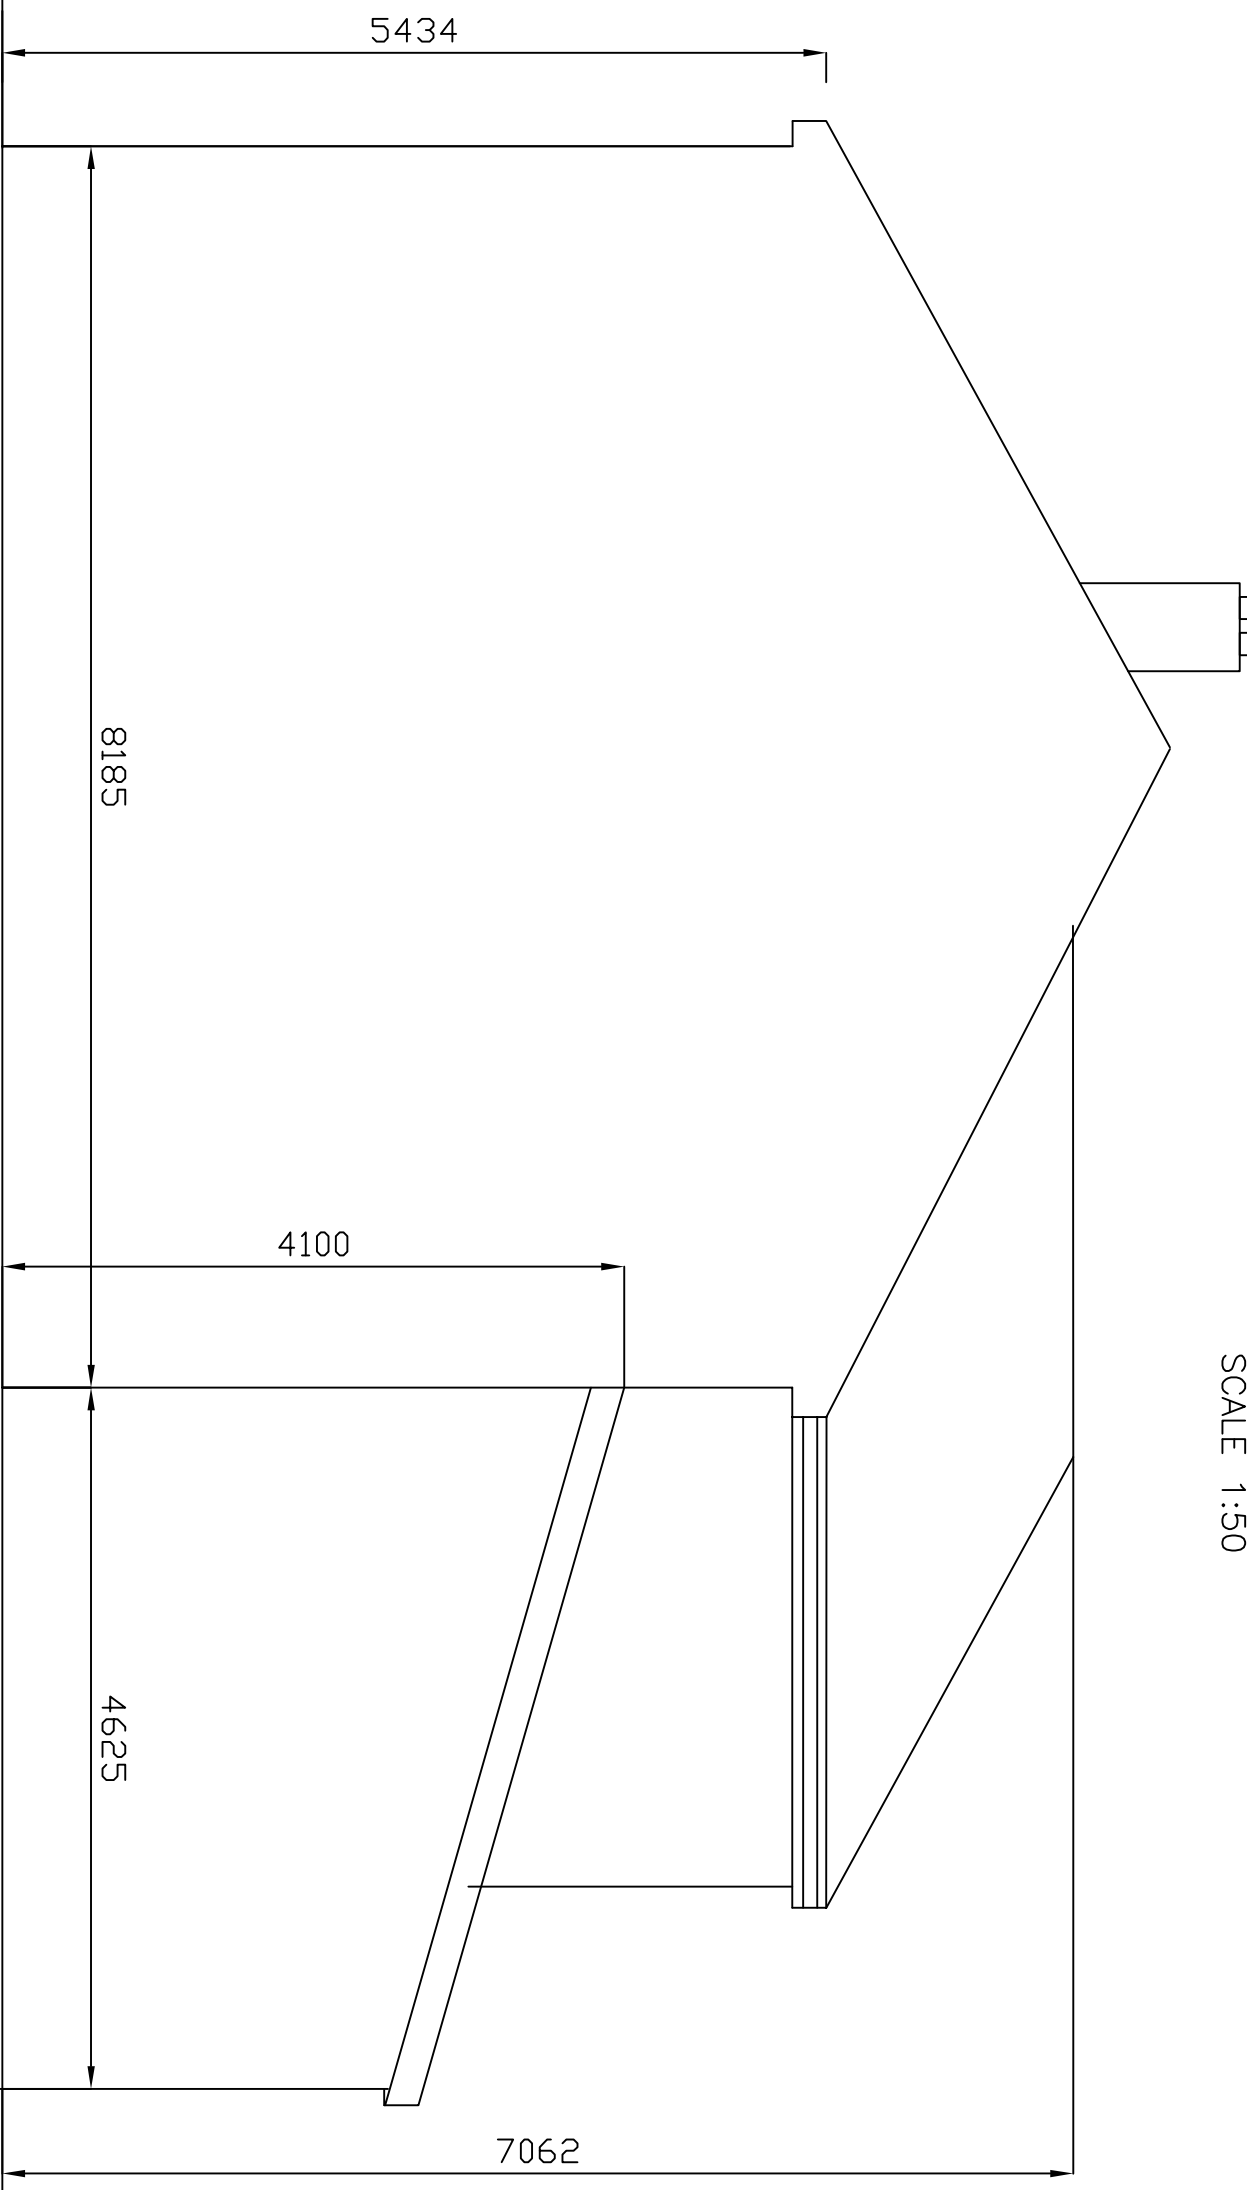

DRG 14A PROPOSED SIDE ELEVATION
SCALE 1:50 A4 LANDSCAPE