


SCALE 1:50

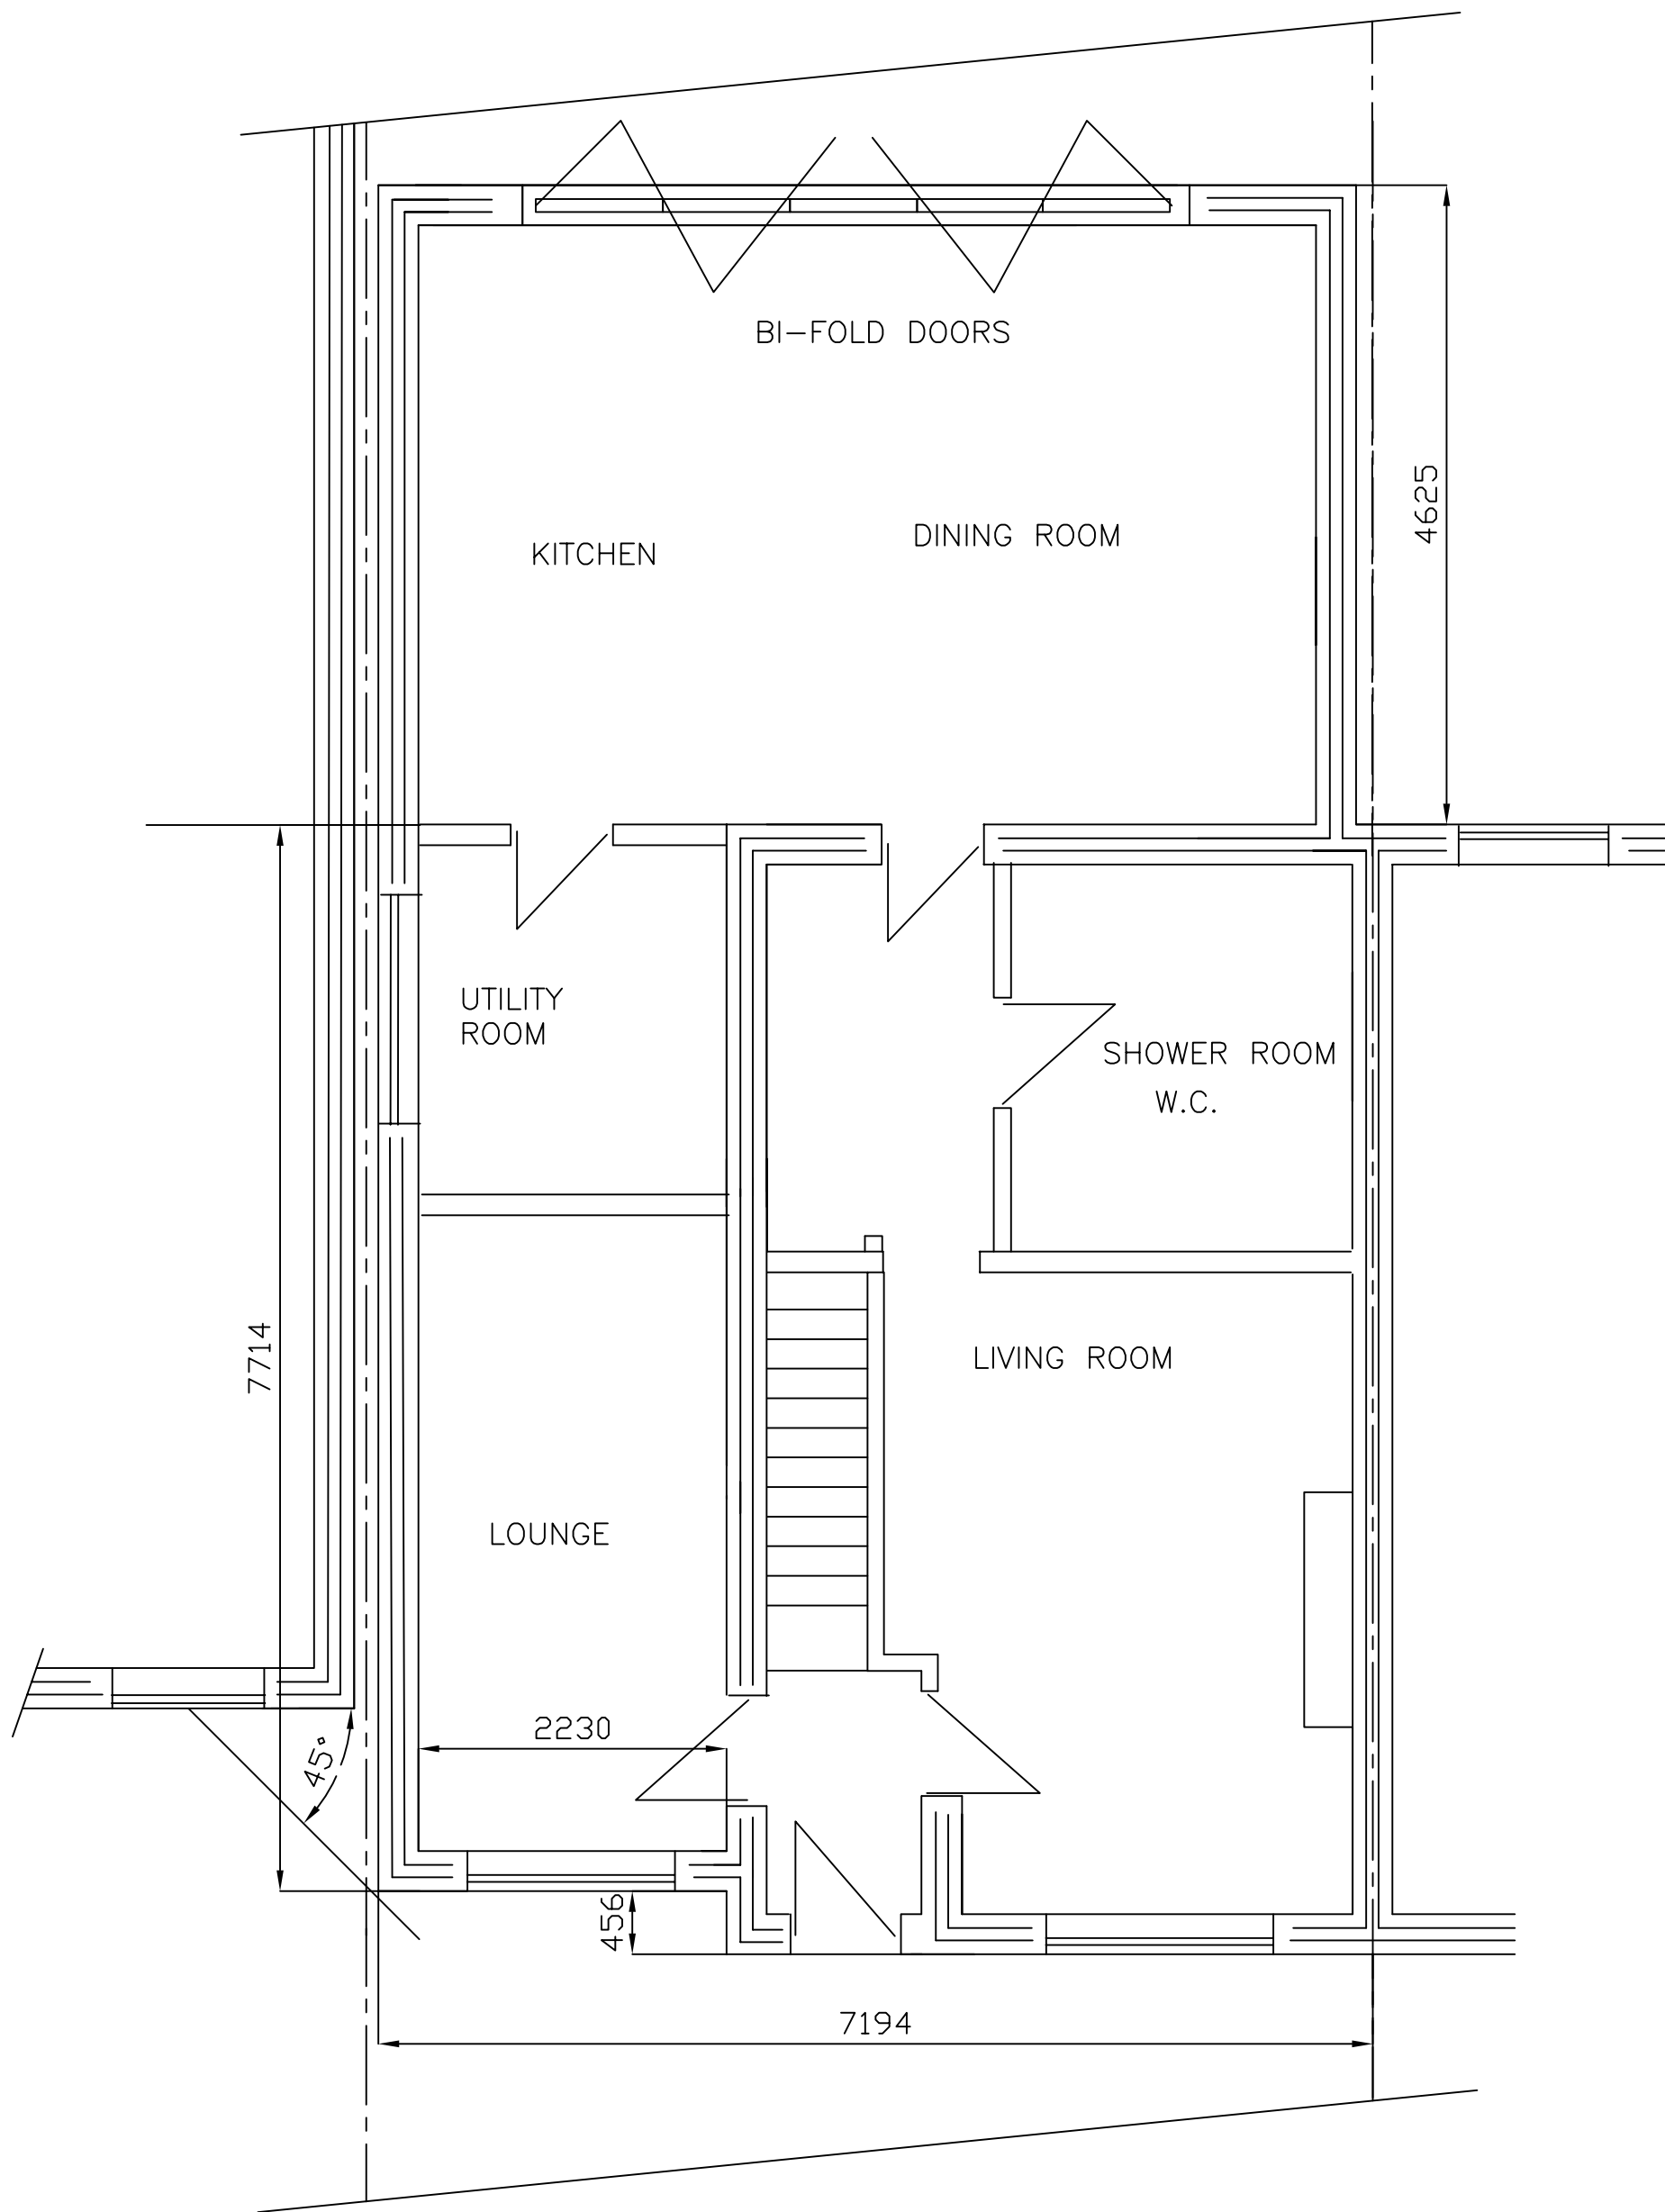

DRG 18 PROPOSED GROUND FLOOR
SCALE 1:50 A3 PORTRAIT