



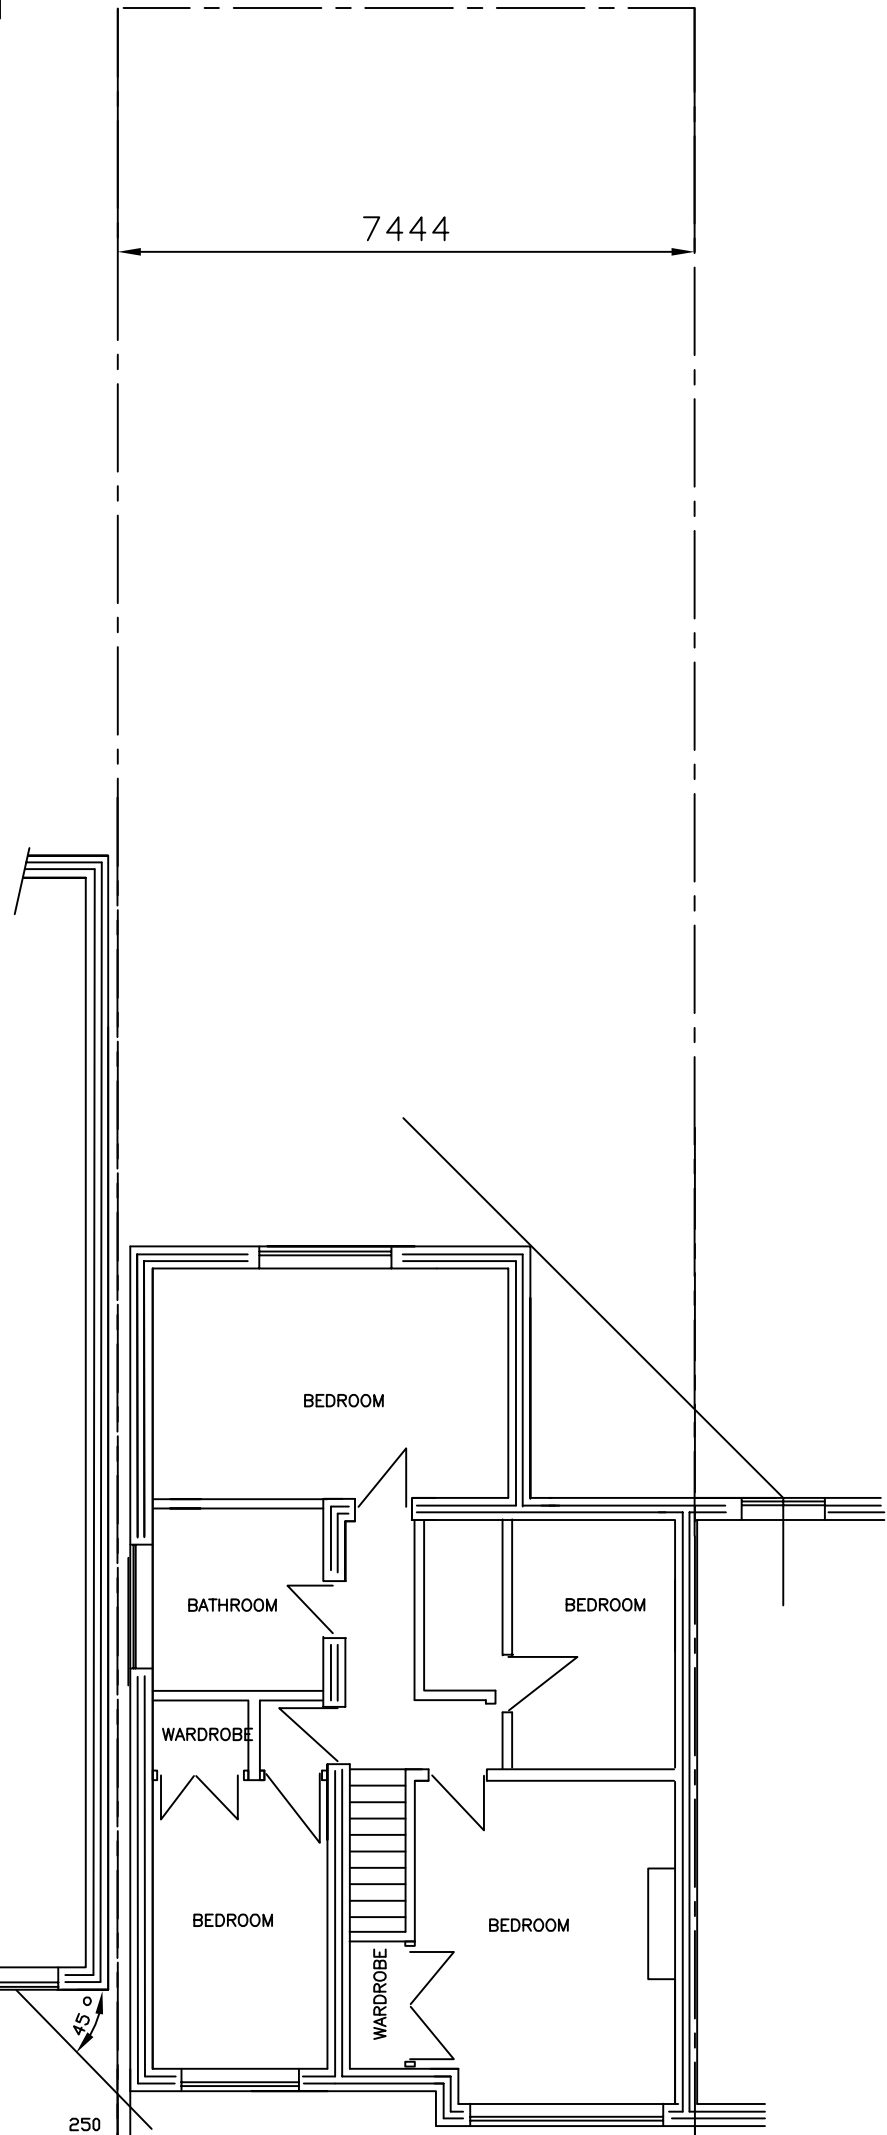

DRG 6 PROPOSED FIRST FLOOR
SCALE 1:50 A4 PORTRAIT

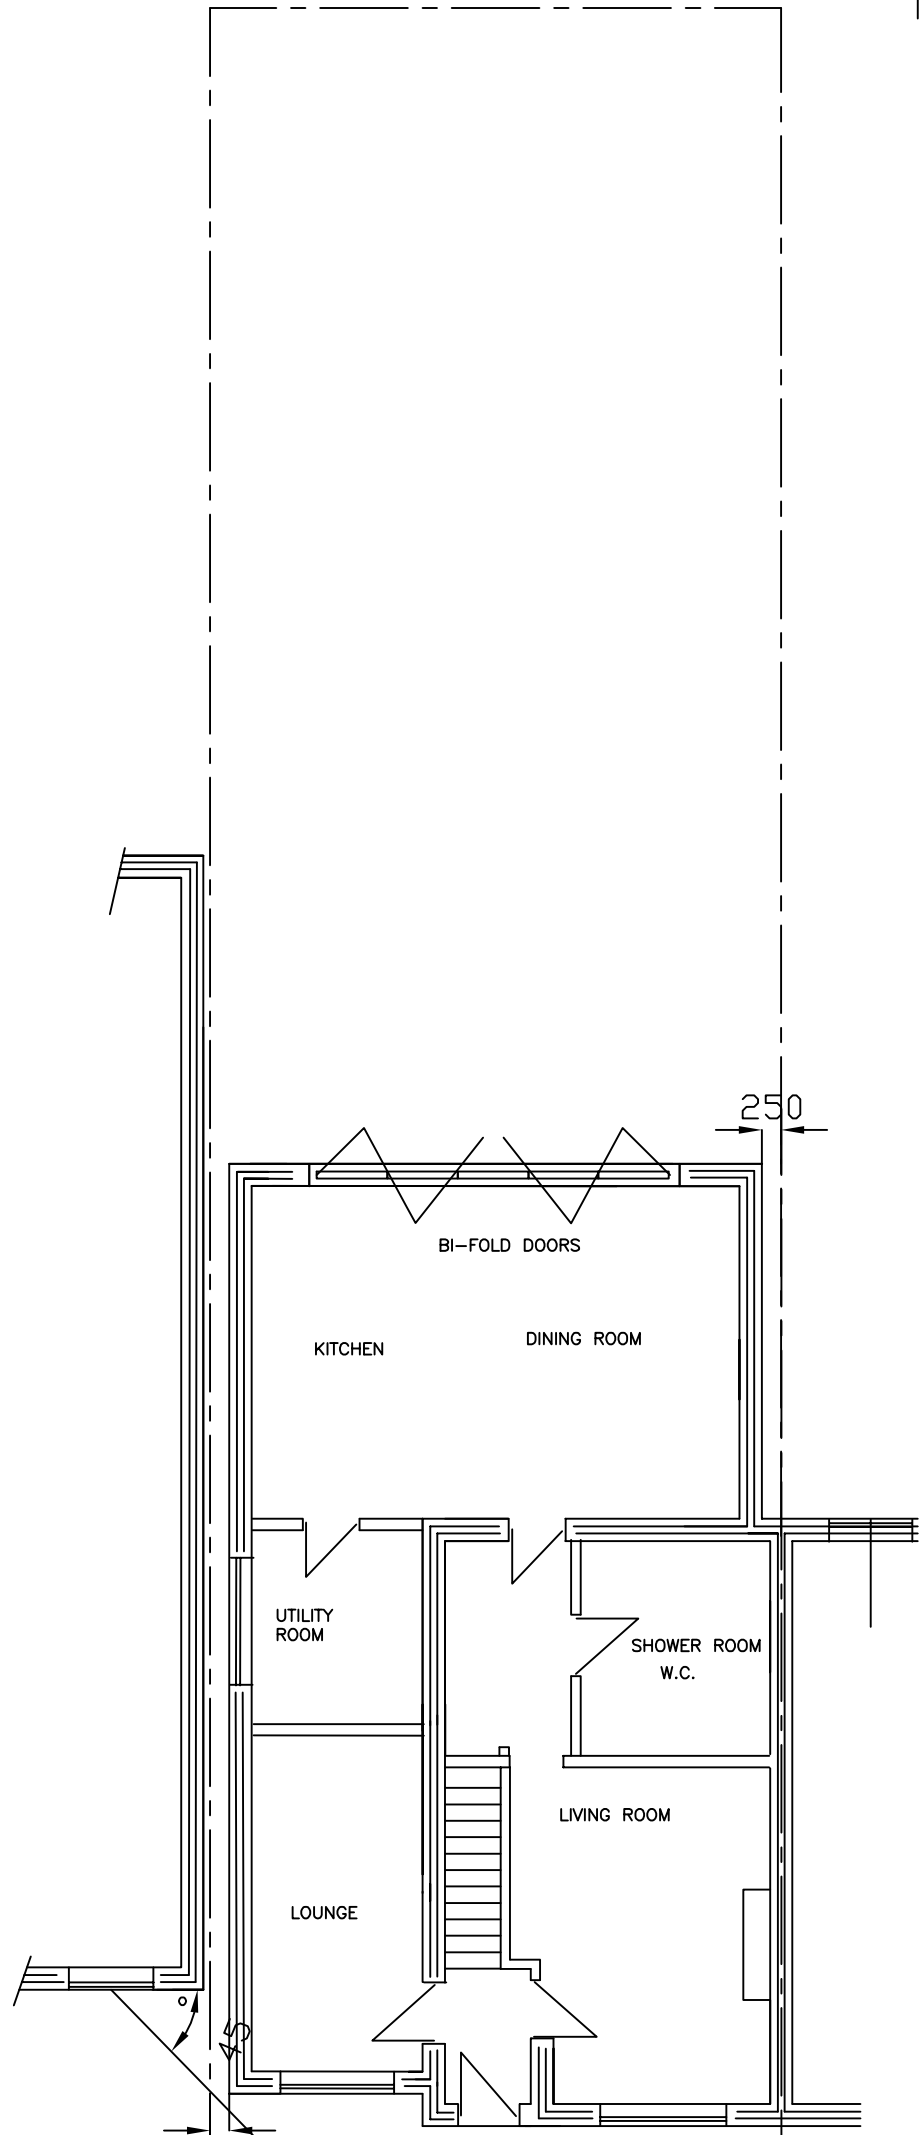

DRG 19 PROPOSED BLOCK PLANS
SCALE 1:100 A3 PORTRAIT