




SCALE 1:50

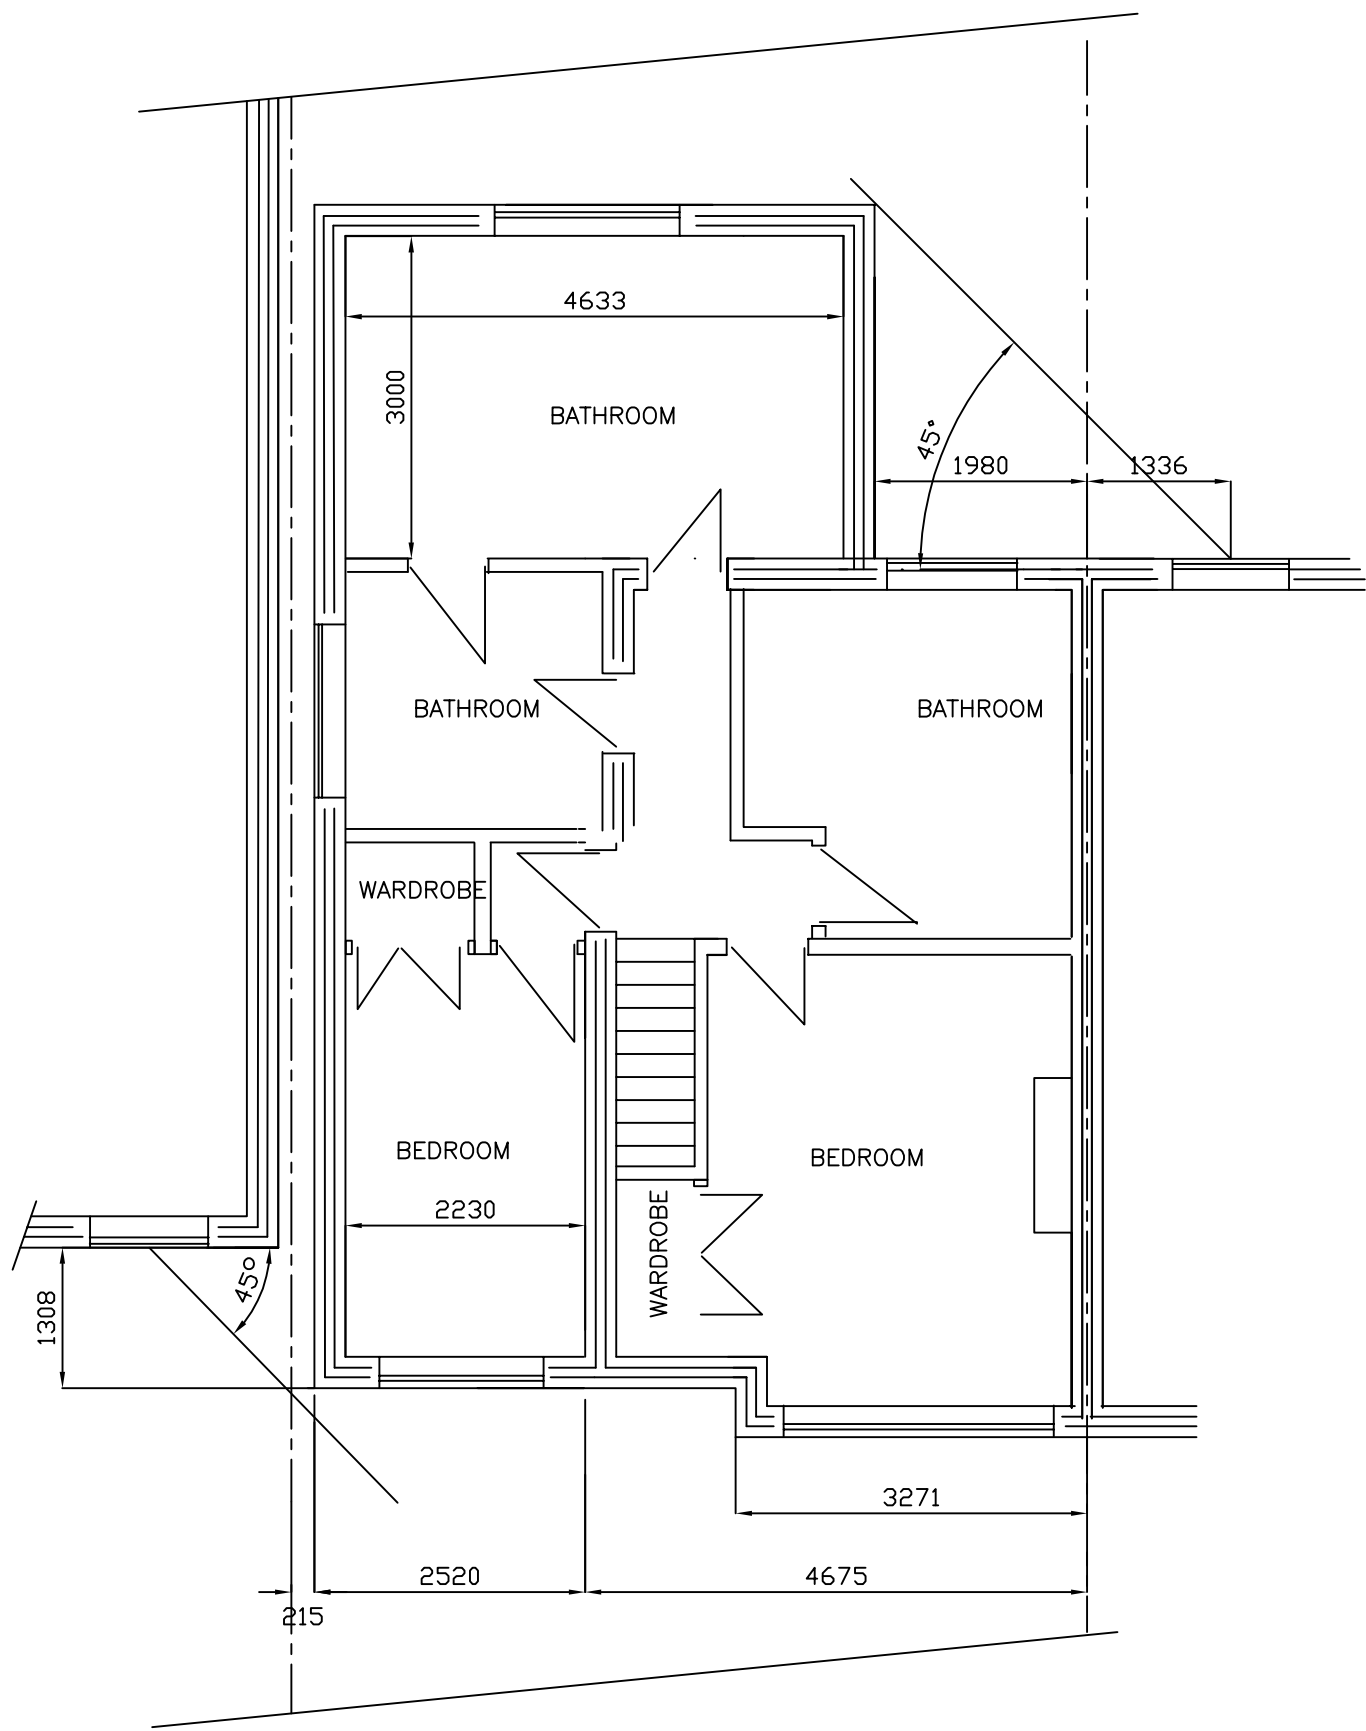

DRG 17 PROPOSED FIRST FLOOR
SCALE 1:50 A4 PORTRAIT