


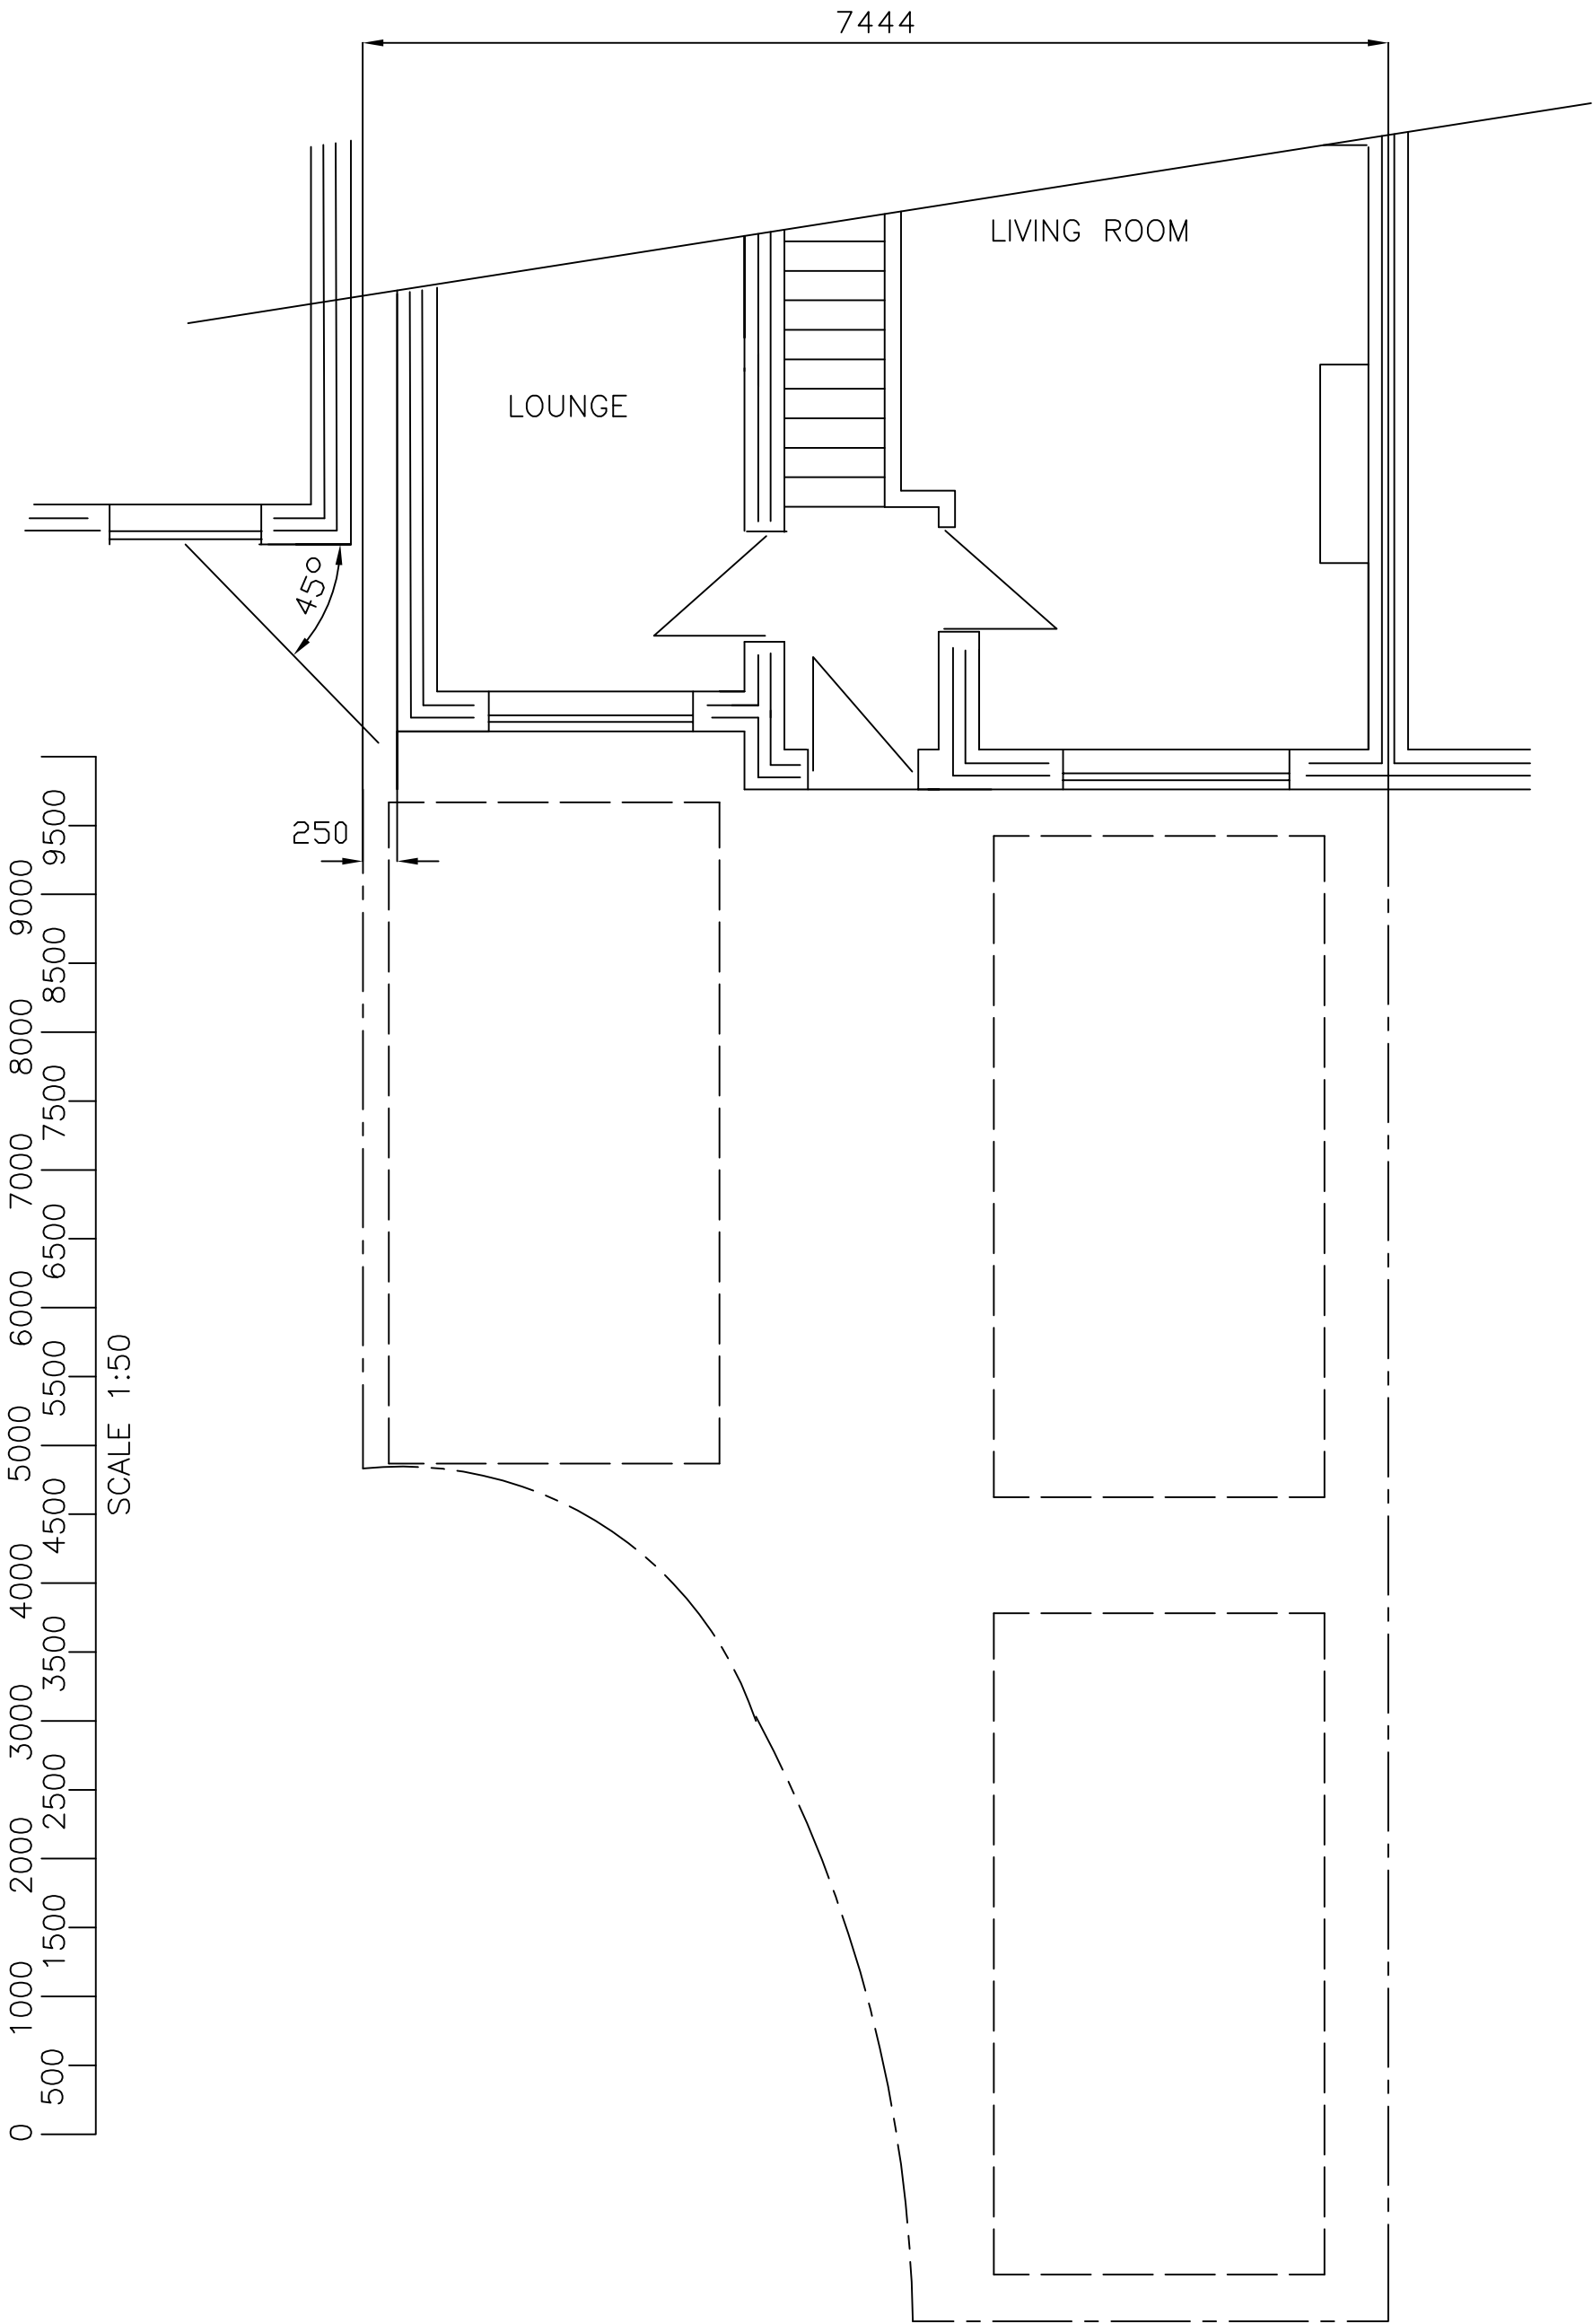

DRG 20 CAR PARK PLAN
SCALE 1:100 A3 PORTRAIT