



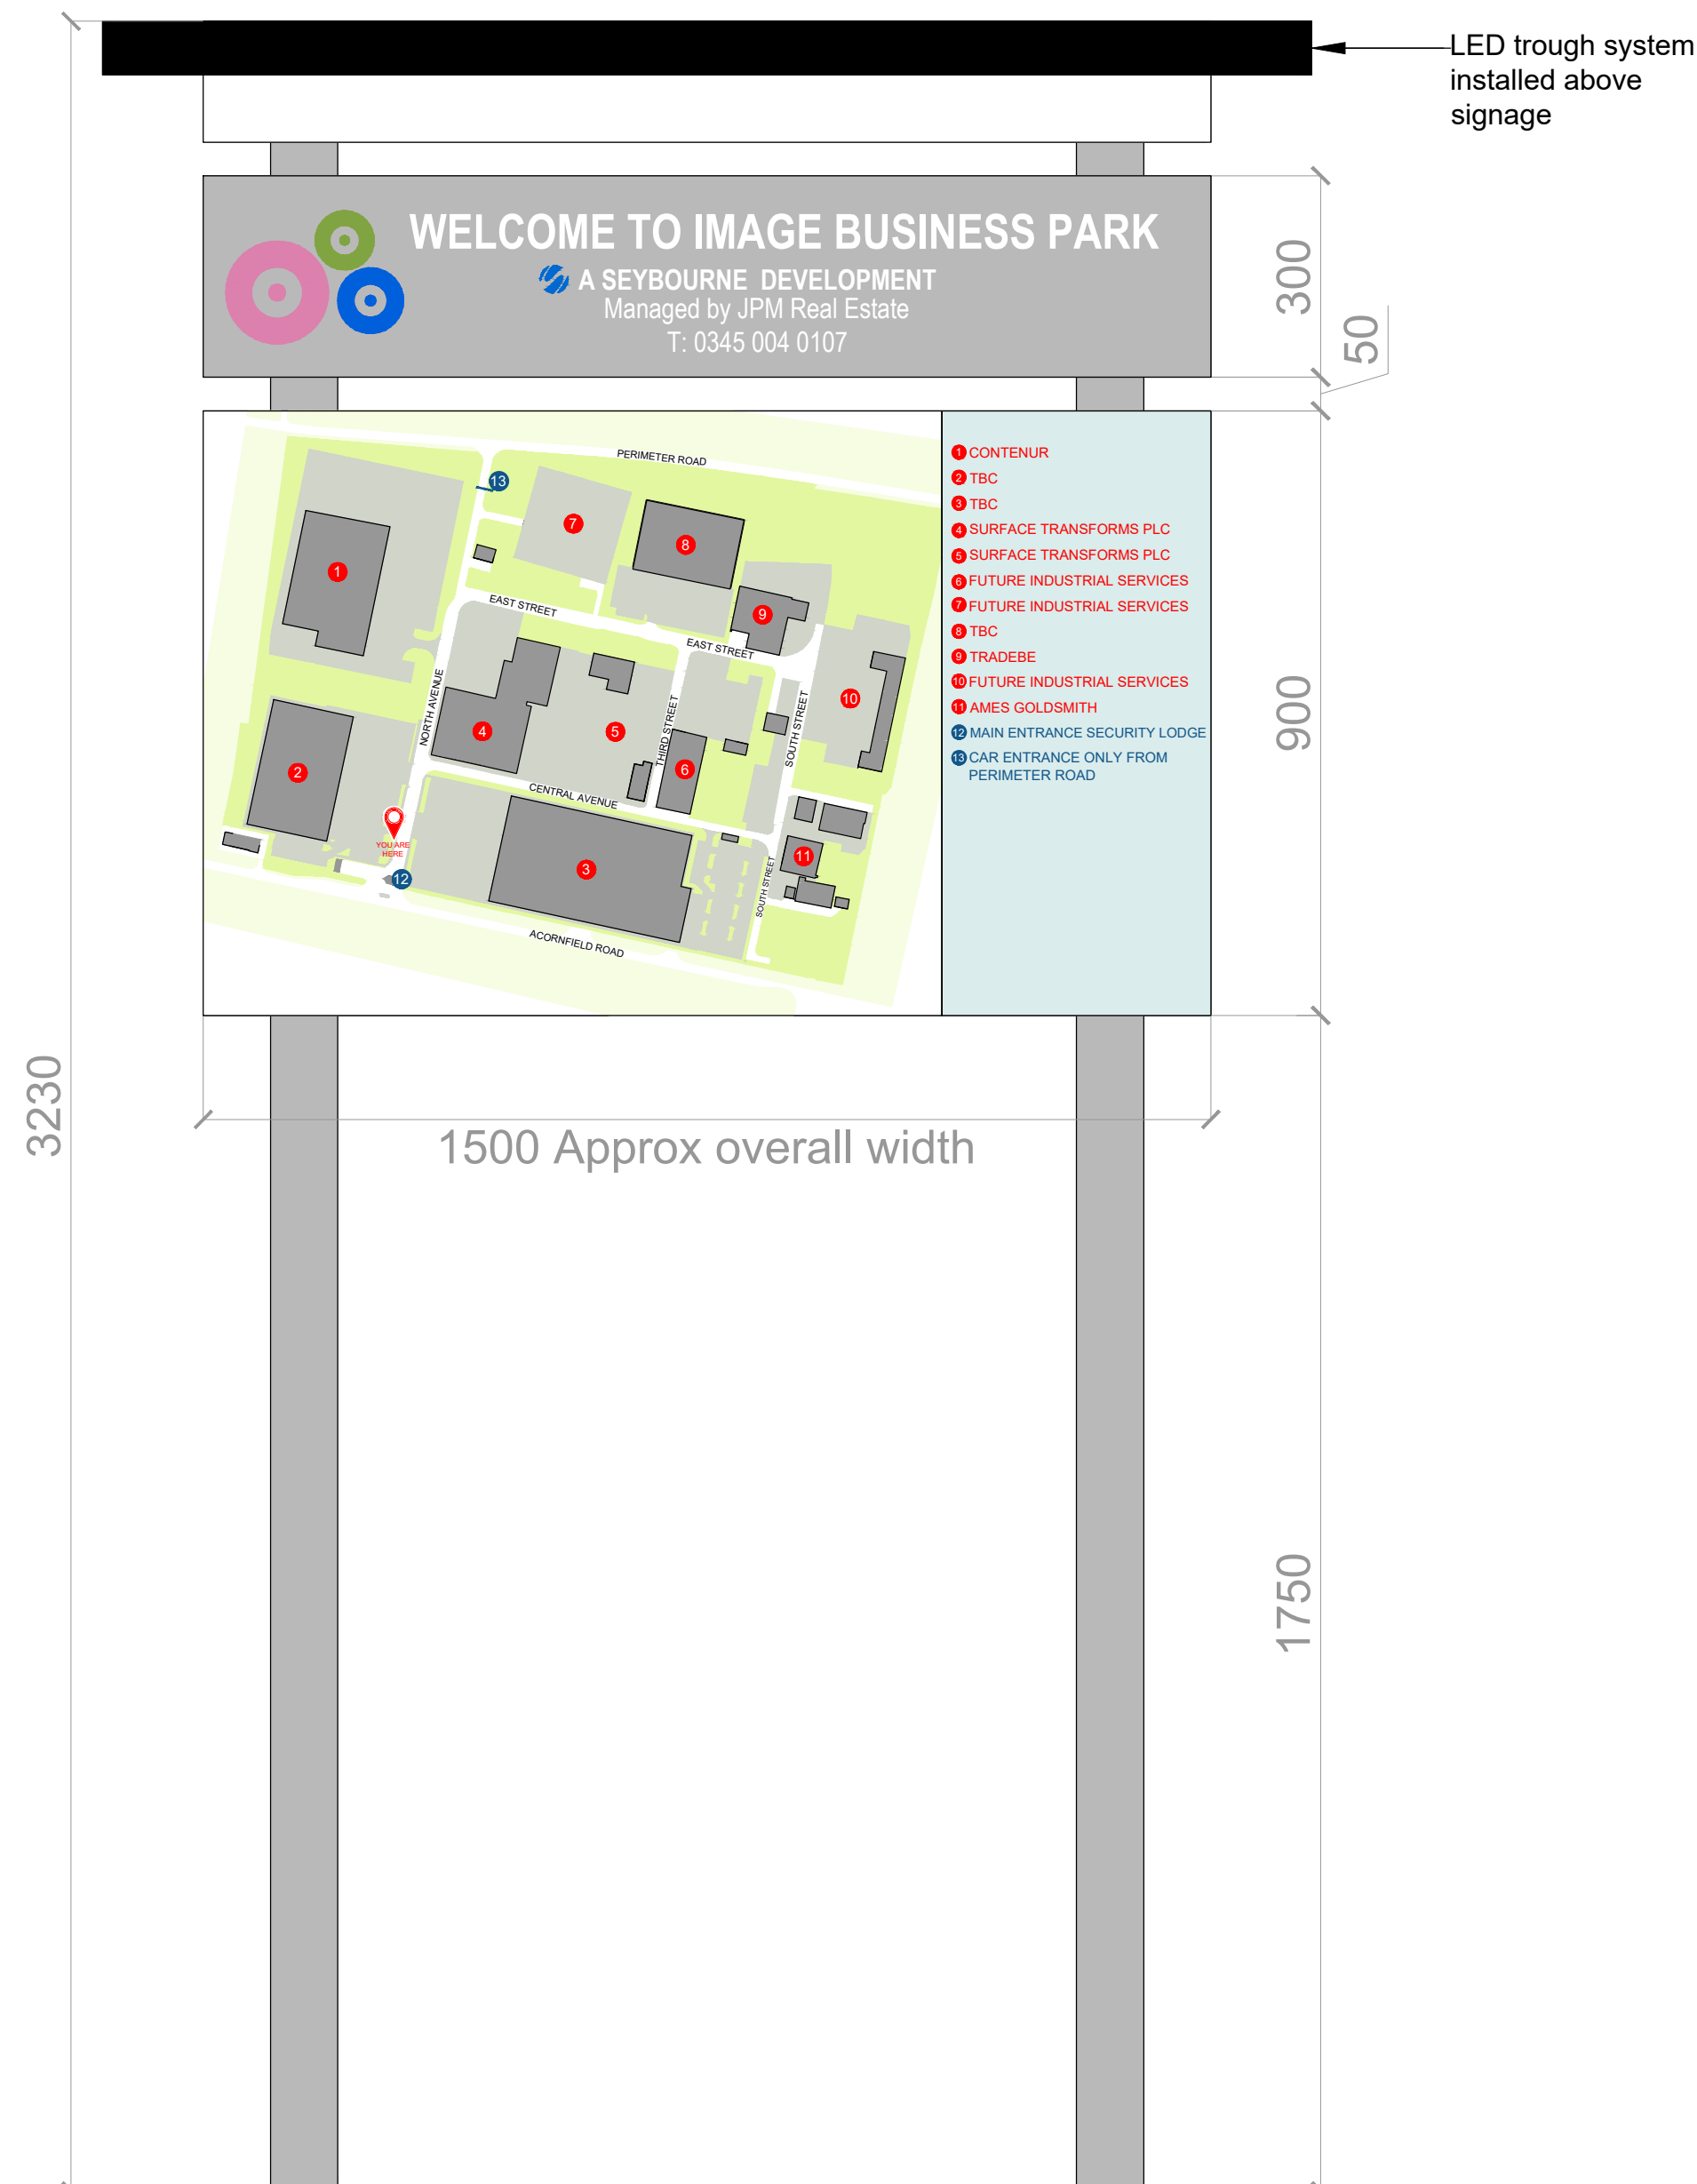

01 Proposed Signage Elevation (Entrance from Acornfield Road)
1:10@ A1

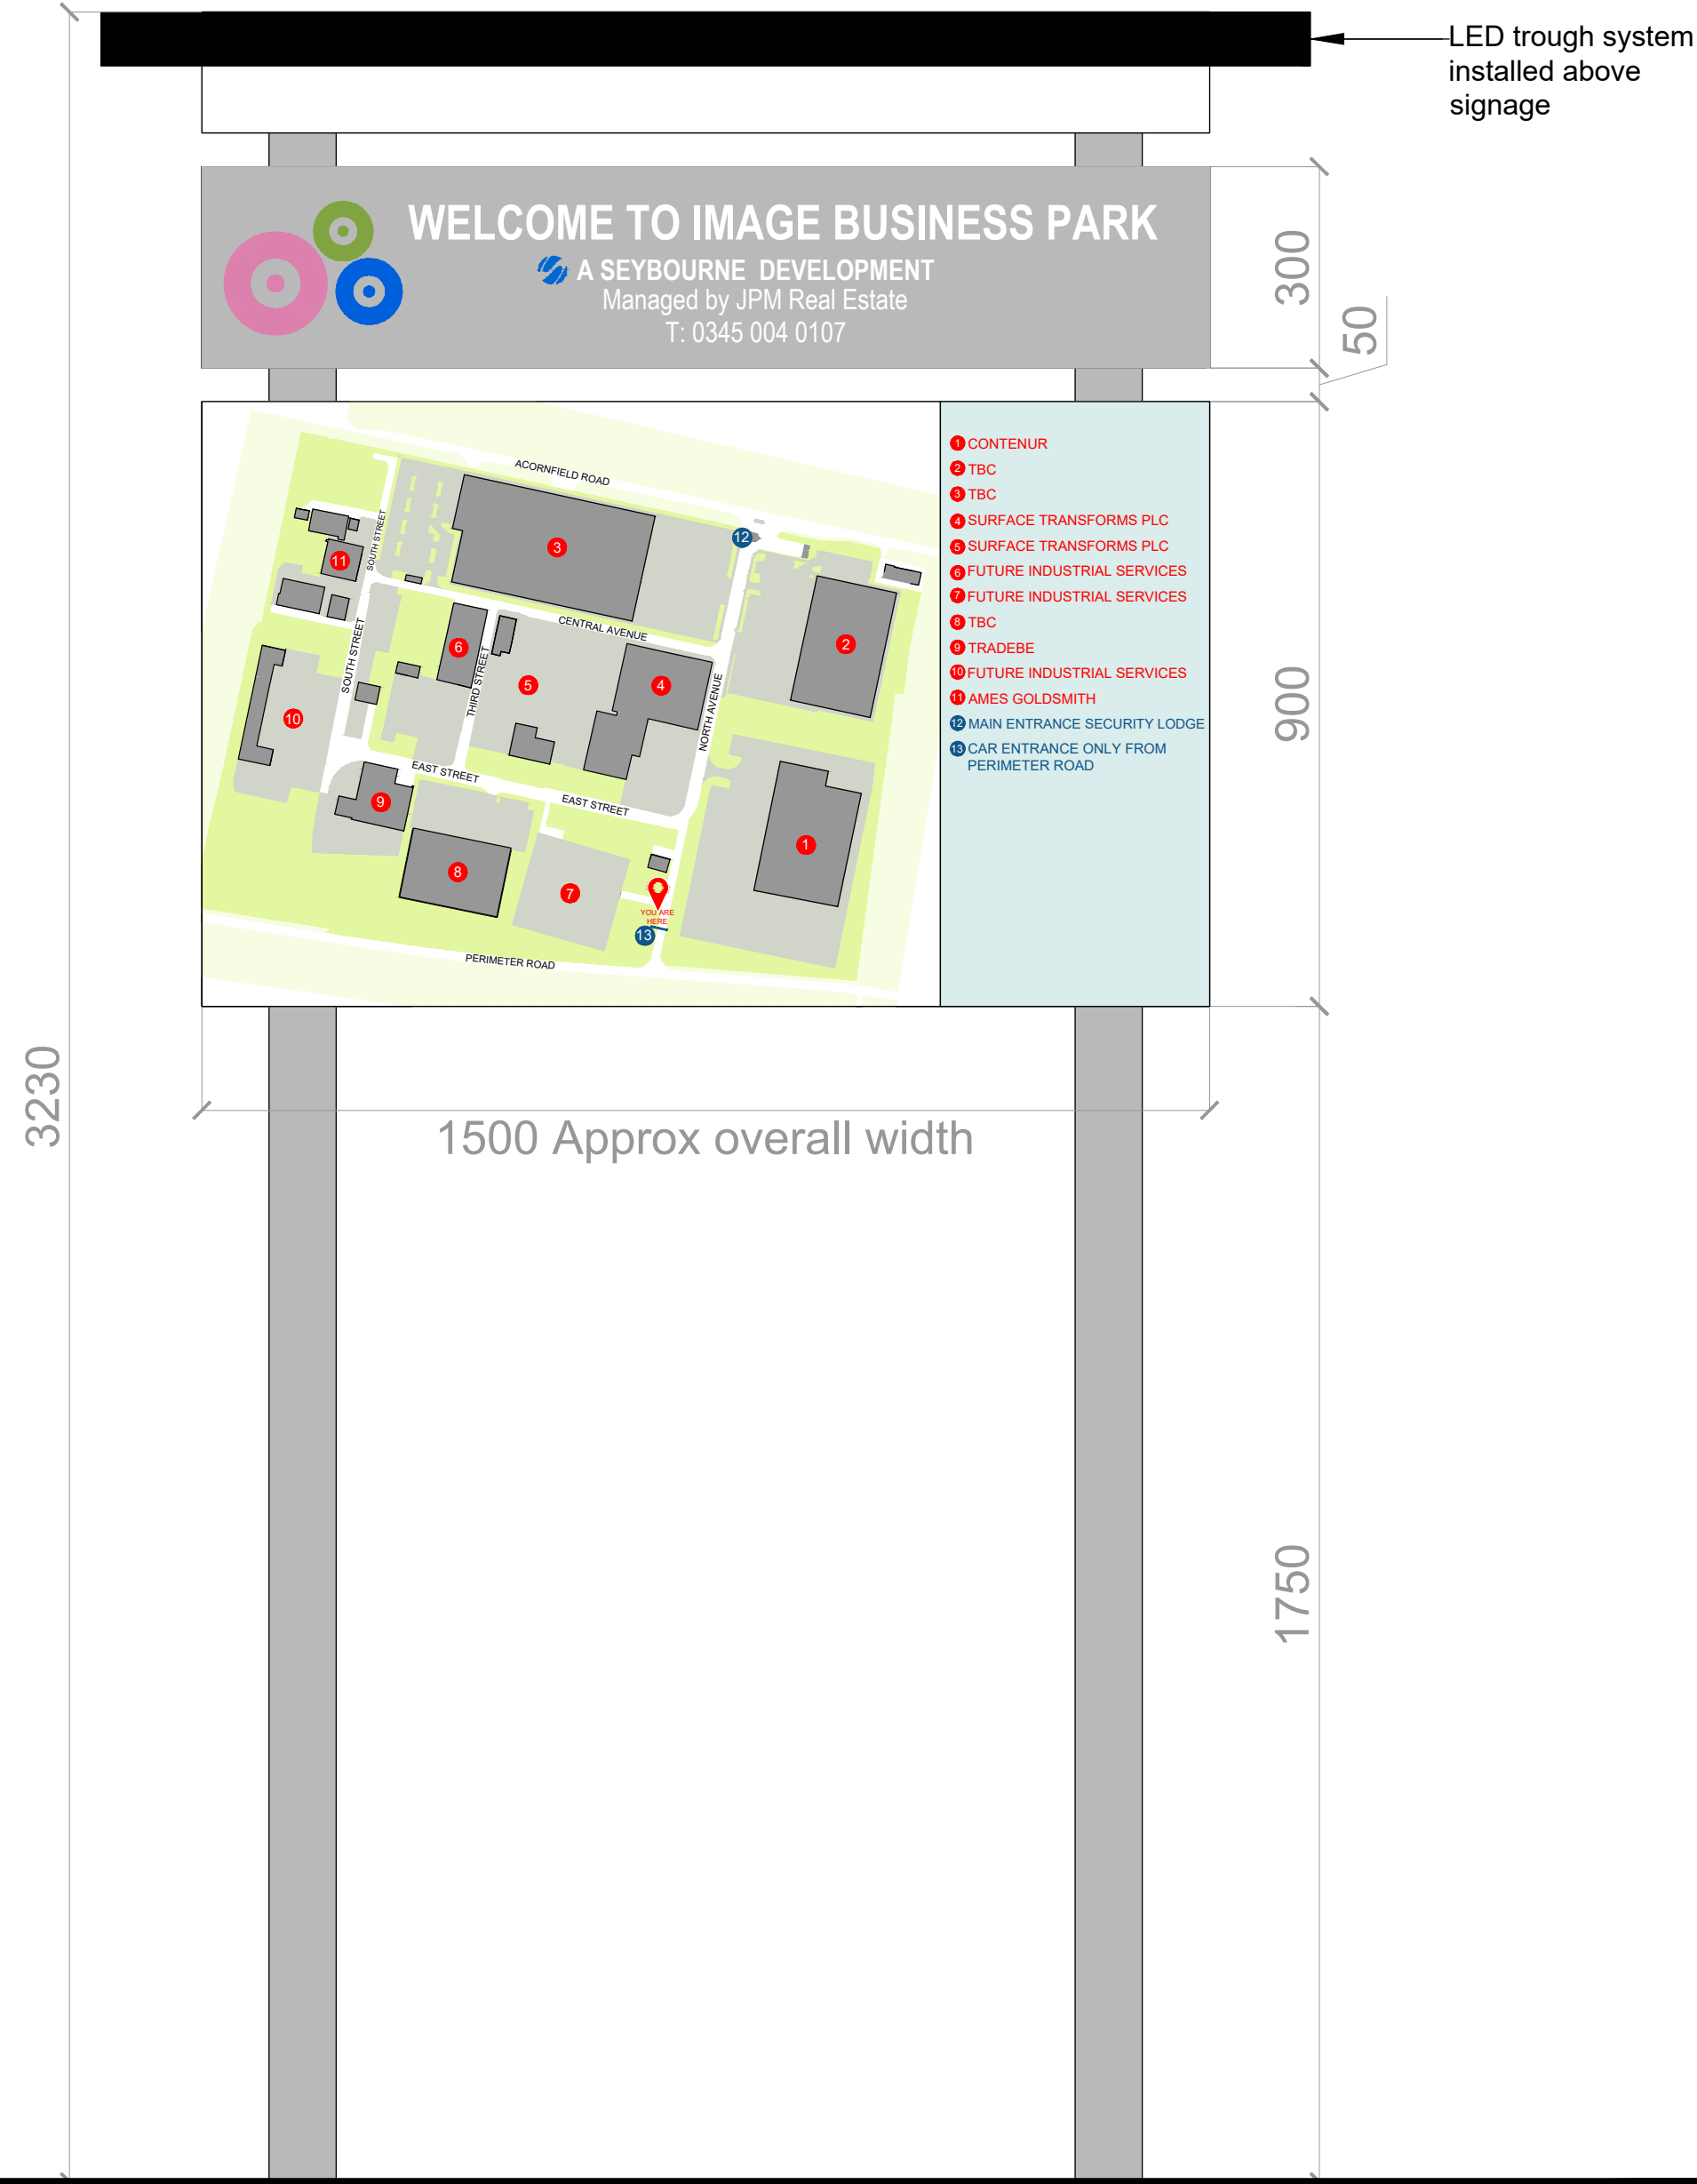


02 Proposed Signage Elevation (Entrance from Perimeter Road)
1:10@ A1

Disclaimer:
Subject to survey.

Notes:

C	Telephone number amended	05.03.2024	MA	HA
B	Signage details updated	04.03.2024	MA	HA
A	Signage details updated	29.02.2024	MA	HA
-	First issue	14.02.2024	MA	HA
Rev:	Notes:	Date:	Dwn:	Iss:

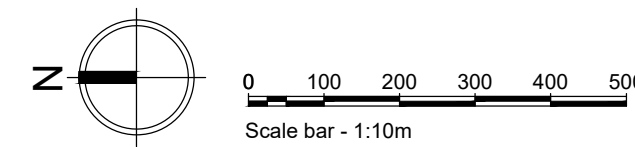

hale
ARCHITECTURE | DESIGN MANAGEMENT
22c Leathermarket Street, London, SE1 3HP

Project:
Image Business Park, Knowsley
23072

Drawing Title:
Image Business Park
Wayfinding Site MAp
Signage

Project No: 23072	Scale @ A1: 1:10	Revision: C
----------------------	---------------------	----------------