





01 Proposed Two Signages Location plan (100m from Perimeter Road Entrance.)
1:1000@ A1

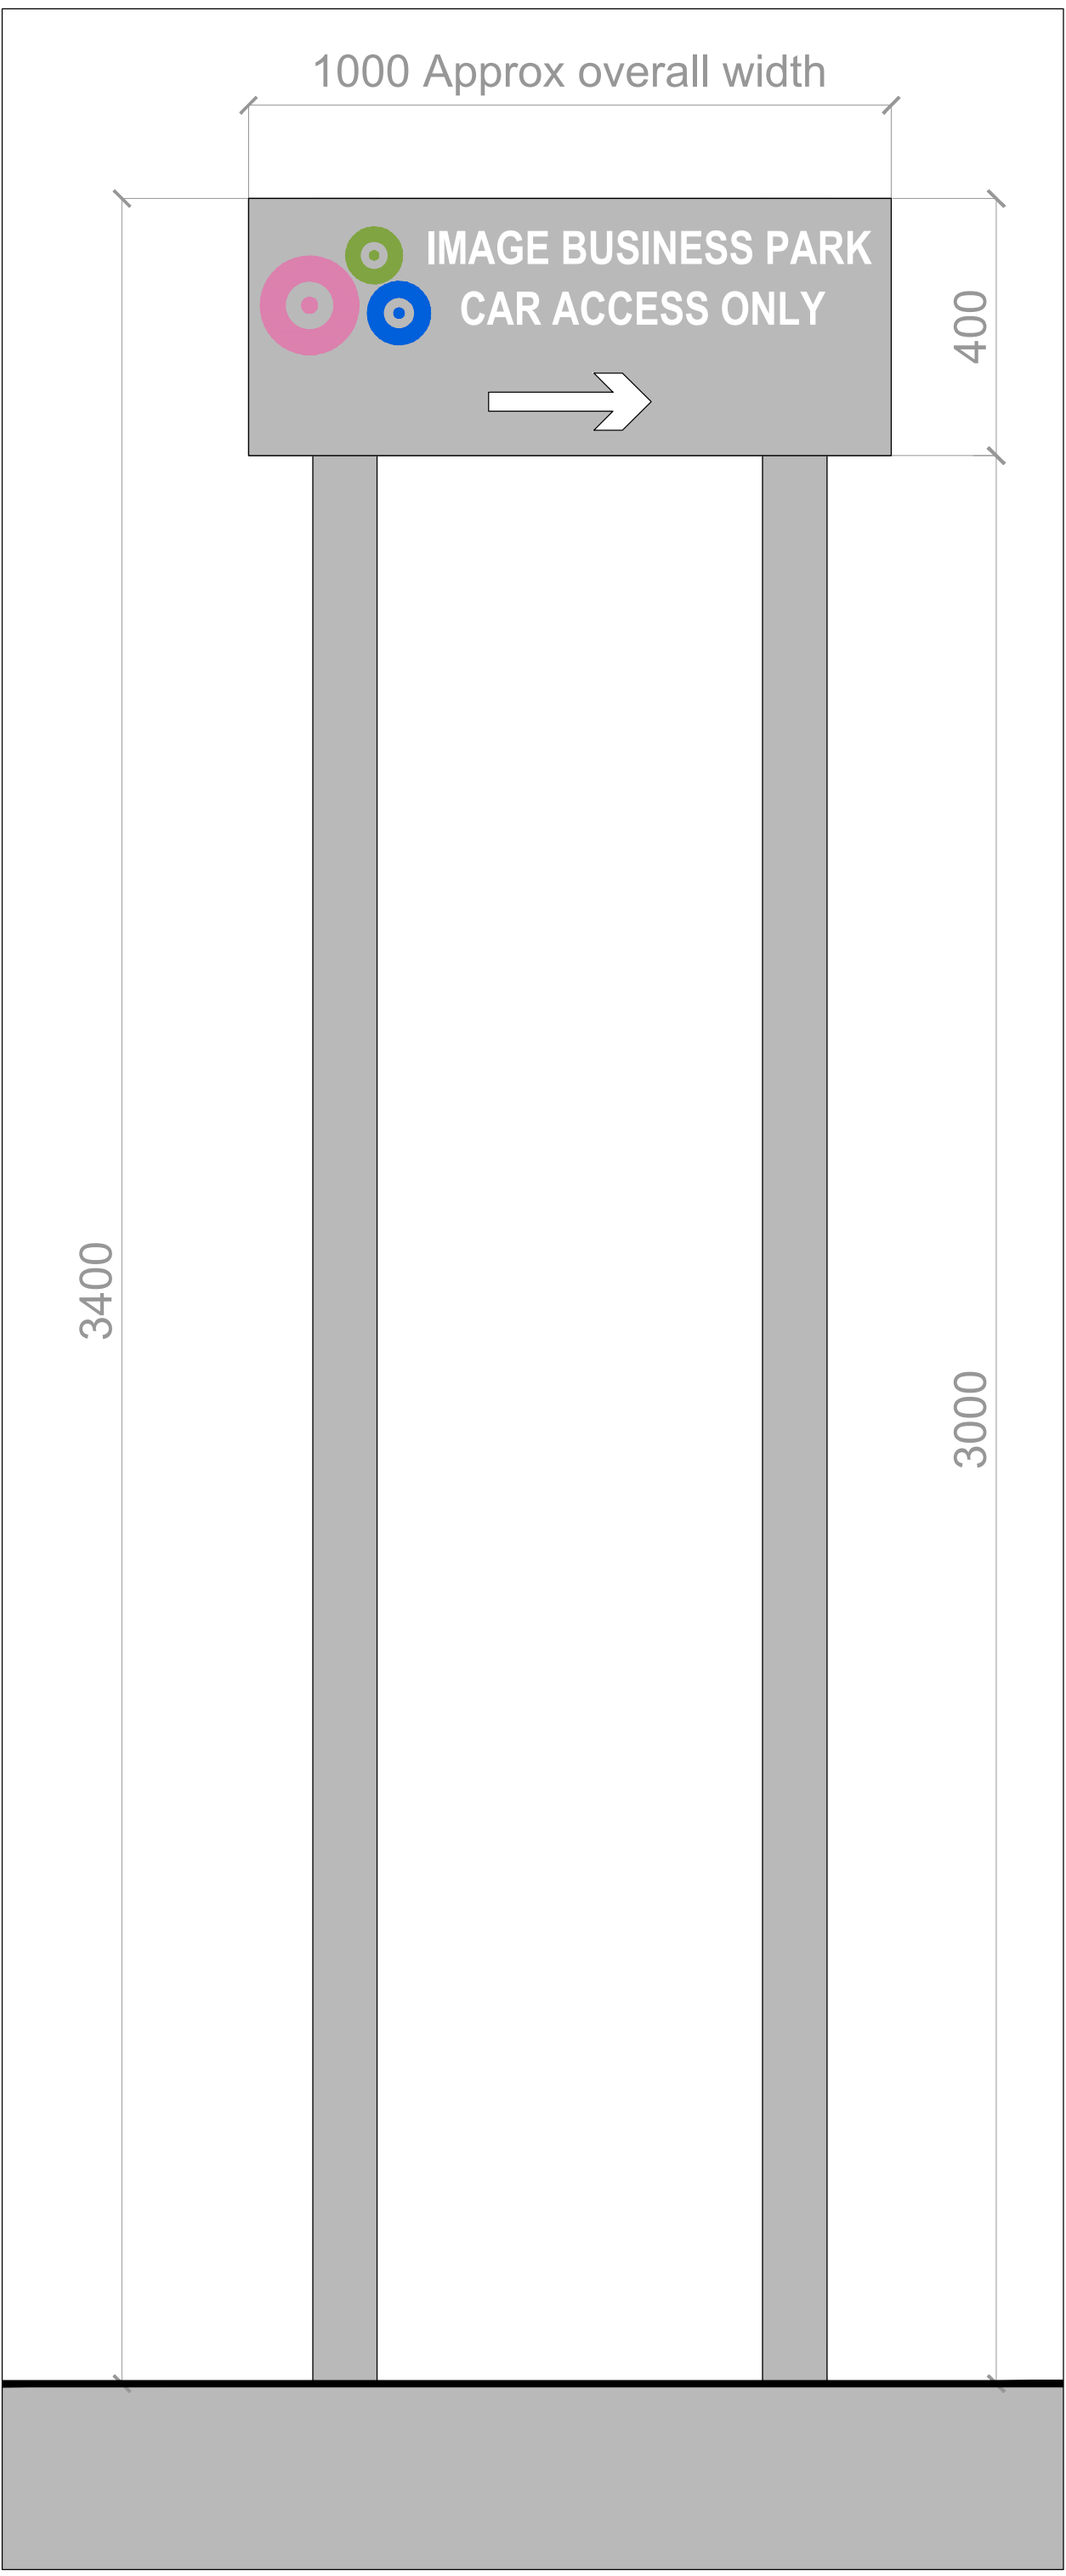

02 Proposed Signage 1
1:10@ A1

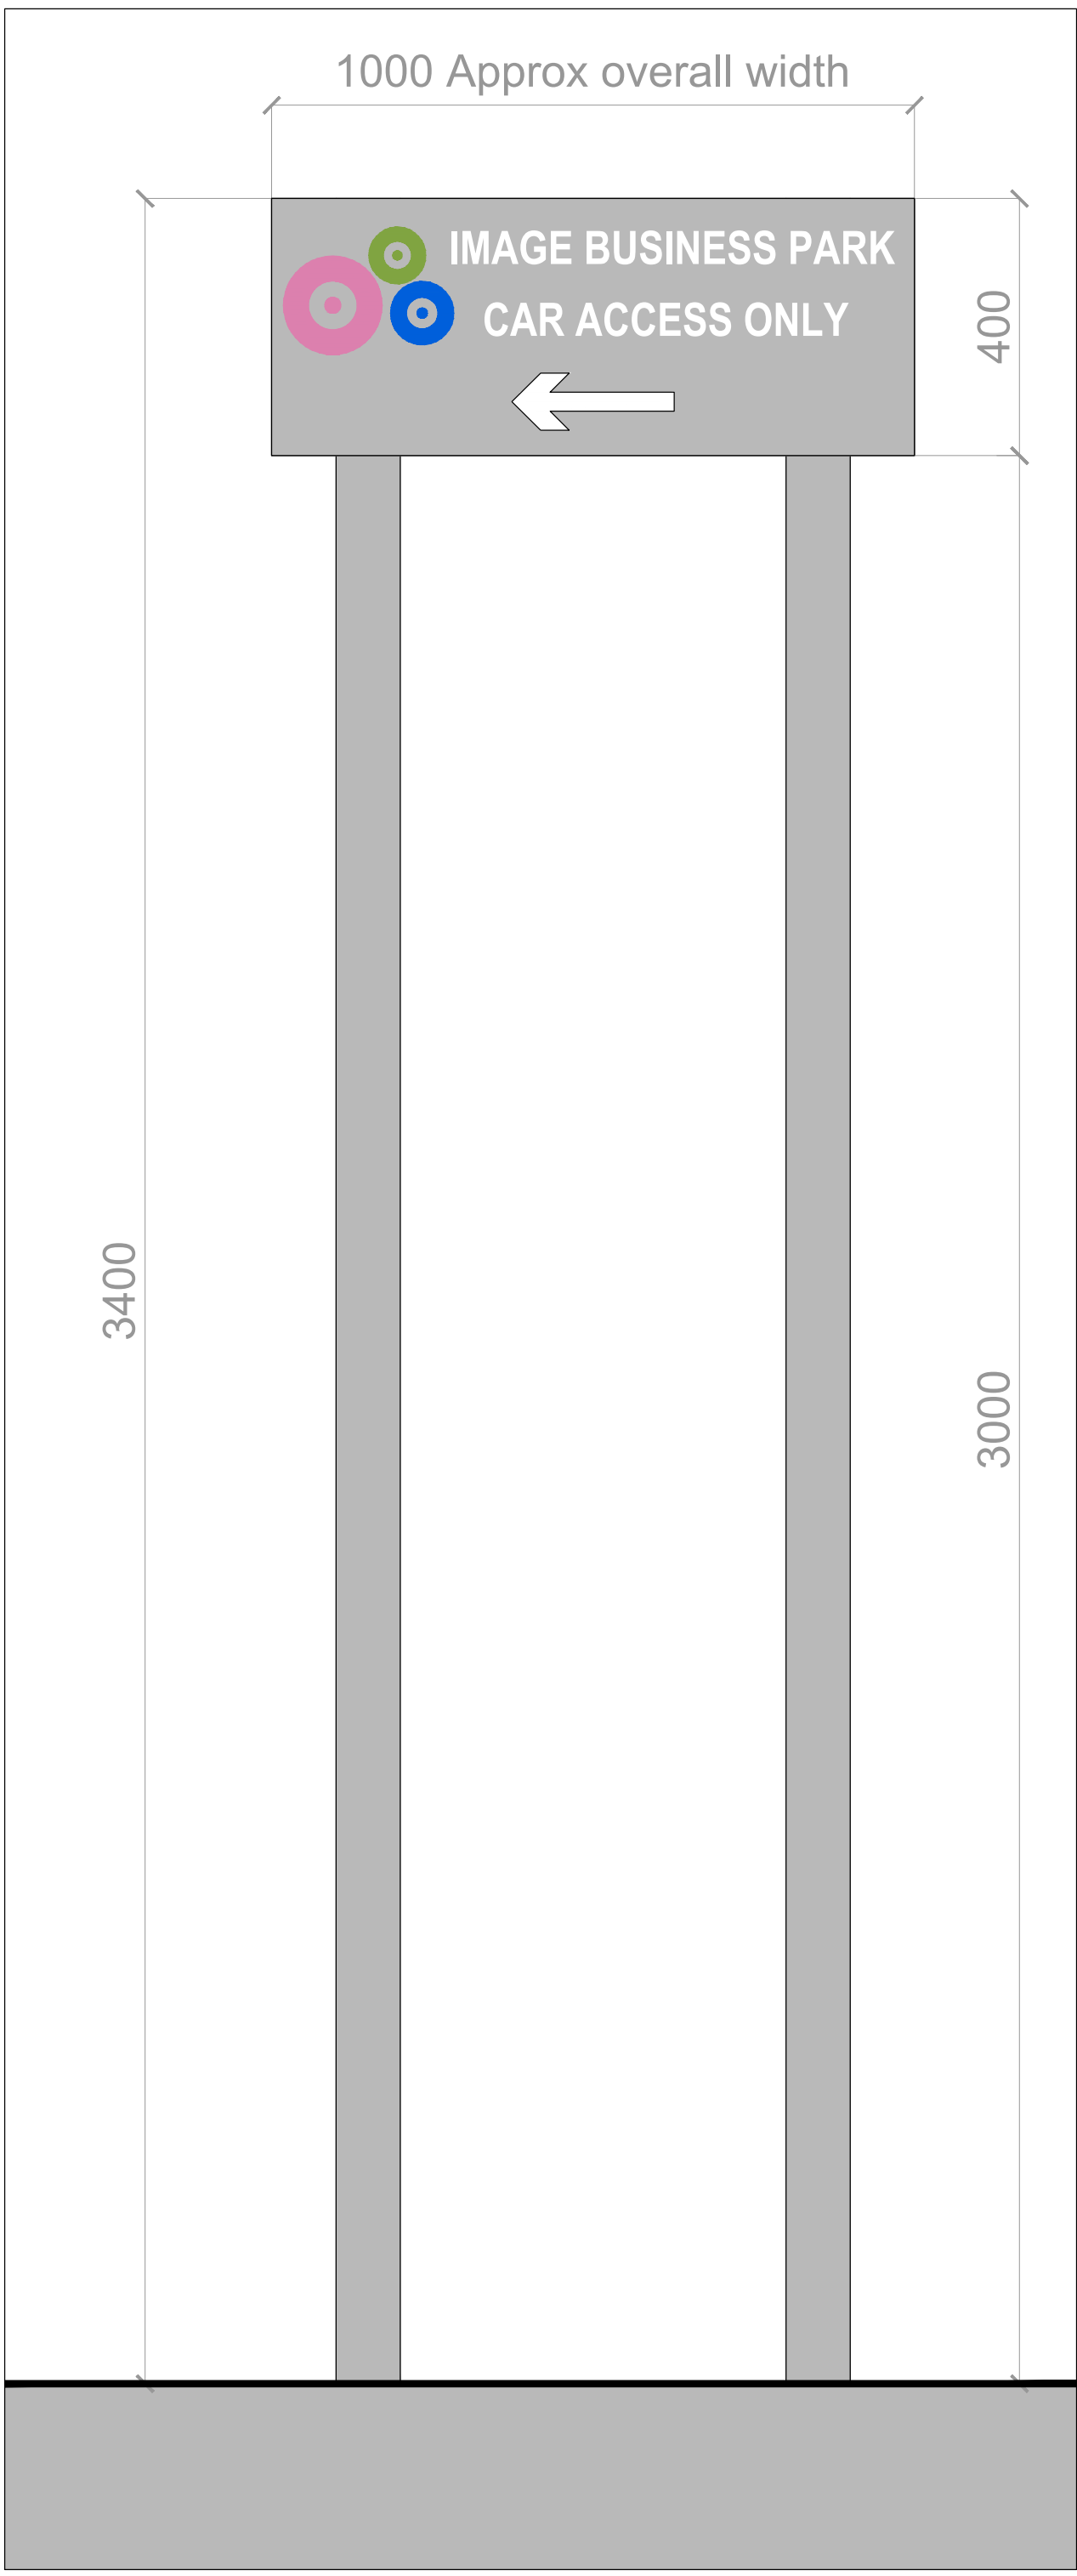

03 Proposed Signage 2
1:10@ A1

Disclaimer:
Subject to survey.

Notes:

Rev:	First issue	Date:	28.02.2024	MA	HA
Notes:		Dwn:			Iss:

Client:

hale
ARCHITECTURE | DESIGN MANAGEMENT
22c Leathermarket Street, London, SE1 3HP

Project:
Image Business Park, Knowsley
23072

Drawing Title:
Image Business Park
Car Access Signages
Access from Perimeter Road

Project No: 23072	Scale @ A1: Varies
Drawing No: SK015	Revision: -