




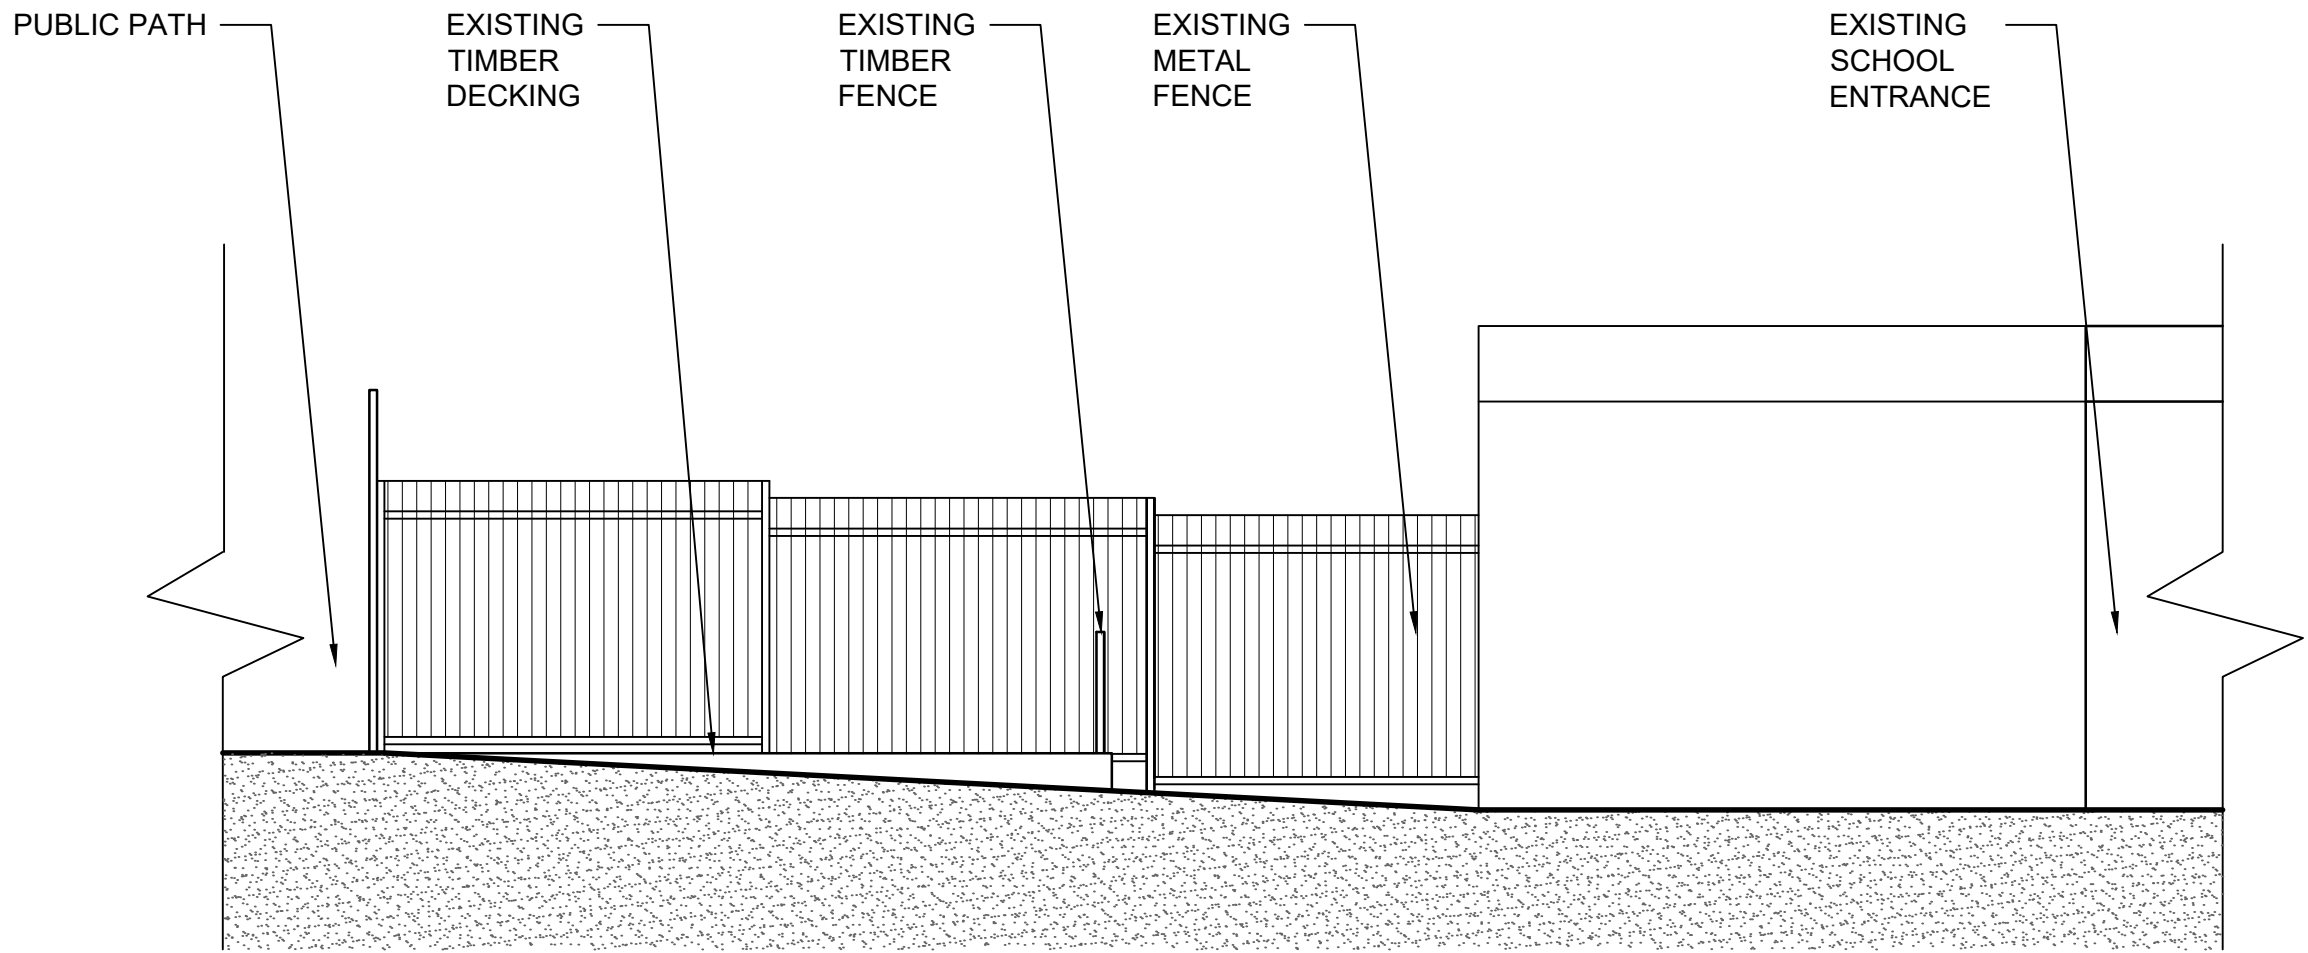


EXISTING SECTION A-A SCALE 1:50 @ A1

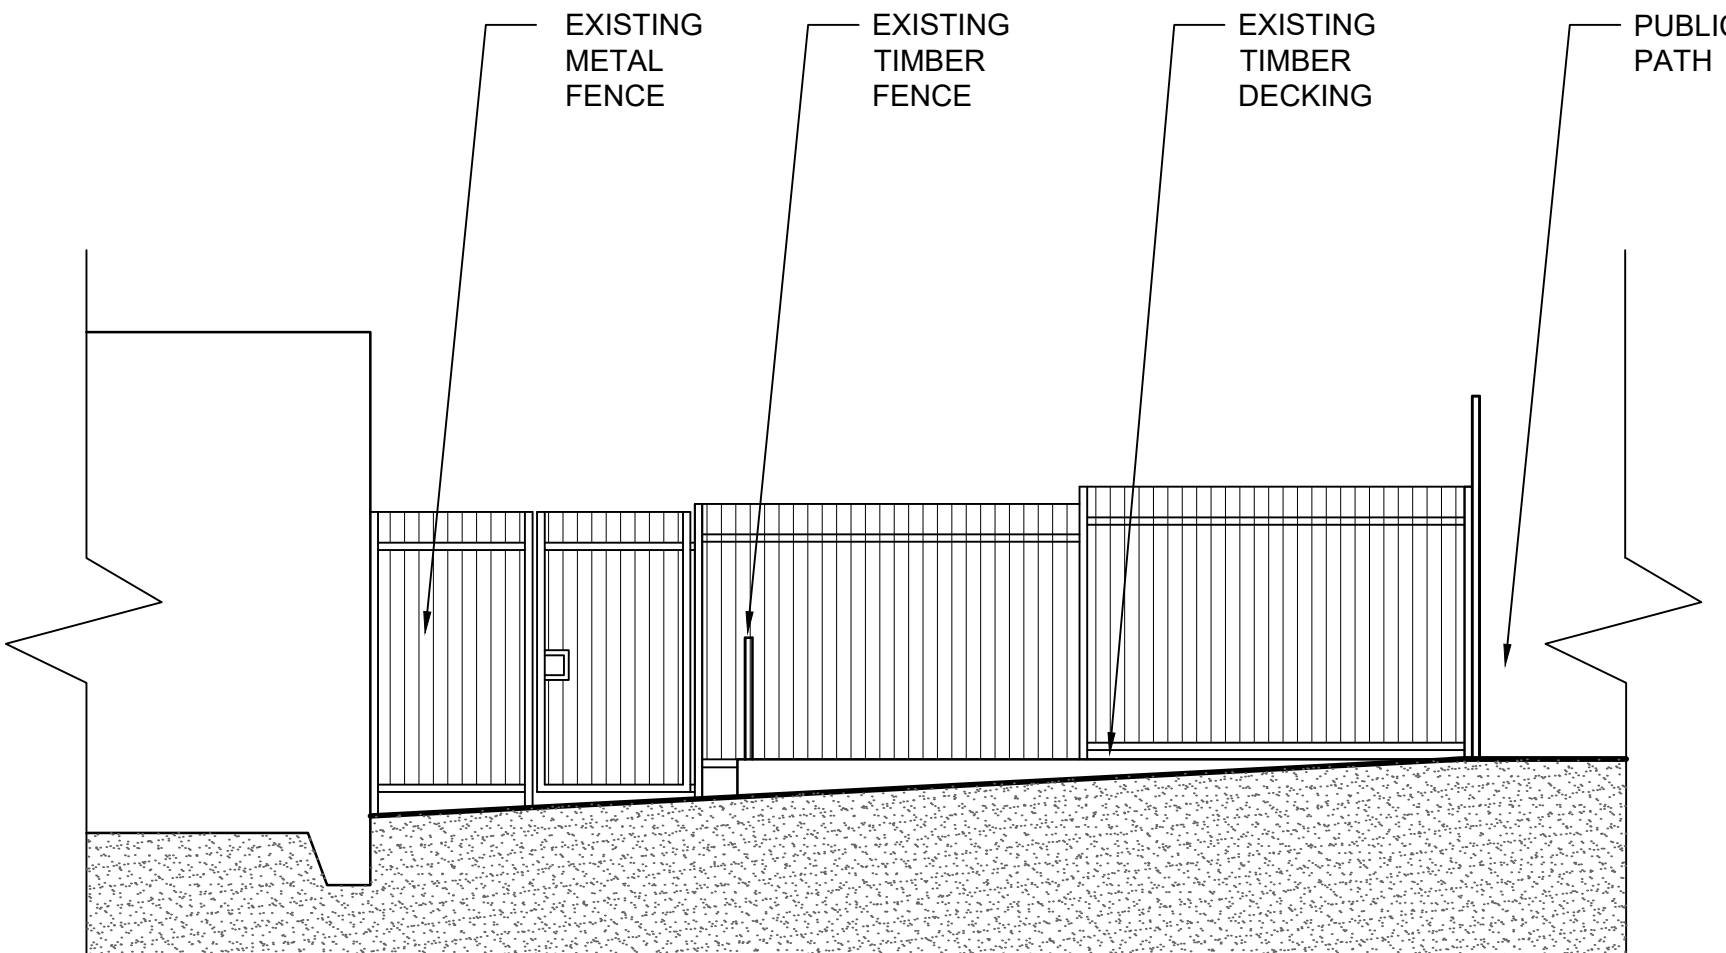


EXISTING SECTION B-B SCALE 1:50 @ A1

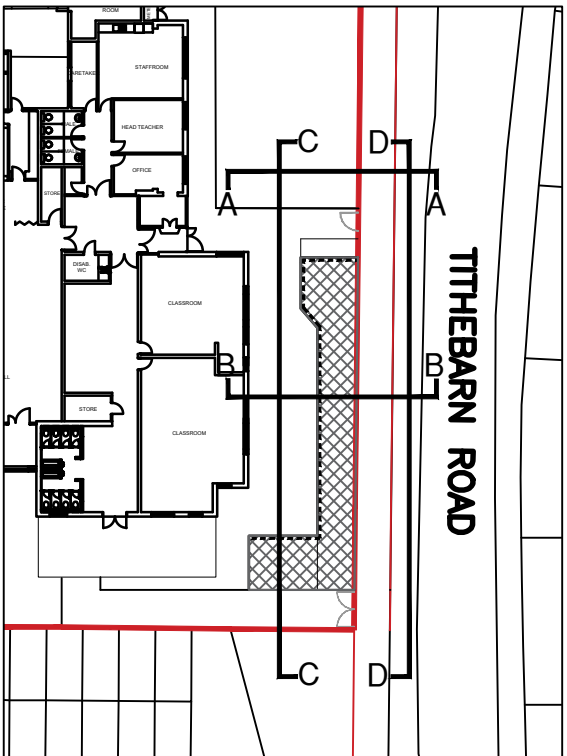


KEY SCALE 1:500

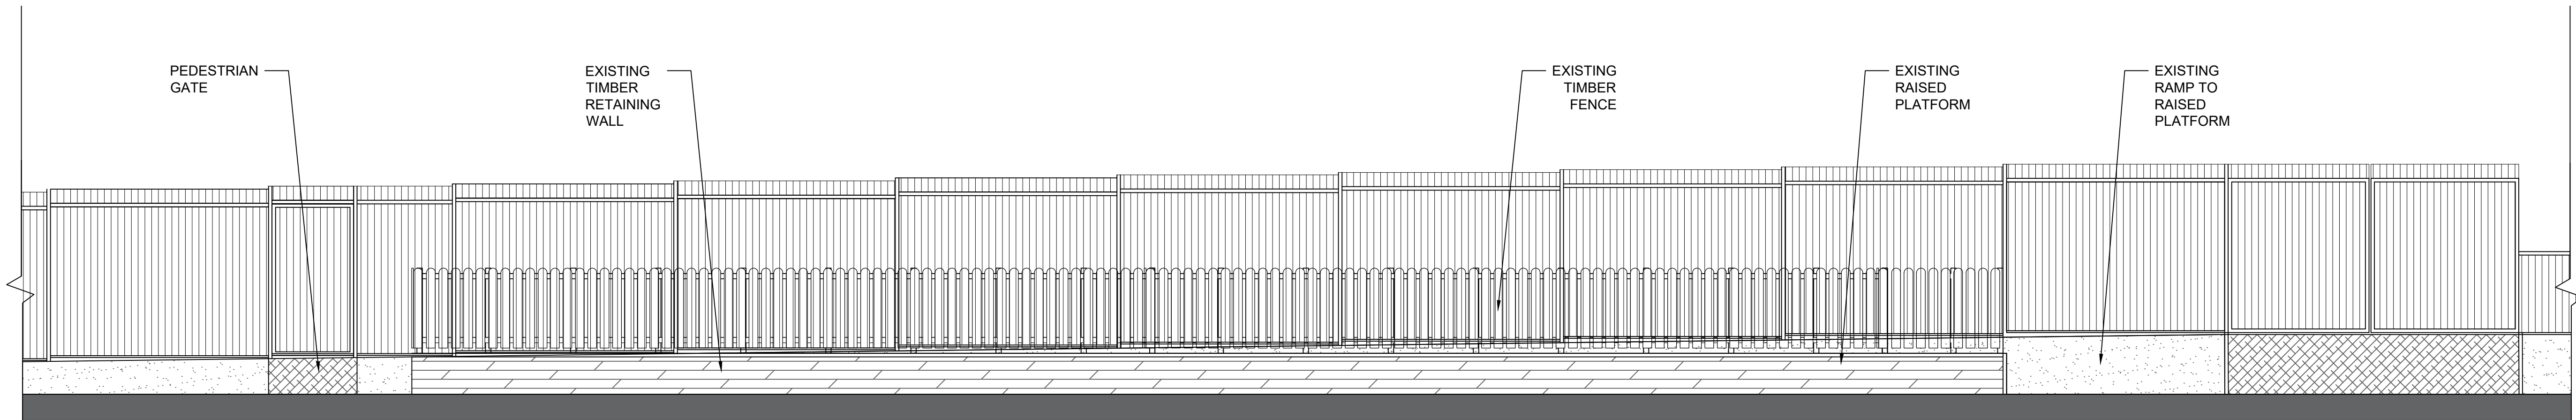

EXISTING ELEVATION C-C SCALE 1:50 @ A1

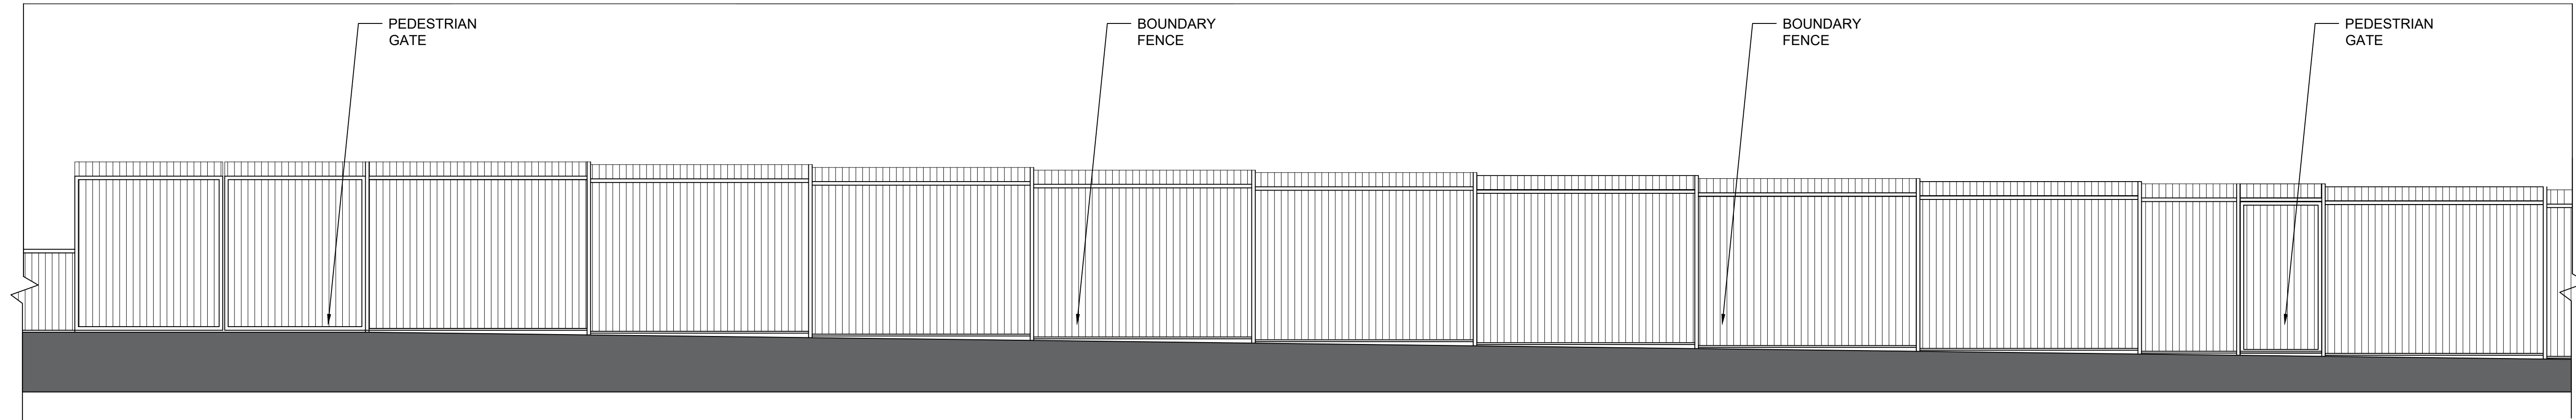

EXISTING ELEVATION D-D SCALE 1:50 @ A1

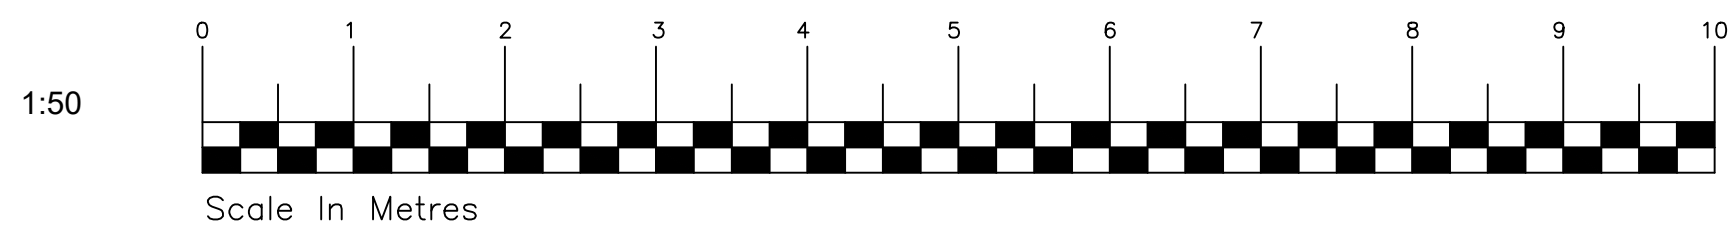

Rev	Amendments	Date															
PLANNING																	
 PROPERTY & CONSTRUCTION CONSULTANTS Claire Court Oriel Road Booth Liverpool L29 7AD Tel No: (0151) 944 2030 Fax No: (0151) 944 1525 E-mail: cs@cunliffes.com	 Chartered Practice Chartered Practice	<table><tr><td colspan="3">Client Tuneside Ltd</td></tr><tr><td colspan="3">Drawing Title Existing Elevations and Sections</td></tr><tr><td>Drawn JF</td><td>Date Mar 24</td><td>Checked AC</td></tr><tr><td colspan="2">Project Title St John Fisher Catholic Primary School, Knowsley Outdoor EYFS Refurbishment Area</td><td>SCALE 1:50 @ A1</td></tr><tr><td colspan="2">DWG No.</td><td>7146-P02</td></tr></table>	Client Tuneside Ltd			Drawing Title Existing Elevations and Sections			Drawn JF	Date Mar 24	Checked AC	Project Title St John Fisher Catholic Primary School, Knowsley Outdoor EYFS Refurbishment Area		SCALE 1:50 @ A1	DWG No.		7146-P02
Client Tuneside Ltd																	
Drawing Title Existing Elevations and Sections																	
Drawn JF	Date Mar 24	Checked AC															
Project Title St John Fisher Catholic Primary School, Knowsley Outdoor EYFS Refurbishment Area		SCALE 1:50 @ A1															
DWG No.		7146-P02															