




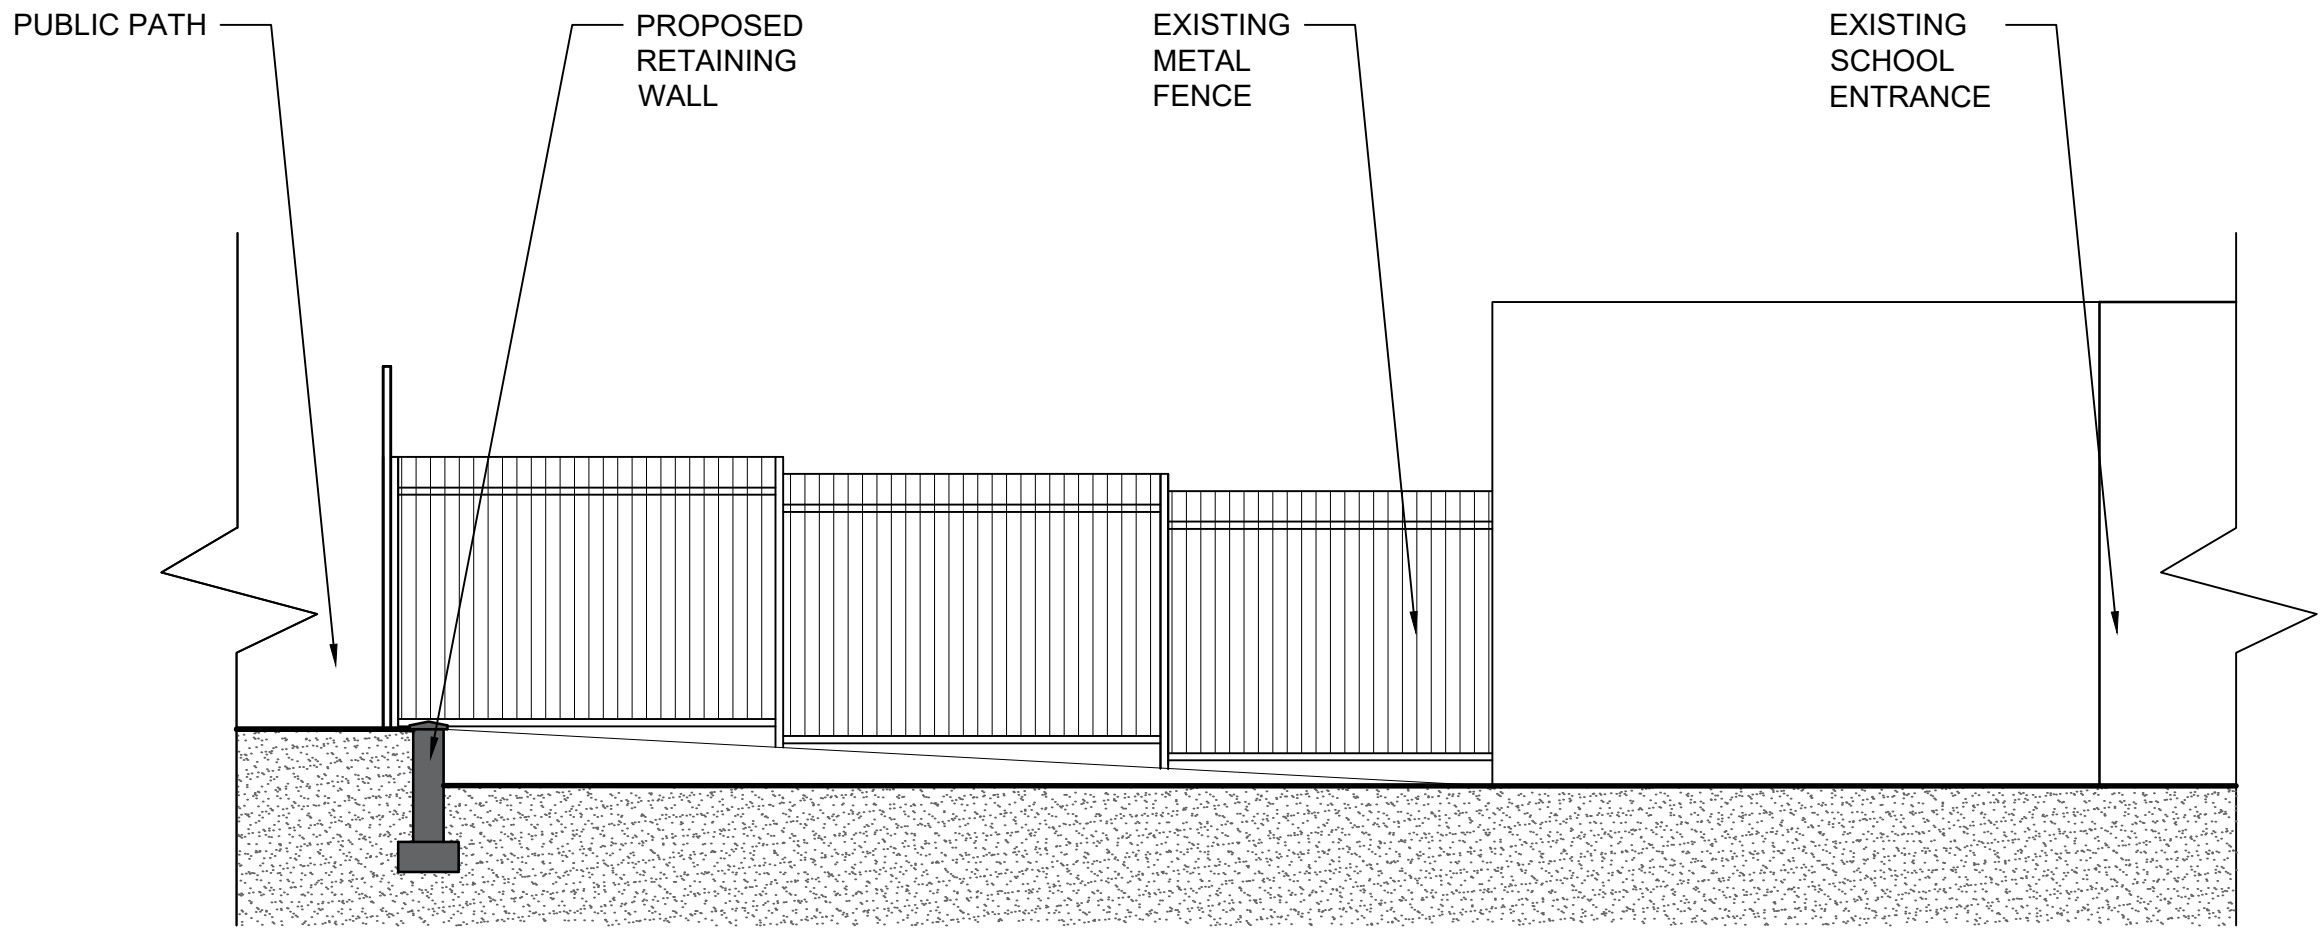


PROPOSED SECTION A-A SCALE 1:50 @ A1

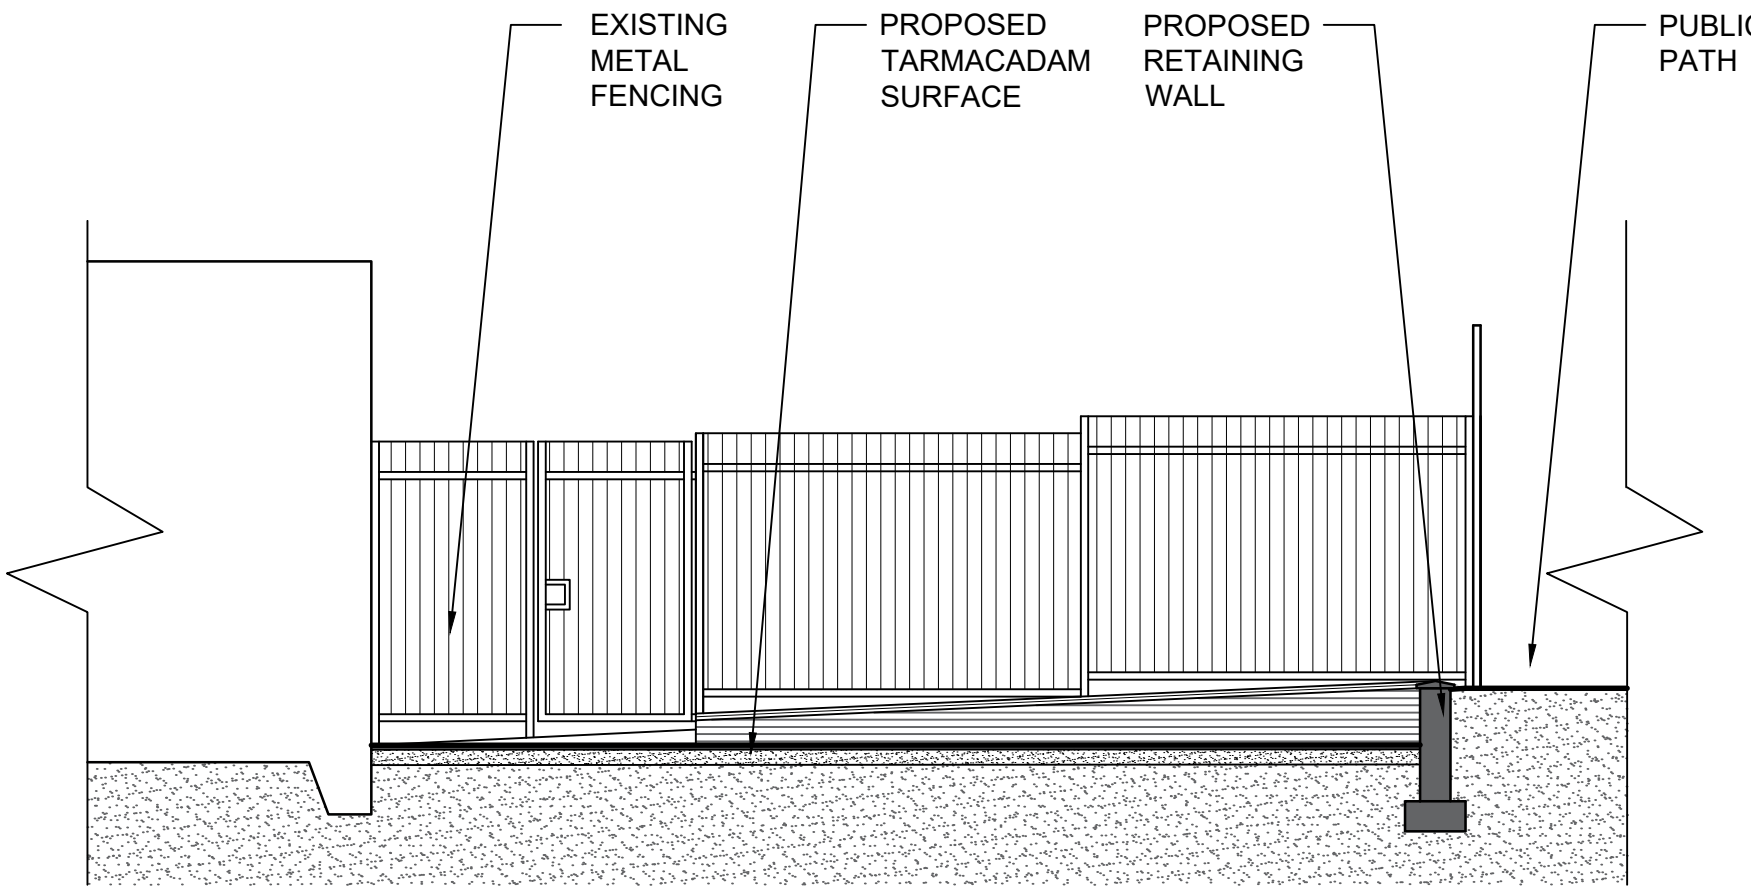


PROPOSED SECTION B-B SCALE 1:50 @ A1

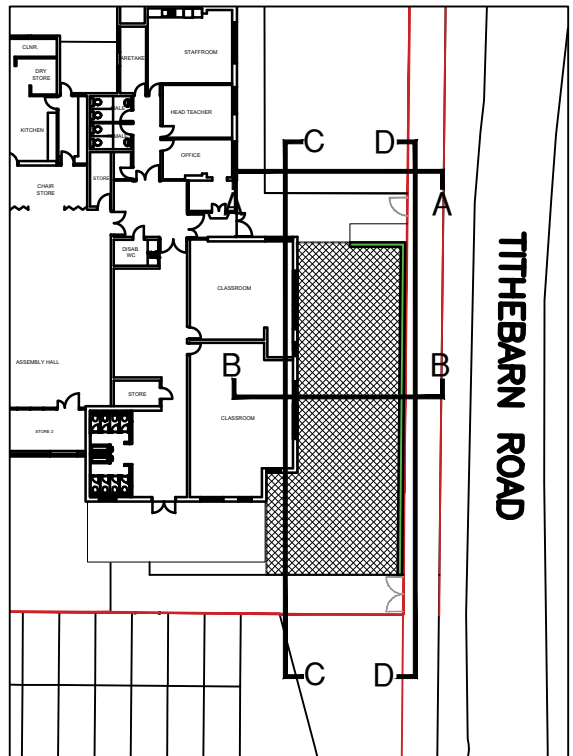


KEY SCALE 1:500

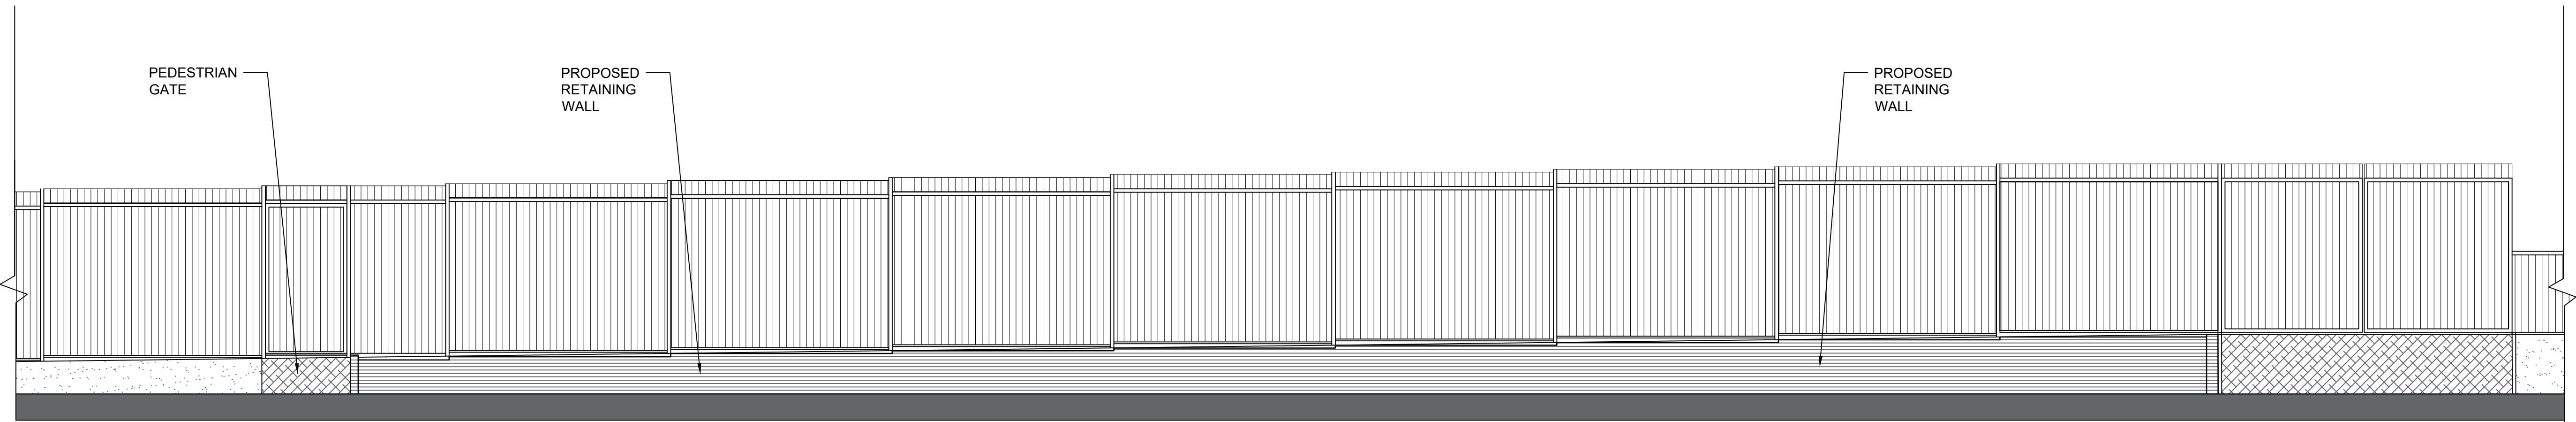

PROPOSED ELEVATION C-C SCALE 1:50 @ A1

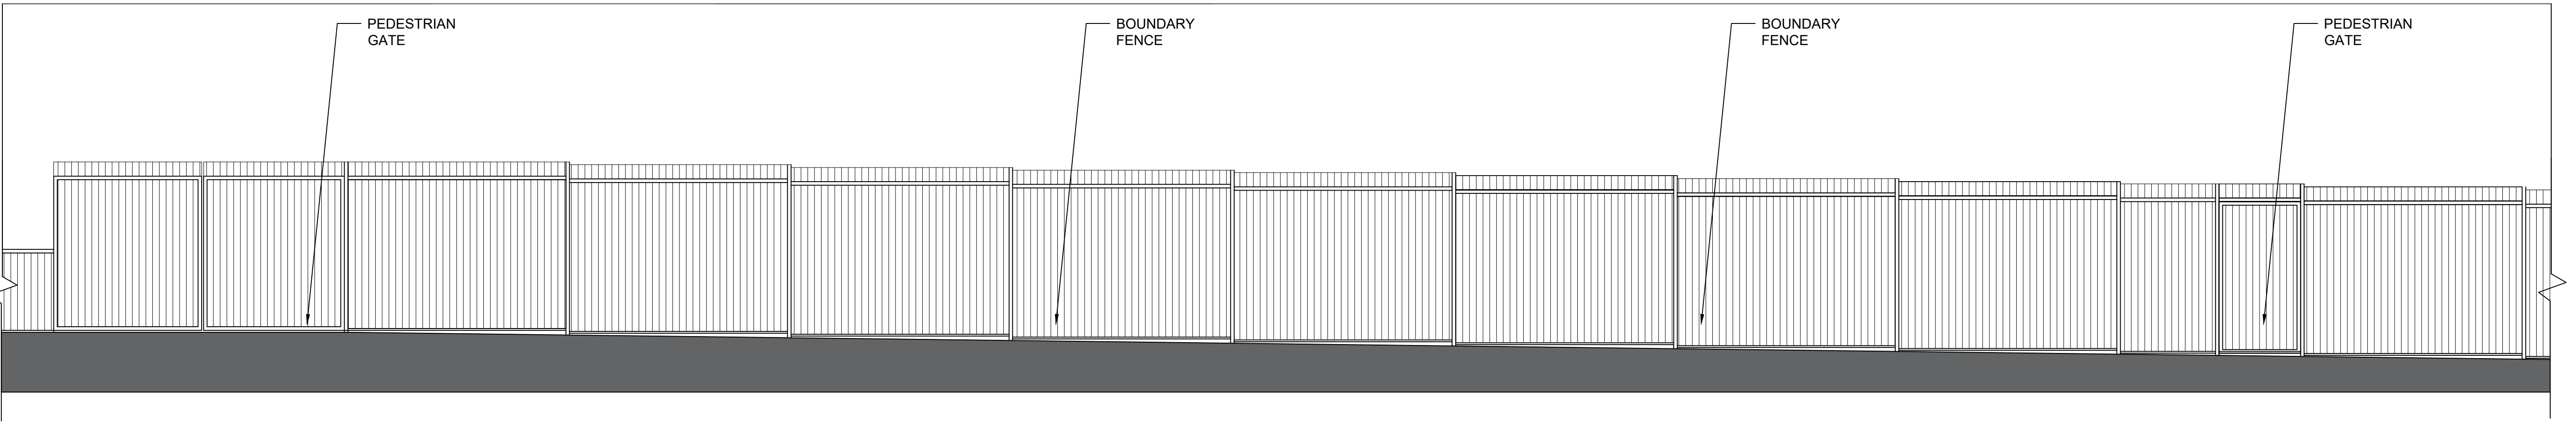

PROPOSED ELEVATION D-D SCALE 1:50 @ A1

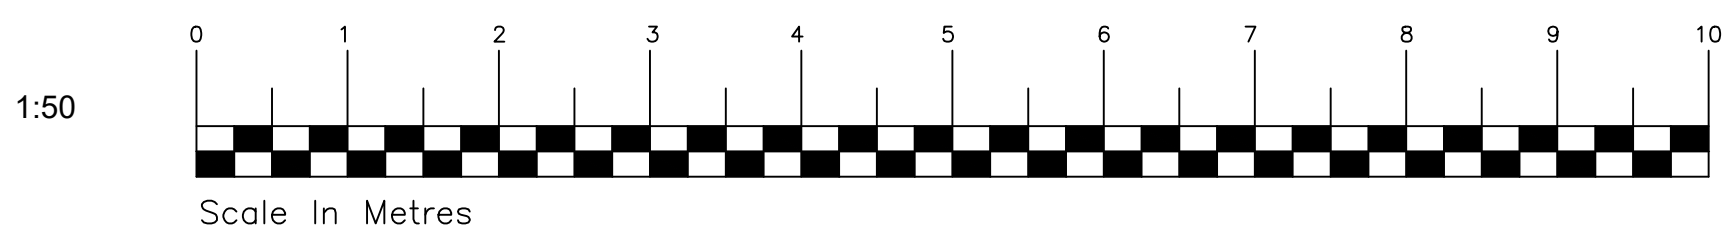

Rev	Amendments	Date

PROPERTY & CONSTRUCTION CONSULTANTS
Claire Court
Oriel Road
Bootle
Liverpool
L29 7AD
Tel No: (0151) 944 2030
Fax No: (0151) 944 1525
E-mail: cs@cunliffes.com

Chartered Practice

Client
Tuneside Ltd

Project Title
St John Fisher Catholic
Primary School, Knowsley
Outdoor EYFS Refurbishment Area

Drawing Title
Proposed Elevations
and Sections

Drawn	Date	Checked
JF	Mar 24	AC

SCALE	1:50 @ A1
DWG No.	7146-P05