


Location Plan

Site Address: St John Fisher Catholic Primary School, Tithebarn Road, Knowsley, L34 0HA

Date Produced: 14-Mar-2024

Scale: 1:1250 @A4

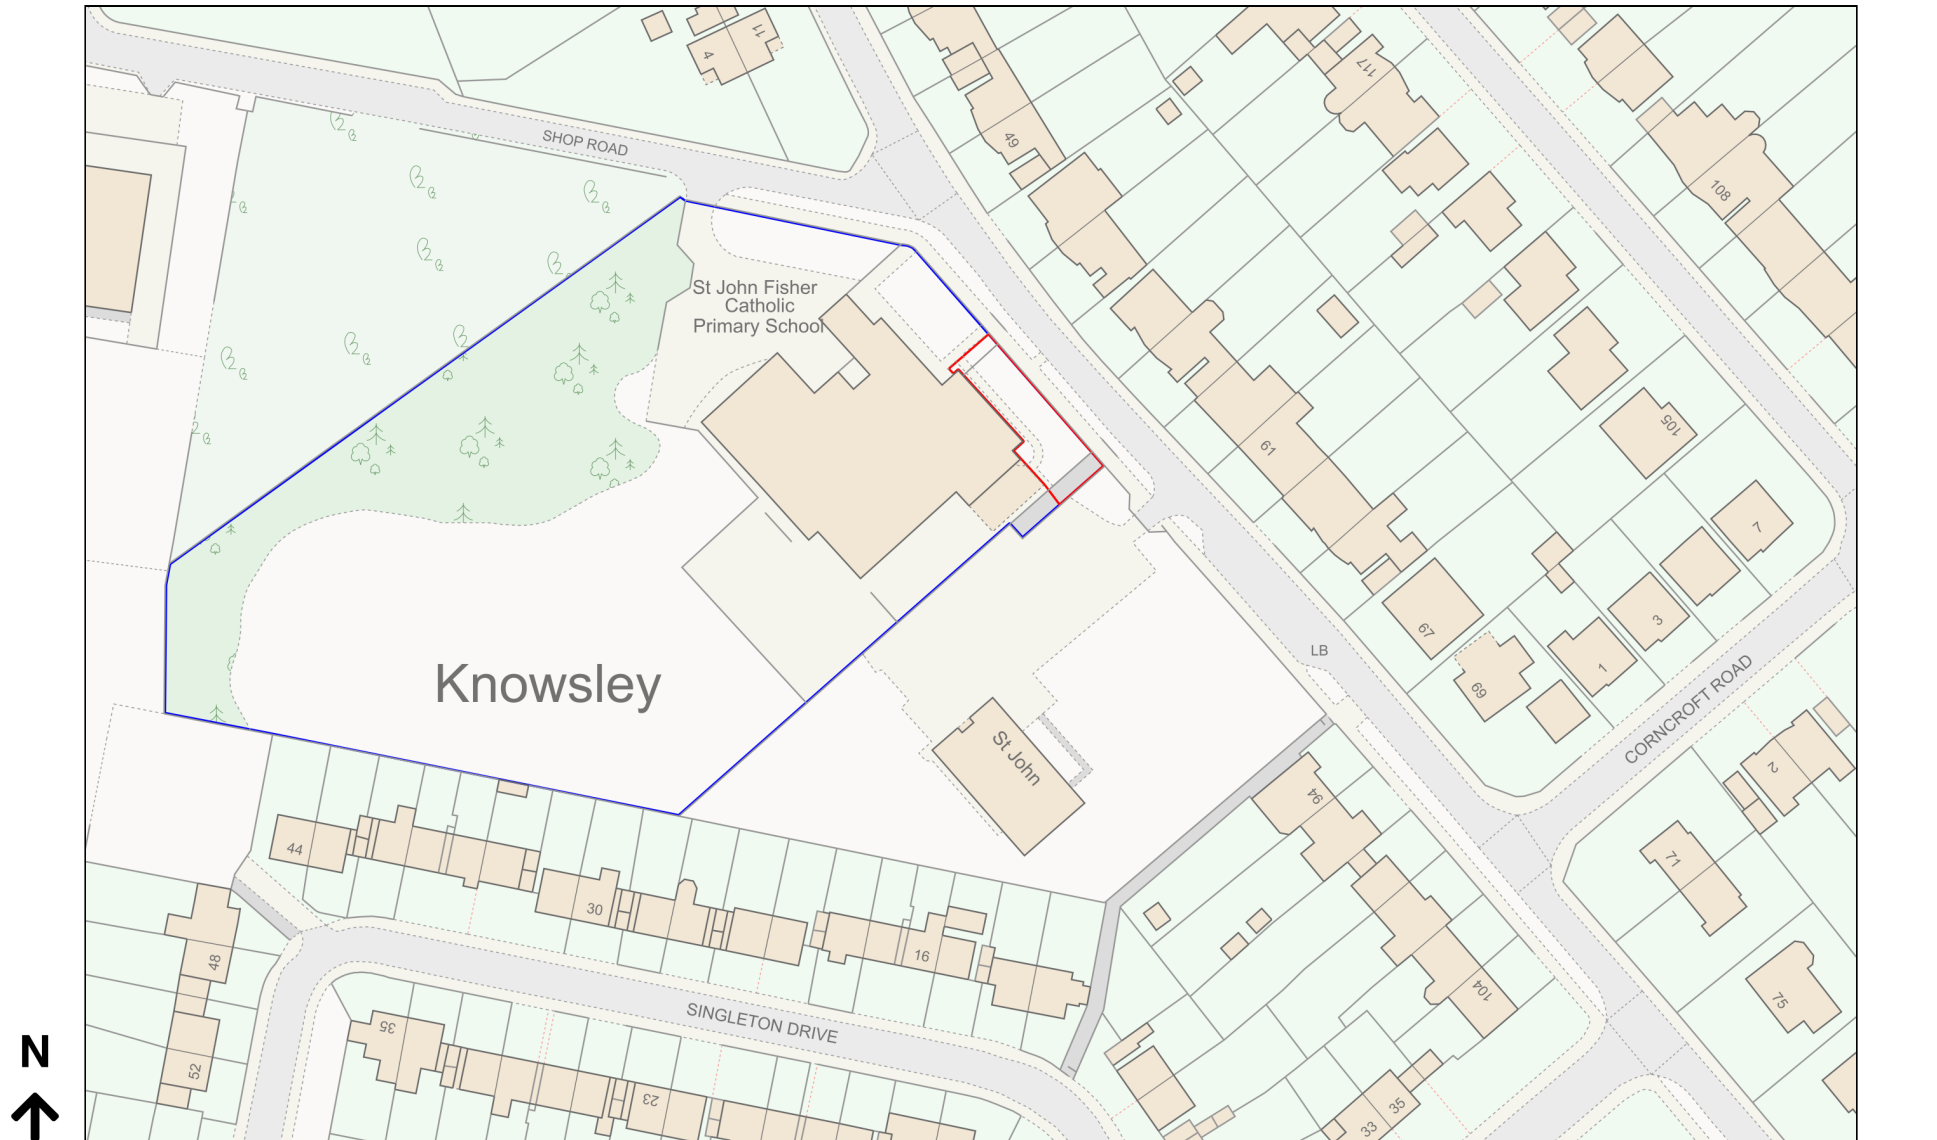

Planning Portal Reference: PP-12859697v1