


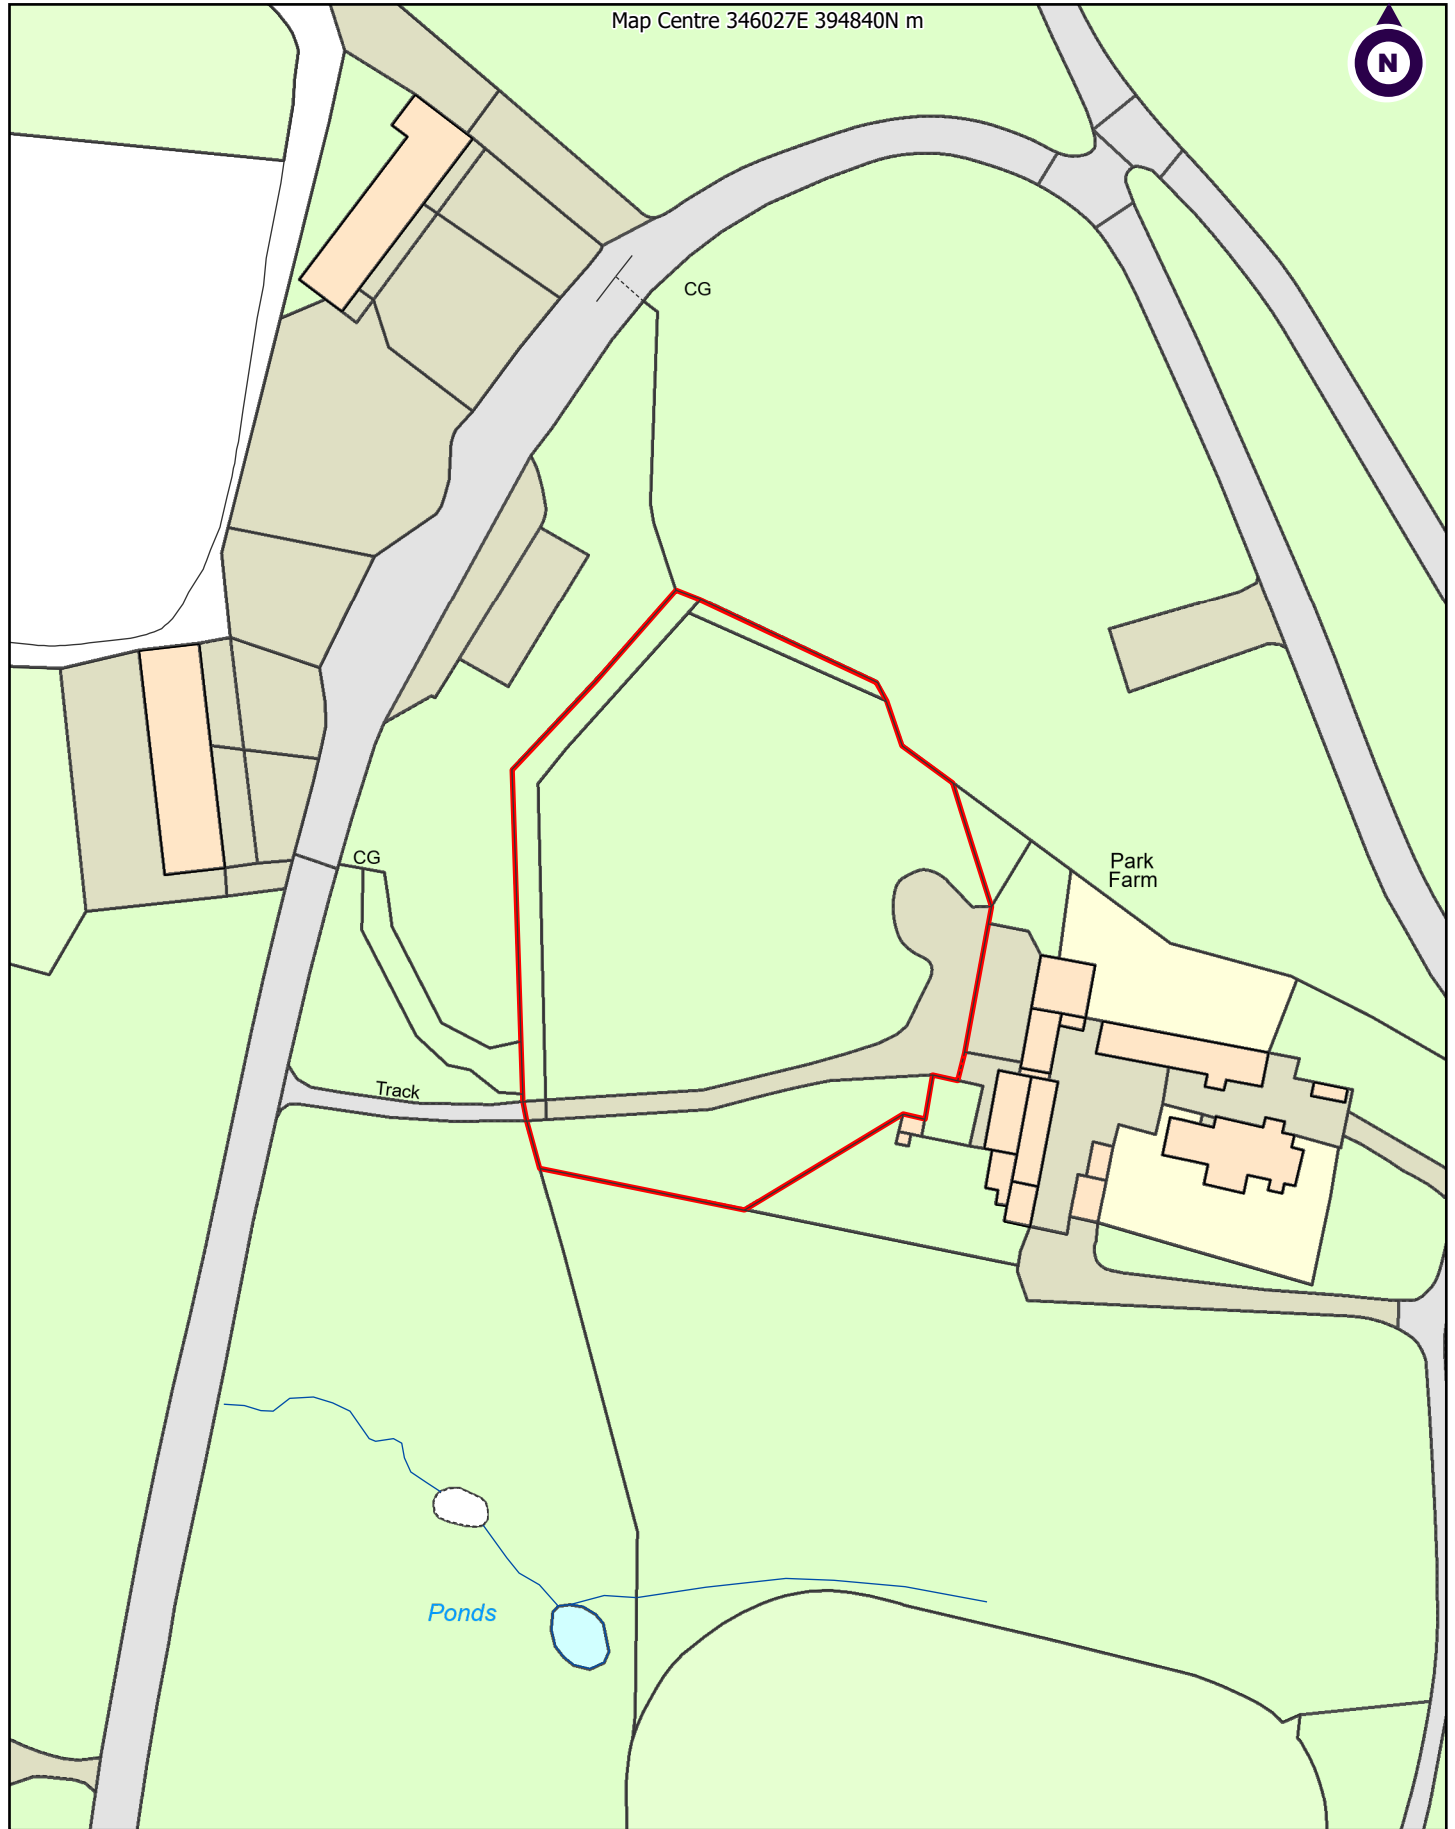

© Crown Copyright 2022. Carter Jonas LLP OS0100004458, © Crown

Client:
Project: Africa Hoof House Knowsley Safari

Title: Location Plan