



EXISTING LAYOUT

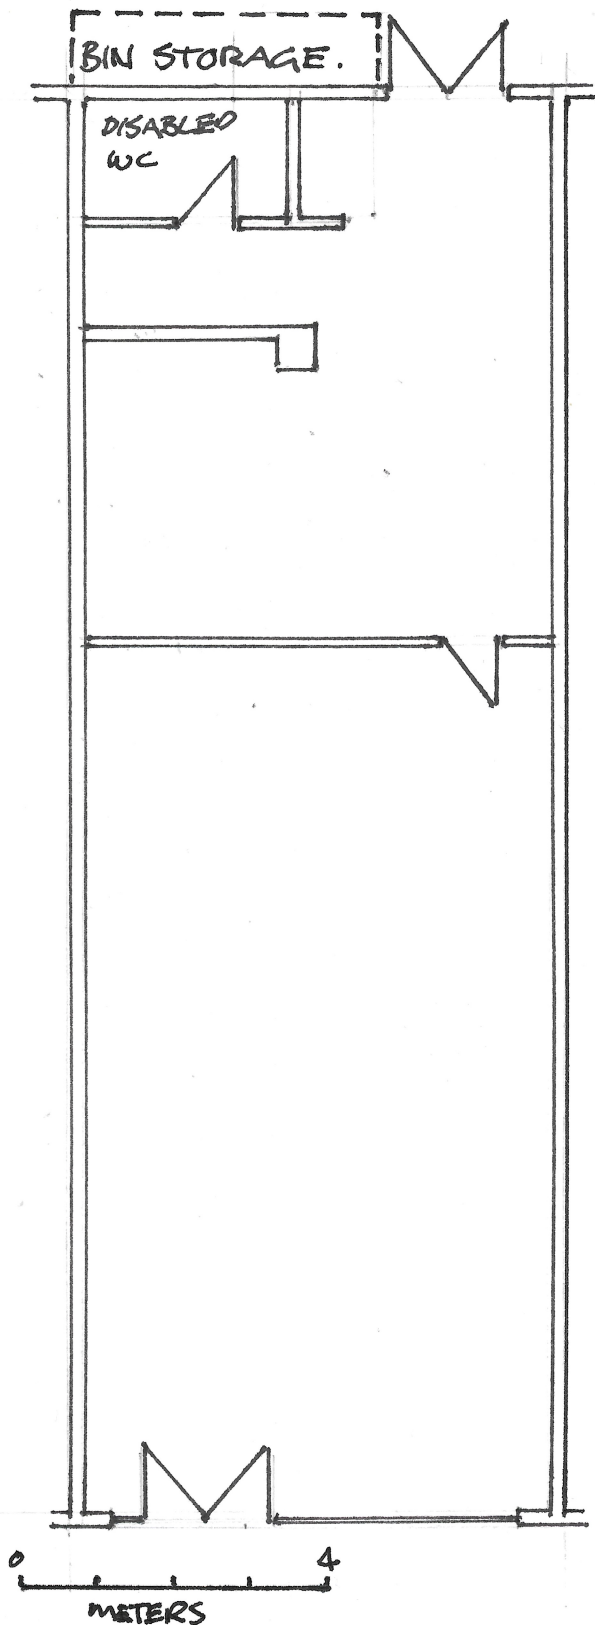


DRAWING NO. 1

SCALE 1:100

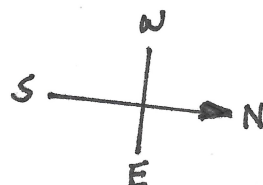

PROPOSED LAYOUT

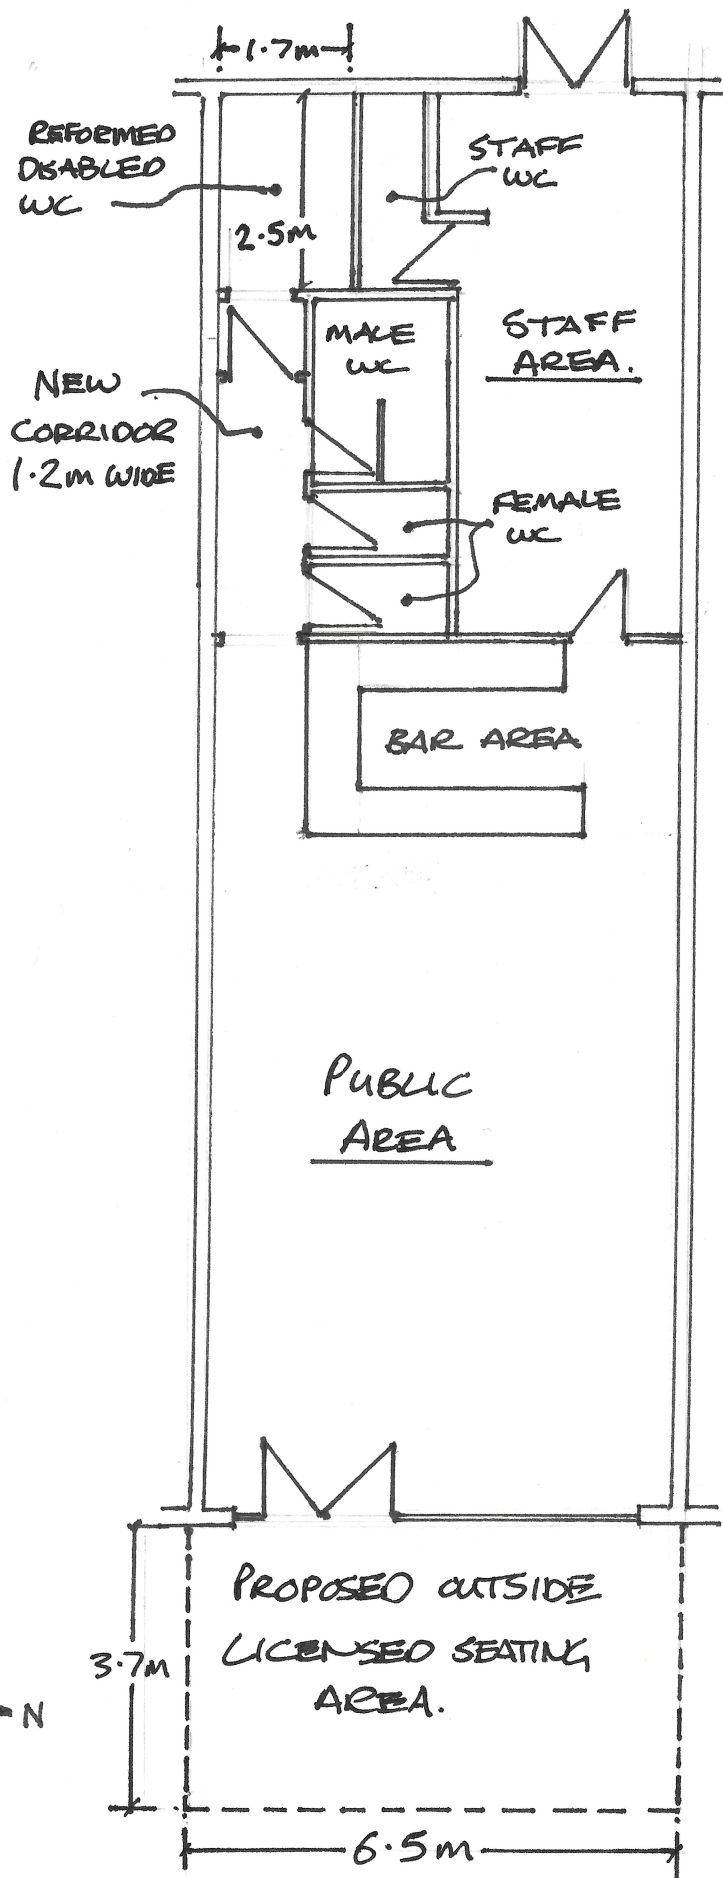

56 DERBY ROAD HUYTON.