



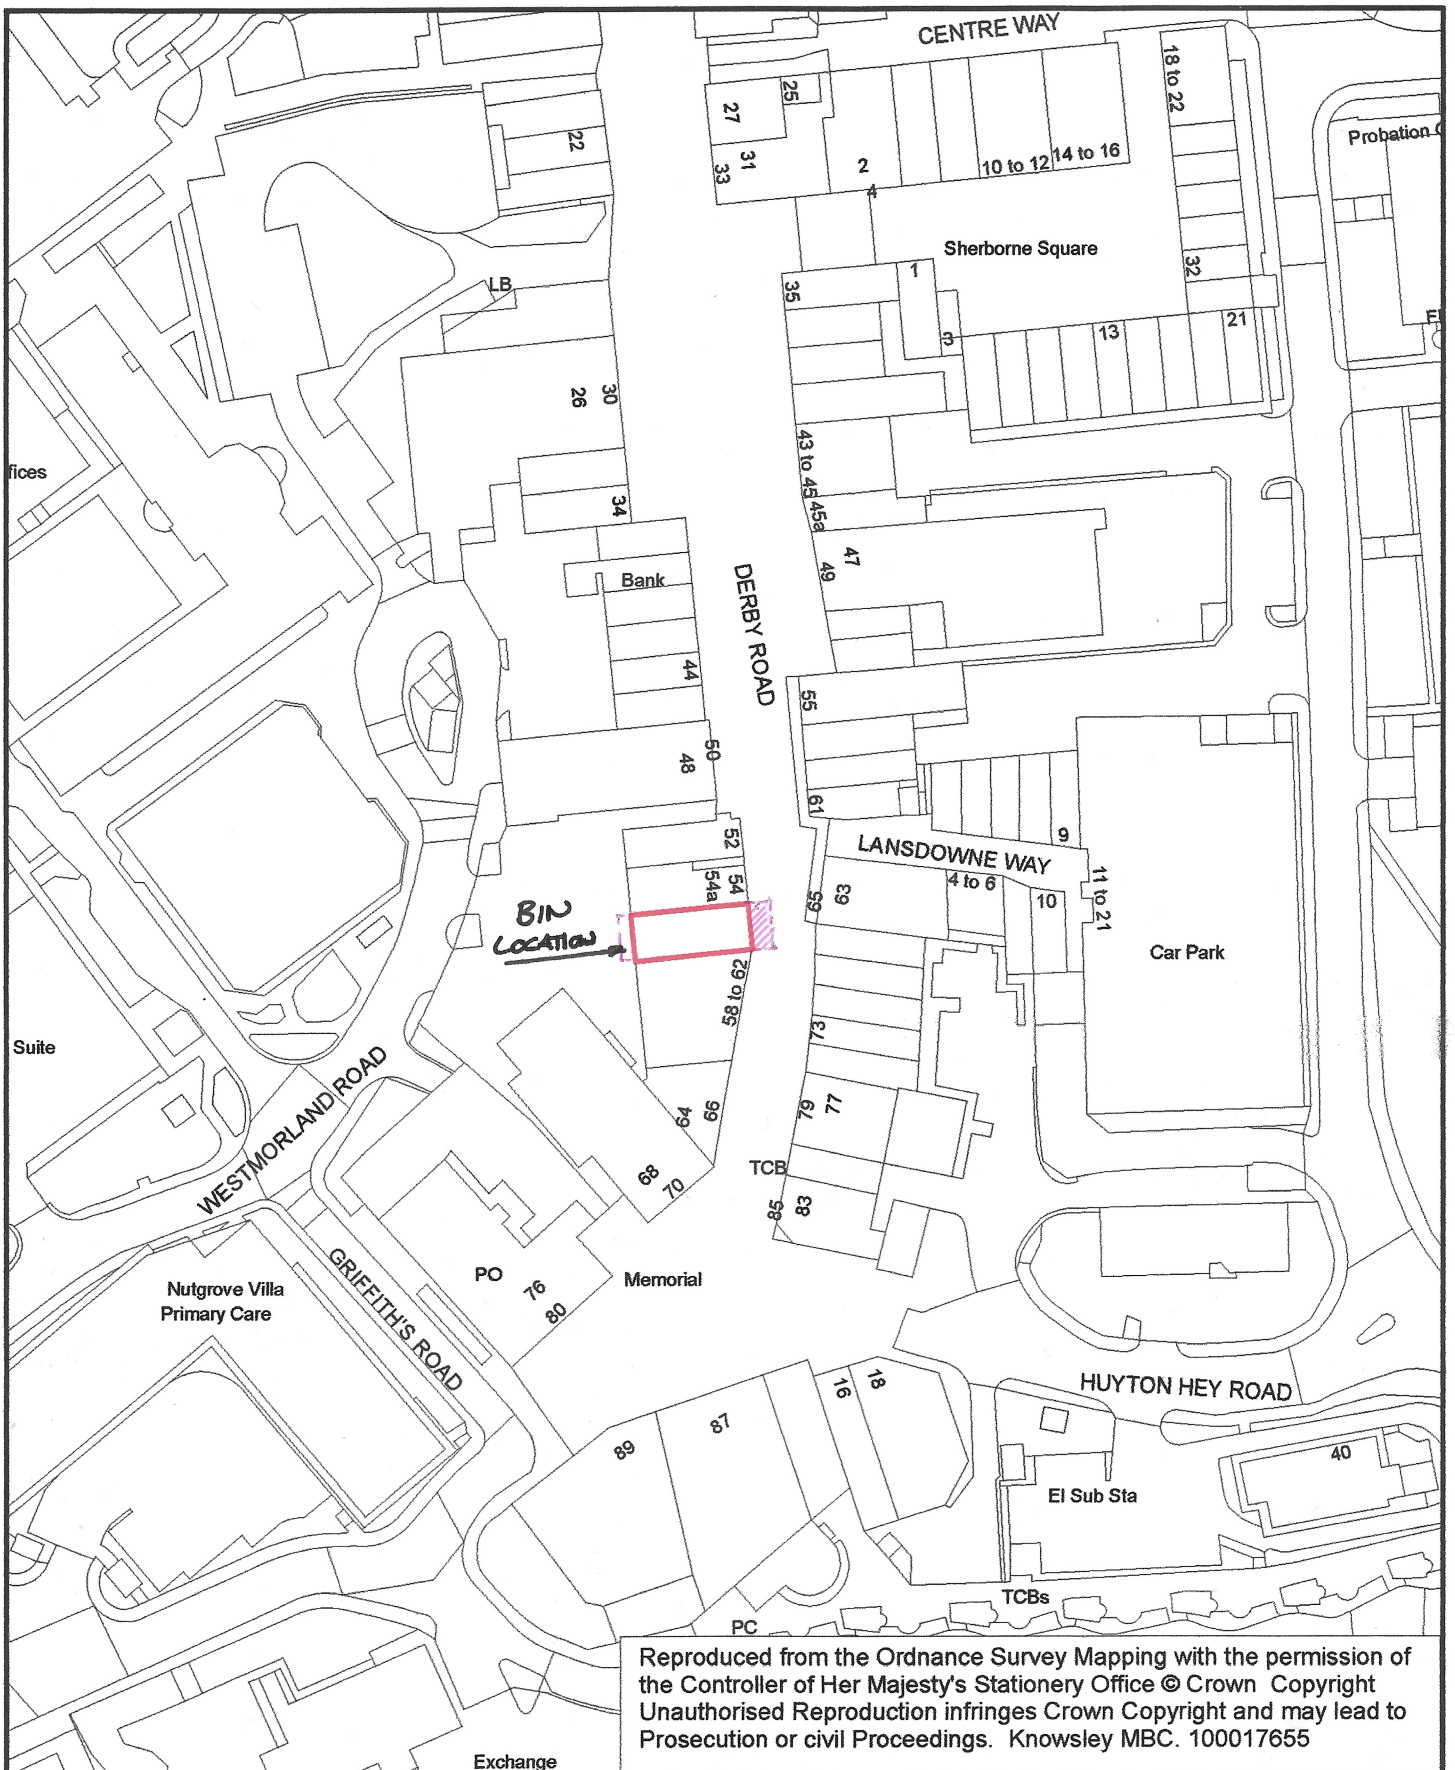

Reproduced from the Ordnance Survey Mapping with the permission of the Controller of Her Majesty's Stationery Office © Crown Copyright. Unauthorised reproduction infringes Crown Copyright and may lead to Prosecution or civil Proceedings. Knowsley MBC. 100017655

**56 DERBY ROAD
HUYTON**

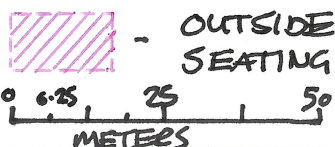

Drawn	SH
Date	13/12/2022
Scale	1:1250

Drawing No.	AS/347/2022
Other No.	NONE

