





01 Proposed Two Signages Location plan (100m from Perimeter Road Entrance.)
1:1000@ A1

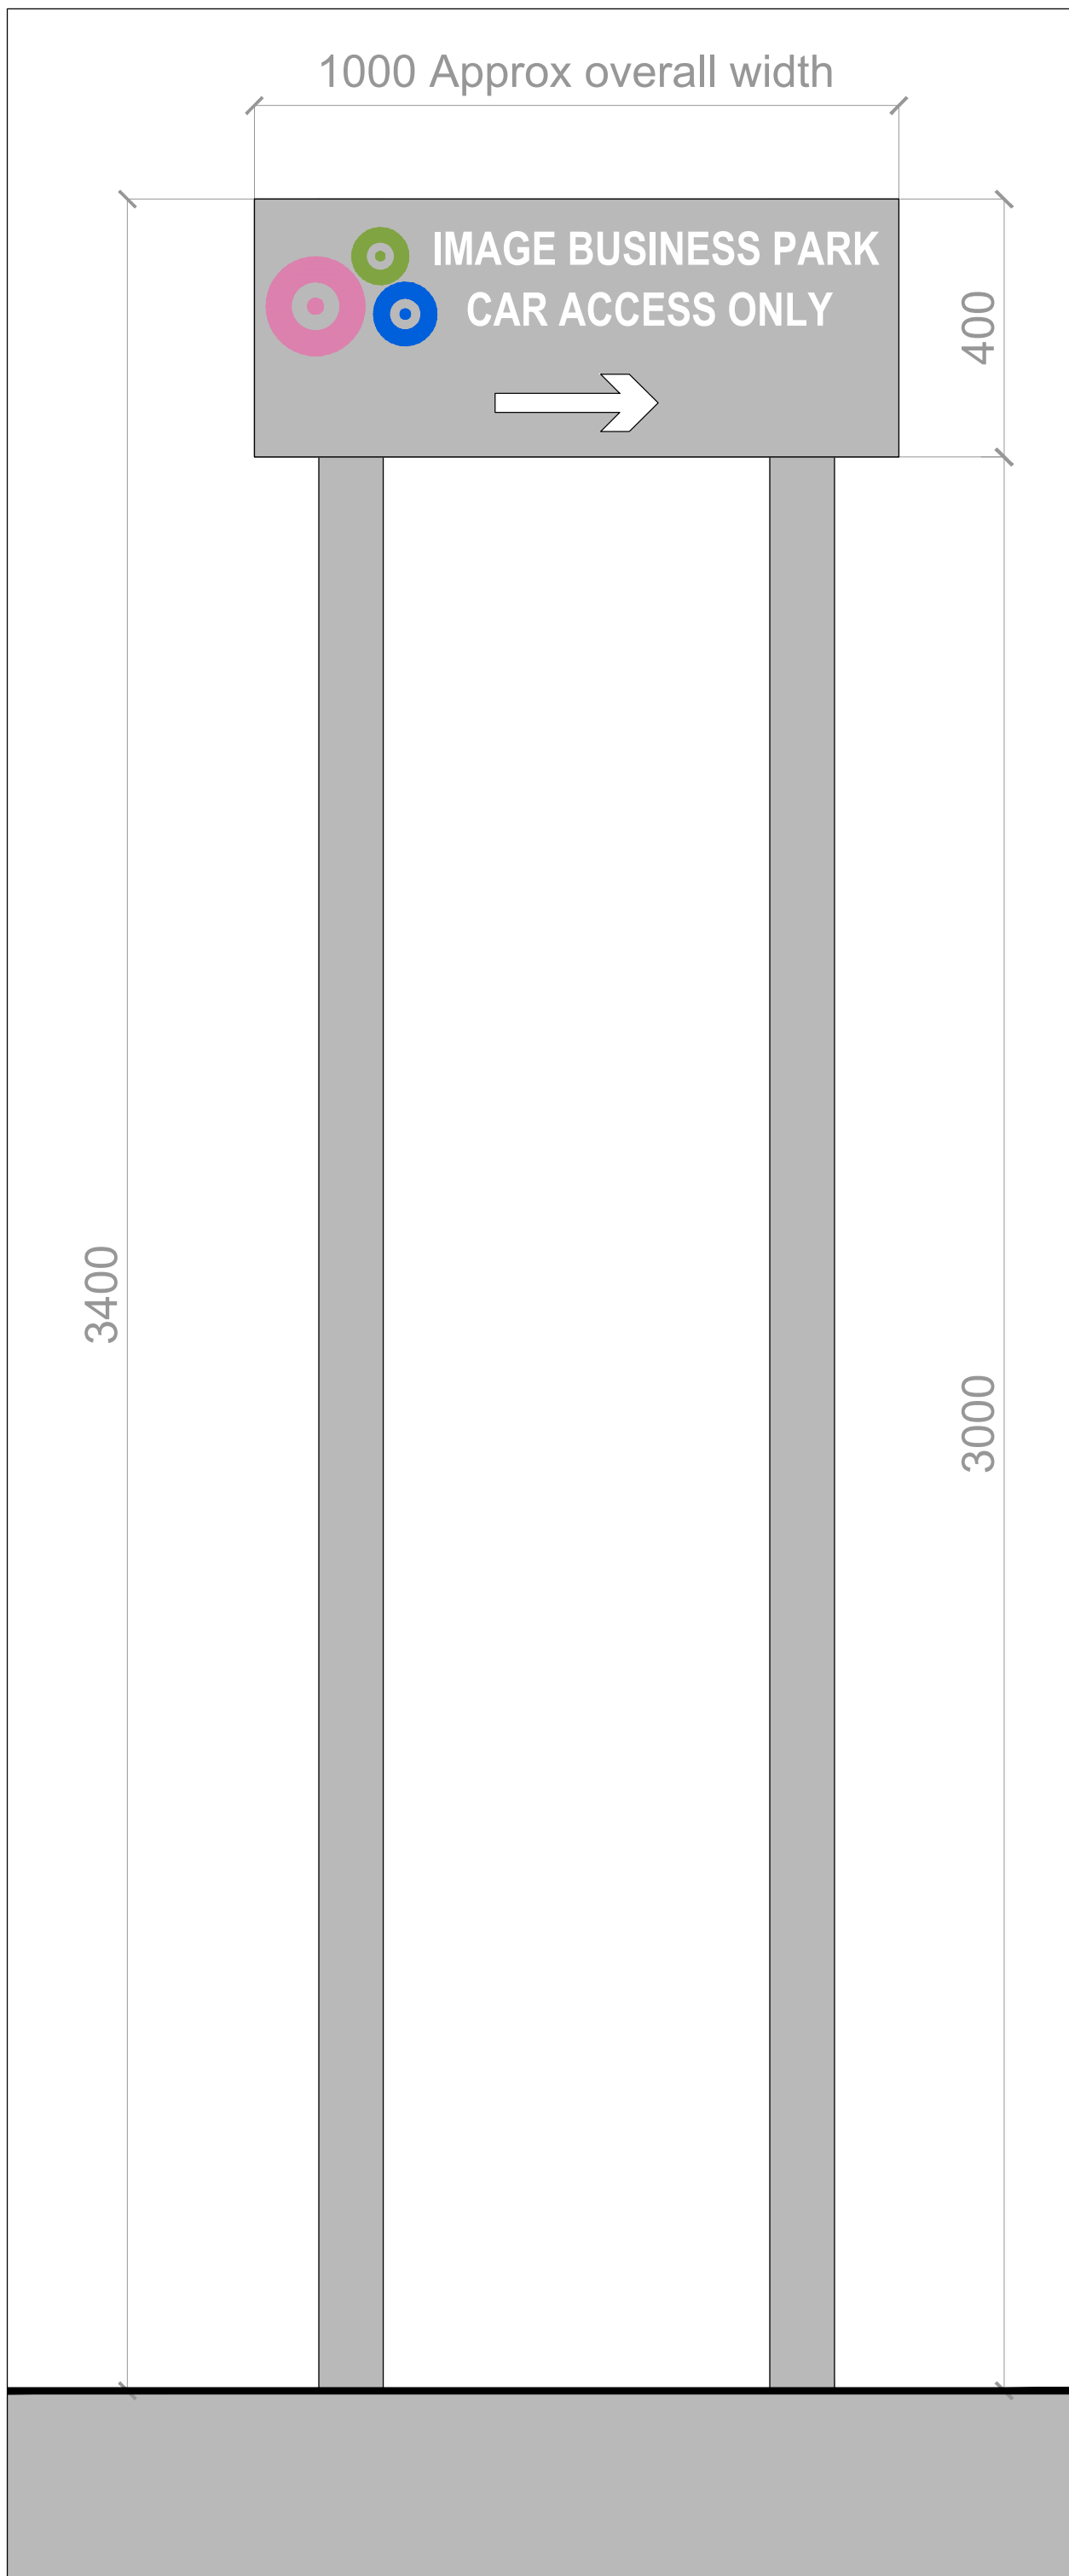


02 Proposed Signage 1
1:10@ A1

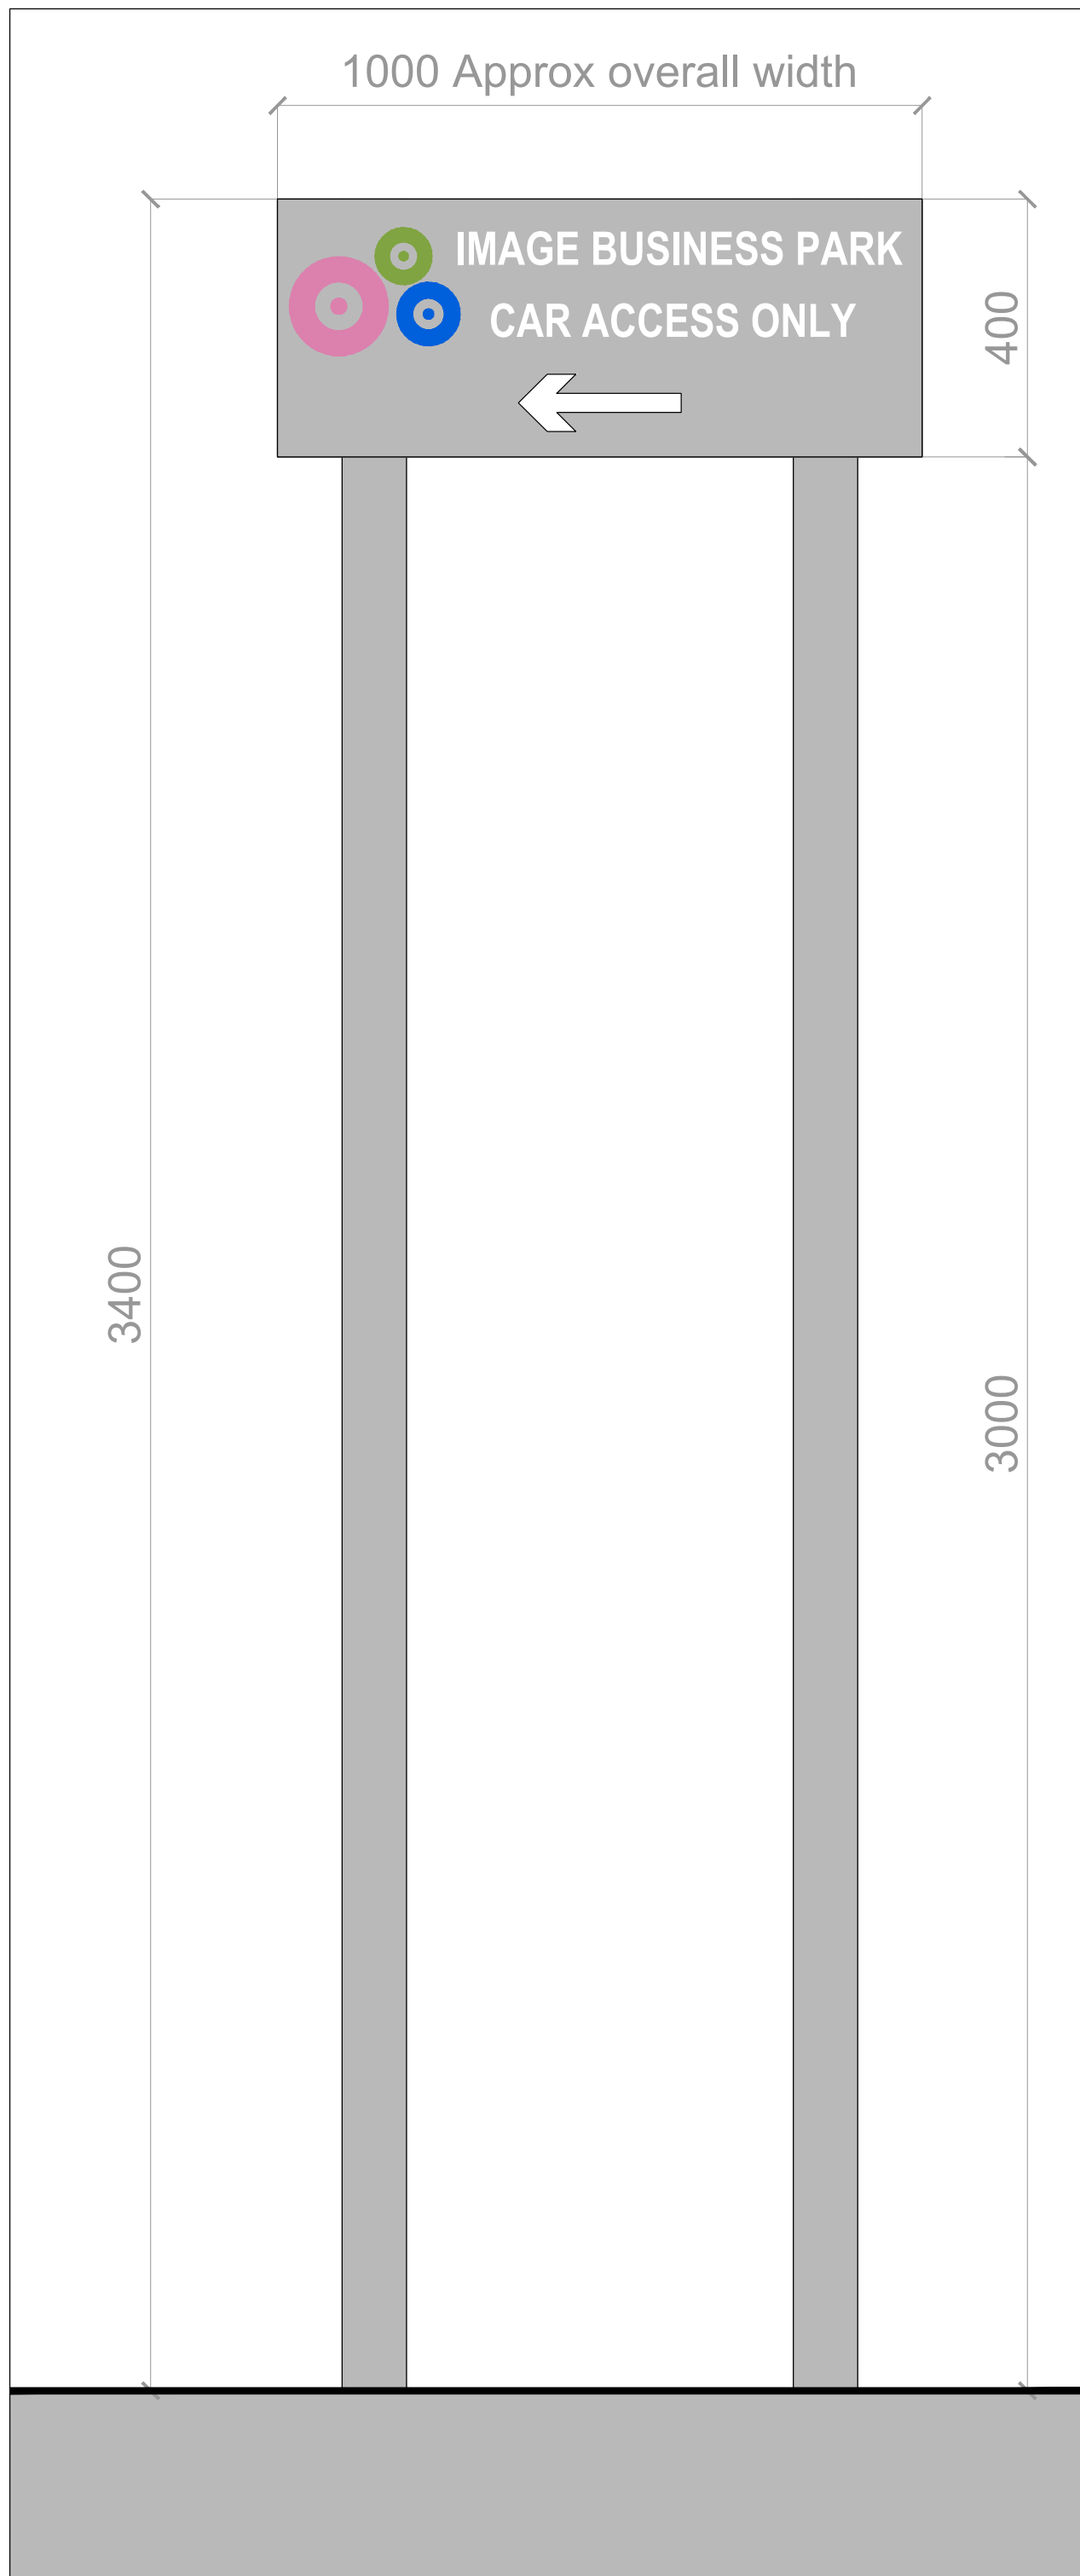

03 Proposed Signage 2
1:10@ A1

Disclaimer:
Subject to survey.

Notes:

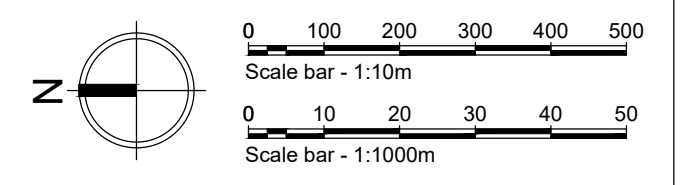A	Signage 1/2 located inside existing 2.4m high palisade fencing to site Boundary.	08.04.2024	MA	HA
-	First Issue	28.02.2024	MA	HA
Rev:	Notes:	Date:	Dwn:	Iss:
				

Client:



hale
ARCHITECTURE | DESIGN MANAGEMENT
22c Leathermarket Street, London, SE1 3HP

Project:
Image Business Park, Knowsley

Drawing Title:
Image Business Park
Car Access Signages
Access from Perimeter Road

Project No: 23072	Scale @ A1: Varies
----------------------	-----------------------

Drawing No: SK015	Revision: A
----------------------	----------------