


1:1250

©Crown Copyright Ordnance Survey. Licence no.
AC0000849896



**CENTRE
MAPS
LIVE.**

FOR A BETTER POINT OF VIEW

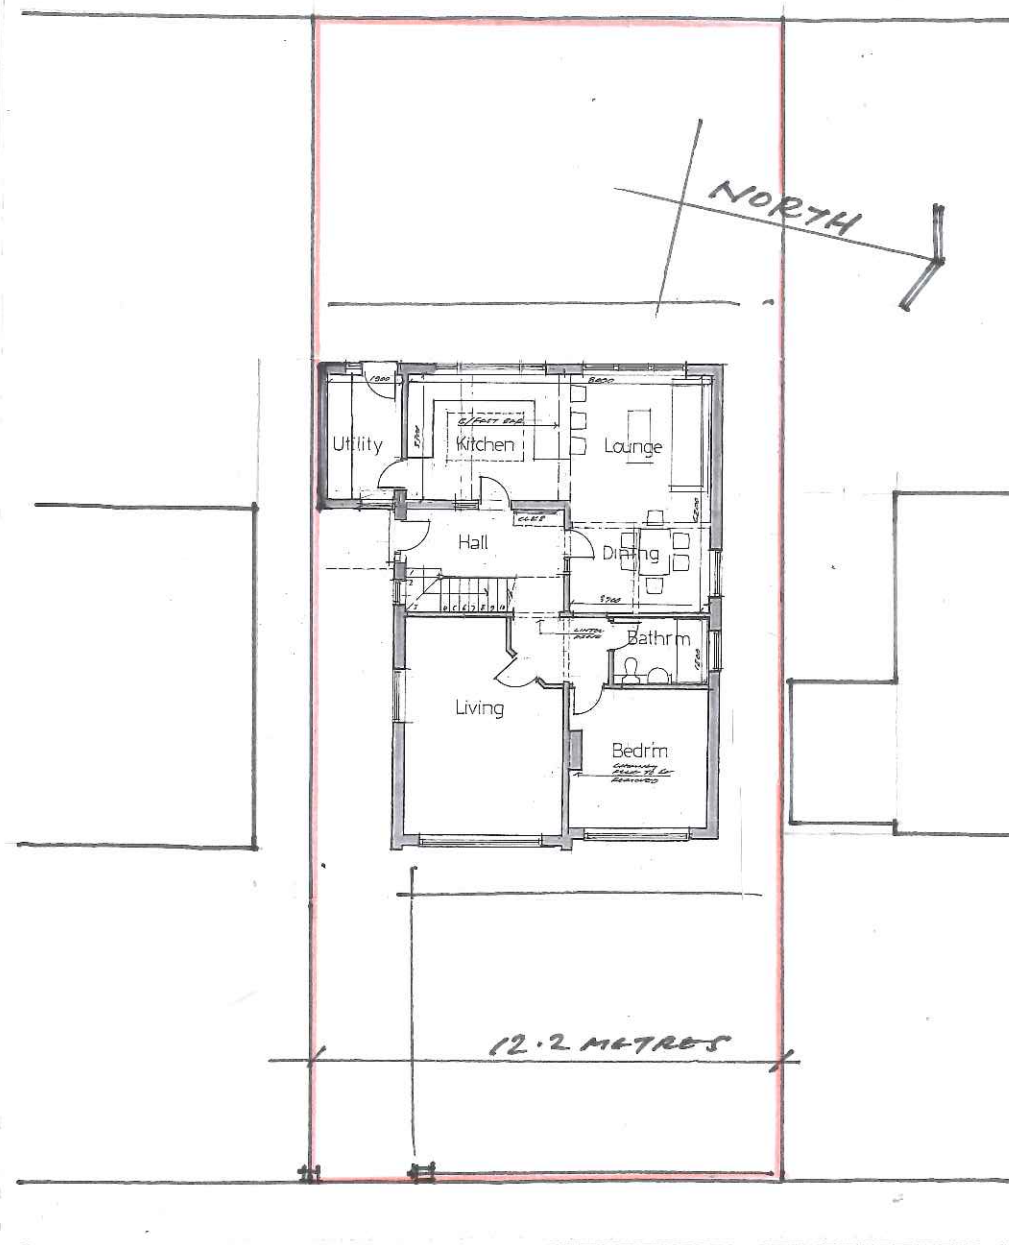

0 2 4 6 8 10
meters

BLOCK PLAN
1:200

Planning Application Drawing

[illegible]

Revisions

Contract

EXTENSION TO
34 CHORLEY RD.
L'POOL L34-1 NT

Drawing Title

LOCATION AND BLOCK PLANS

John J. White Architect
B.A. Dip. Arch. A.R.B.
39 Mersey Road Liverpool L17 6AG
Tel/Fax 0151 474 4701 Mob 07711 506988
Email john.white39@blueyonder.co.uk

Scale 1:1250 1:200	Date MARCH 2024	Drawing number 8	revision
--------------------------	-----------------------	---------------------	----------